


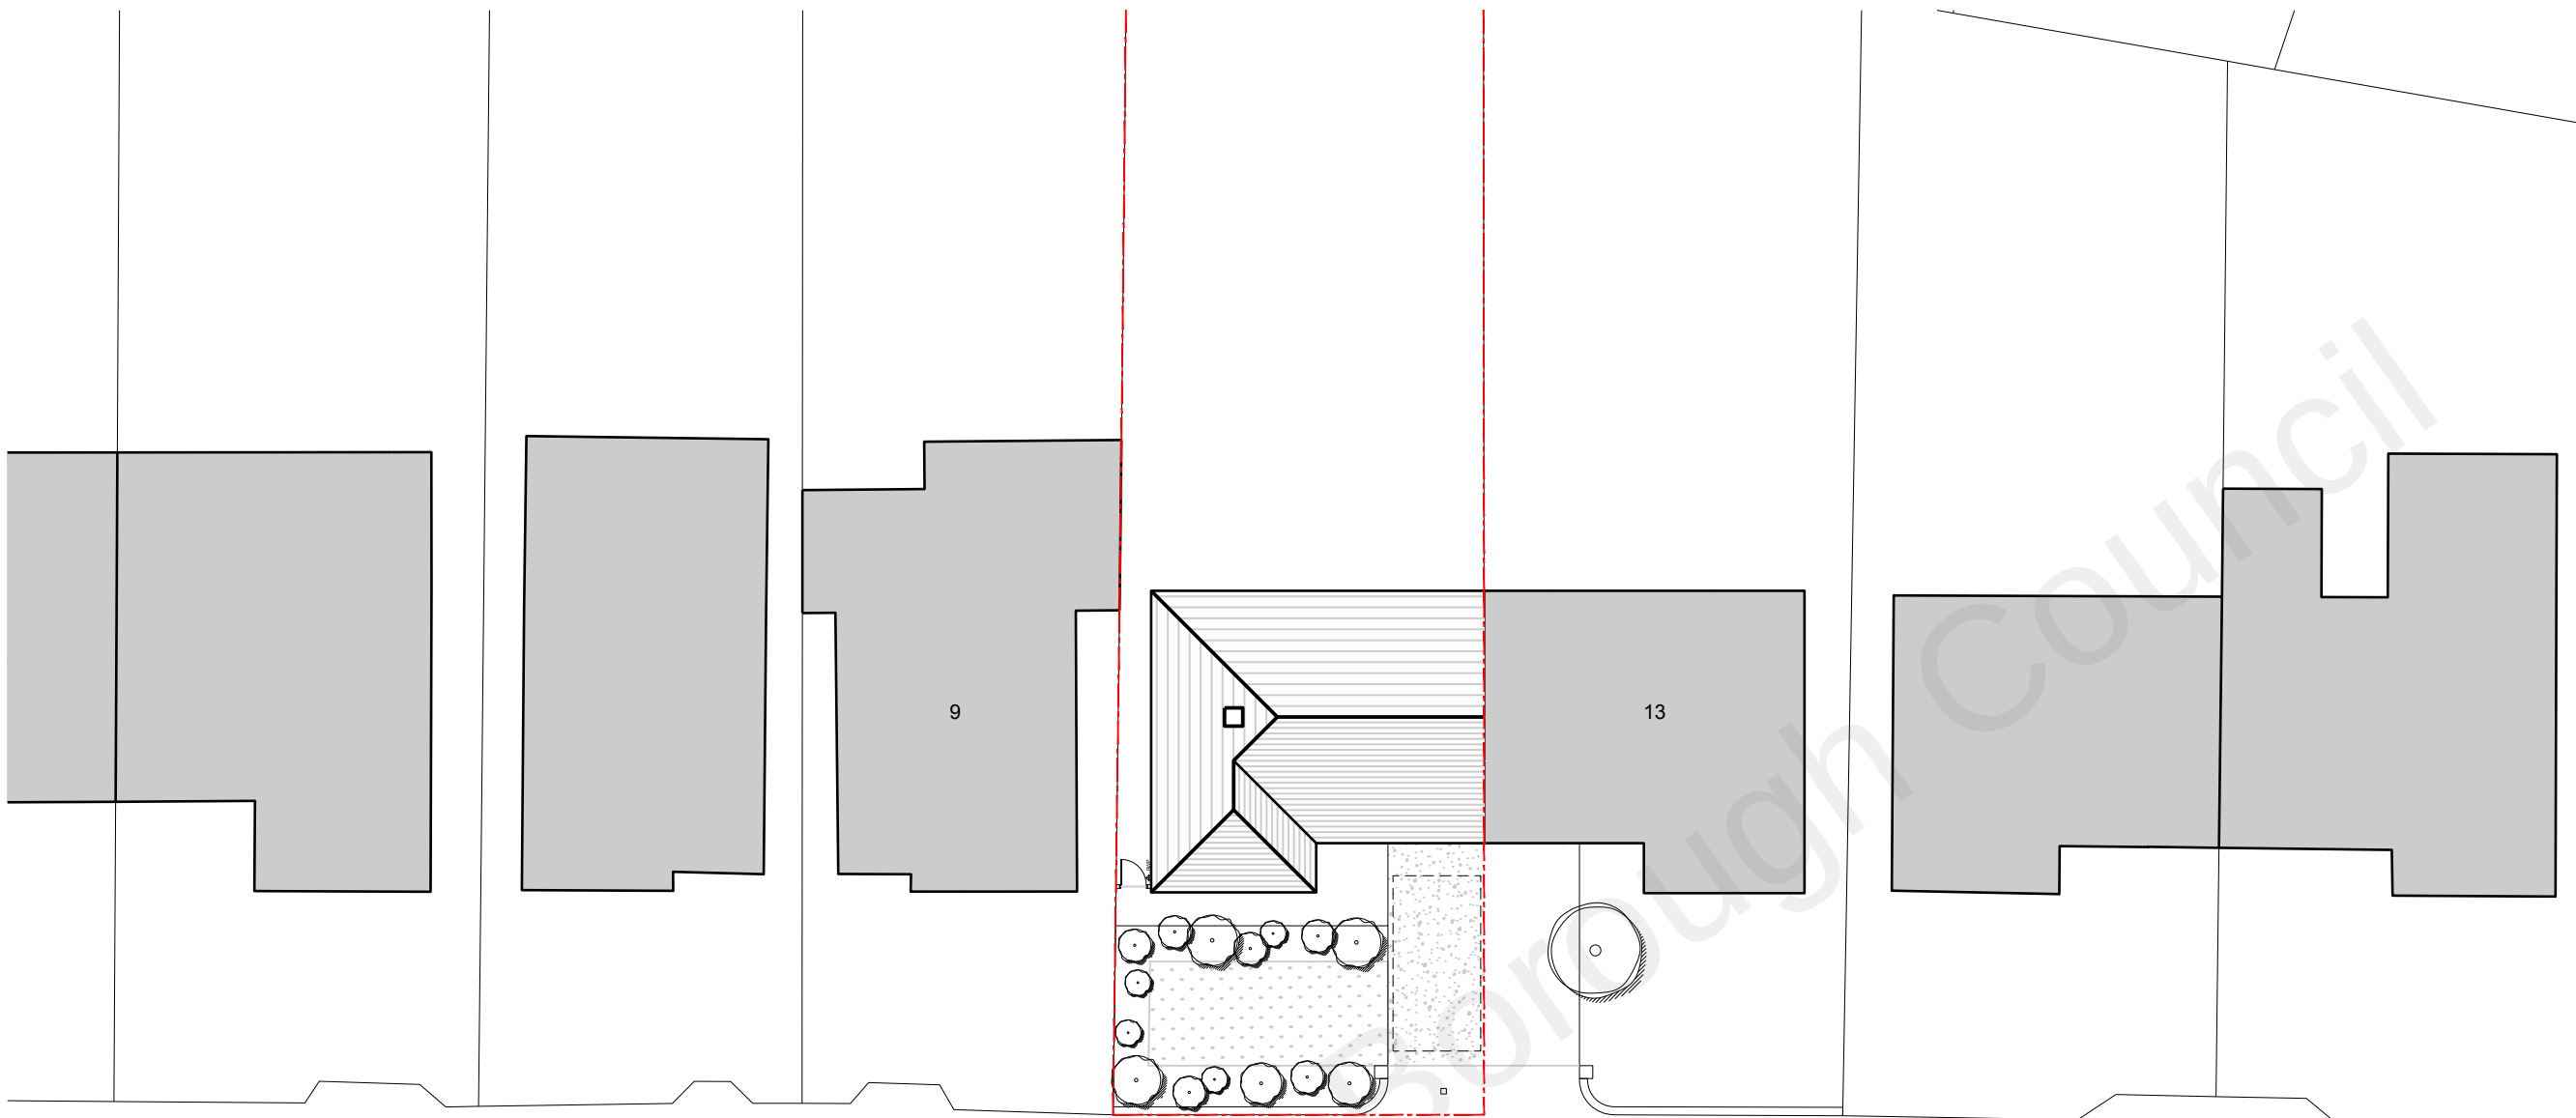

DORSET CRESCENT

01 | 1:200 | SITE PLAN

SCALE 1:200 10m 2 4 10 20


N

Application Boundary

D R A W I N G K E Y

11 DORSET CRESCENT
GRAVESEND, KENT DA12 4BU
EXISTING SITE PLAN

S C A L E 1:200 @ A3
D A T E JULY 2022
P U R P O S E SURVEY
R E F E R E N C E 2205 E 005 REV -

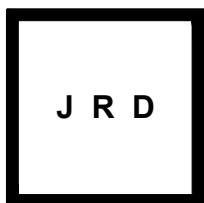

DRAWING INFORMATION
Drawing copyright of JRD Kent. Do not scale from drawings. Report all discrepancies, errors & omissions. Check dimensions on site before commencing works. Materials, Components & Workmanship to comply with British & European Standards.

D R A W I N G R E V I S I O N S

JRD Kent Ltd | info@jrdkent.com | www.jrdkent.com