



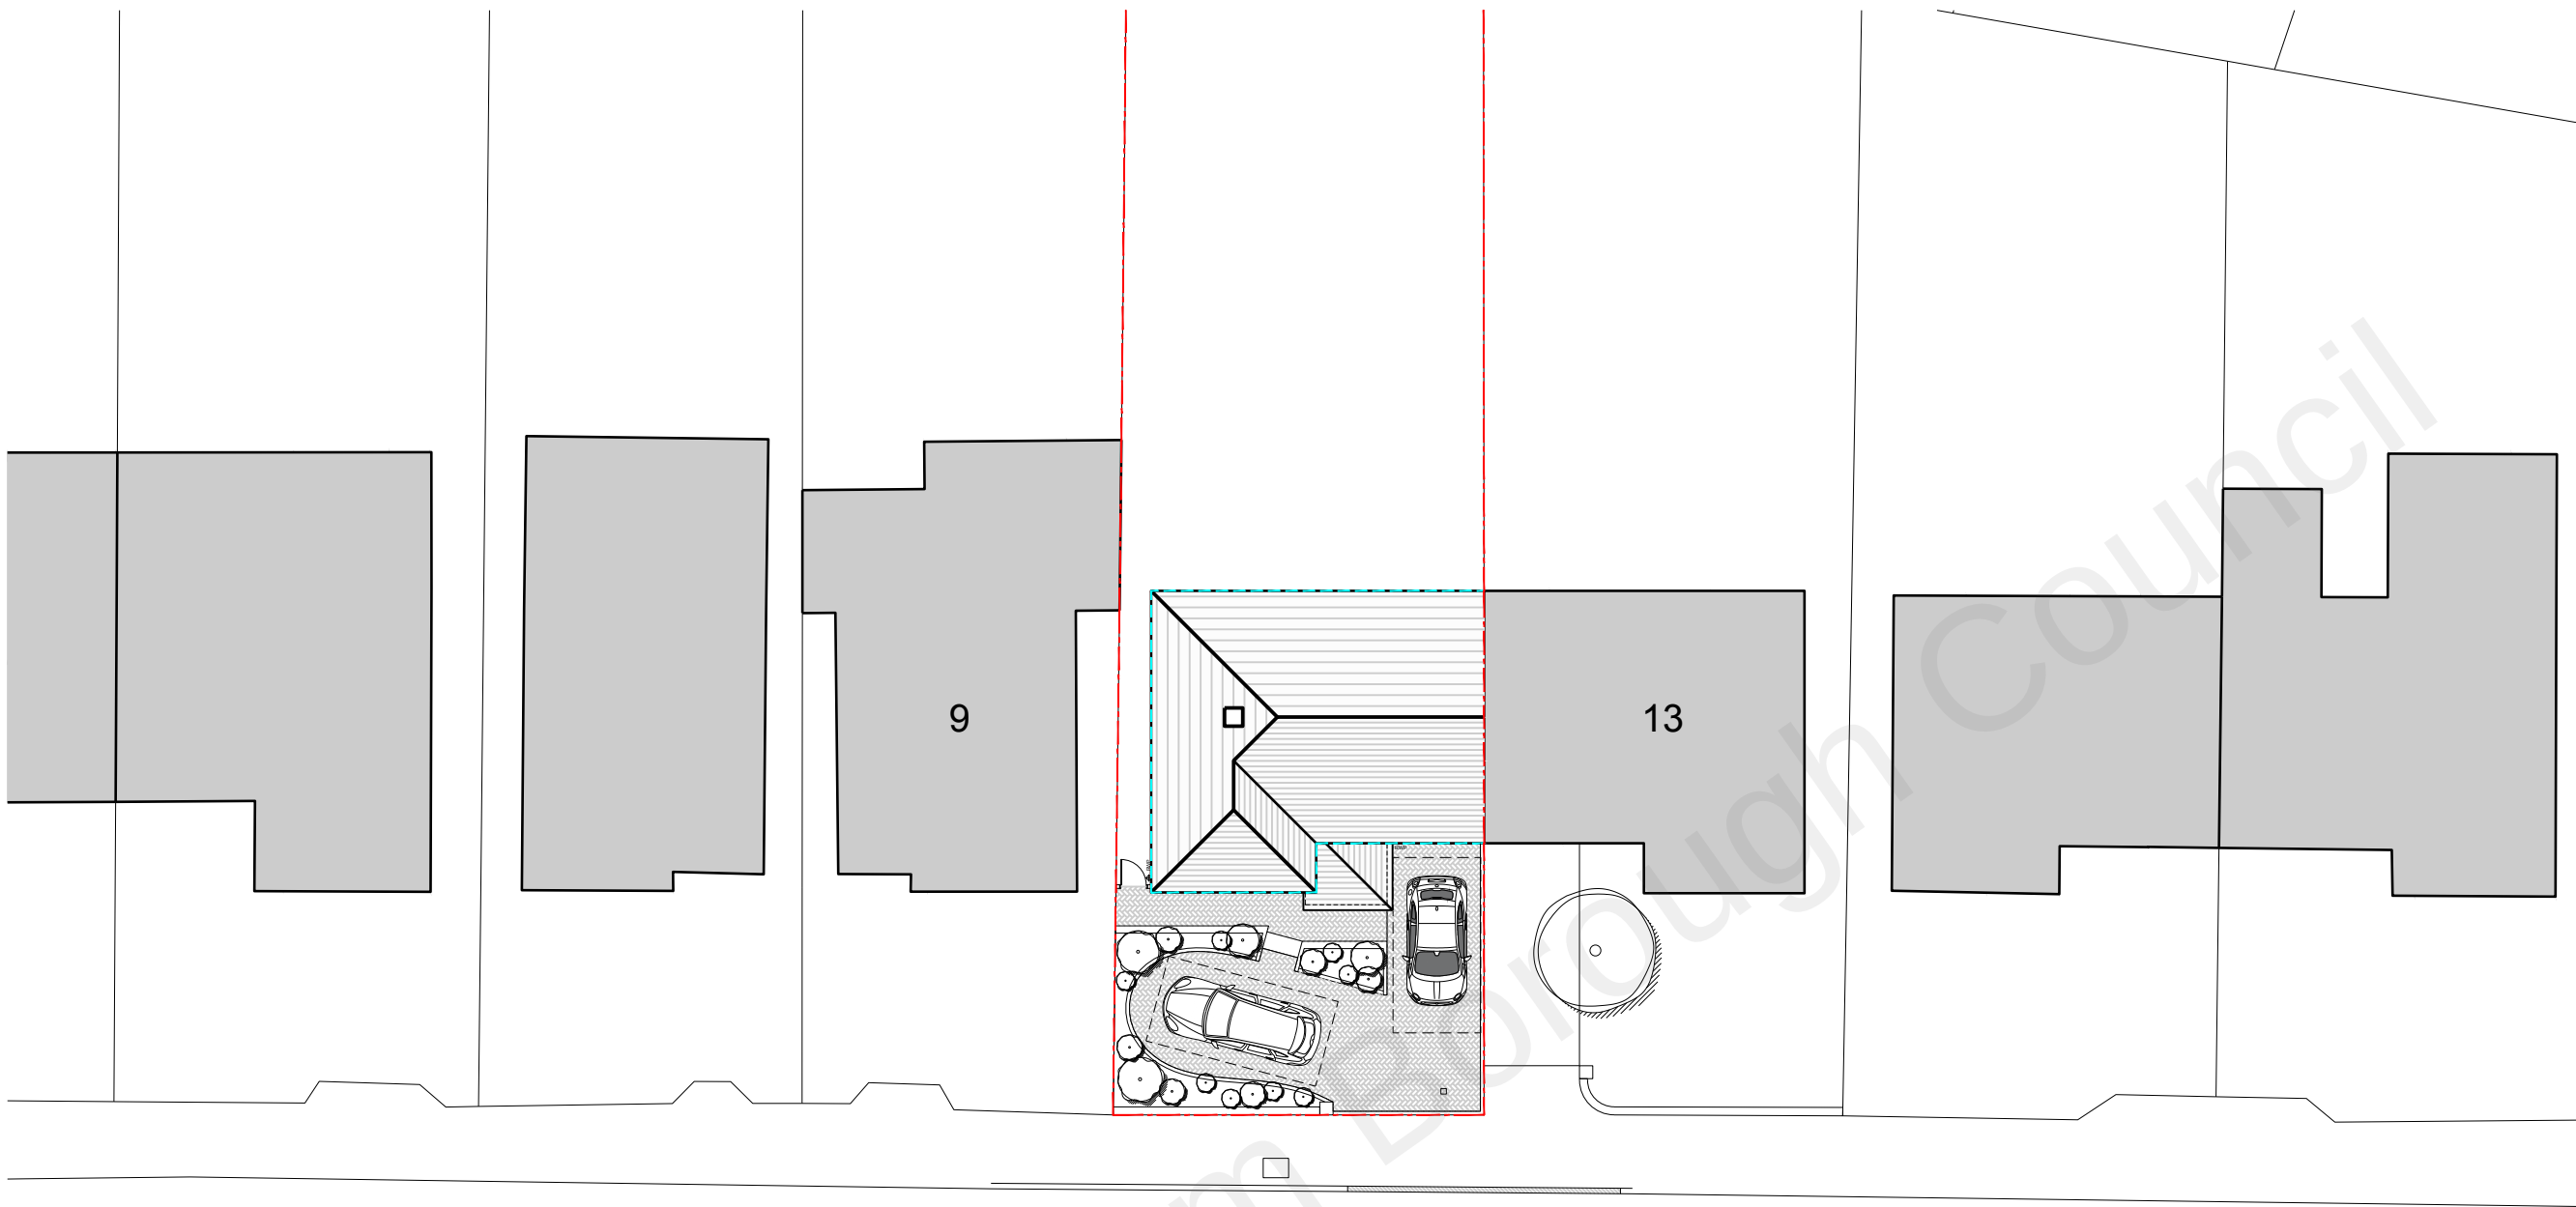

DORSET CRESCENT

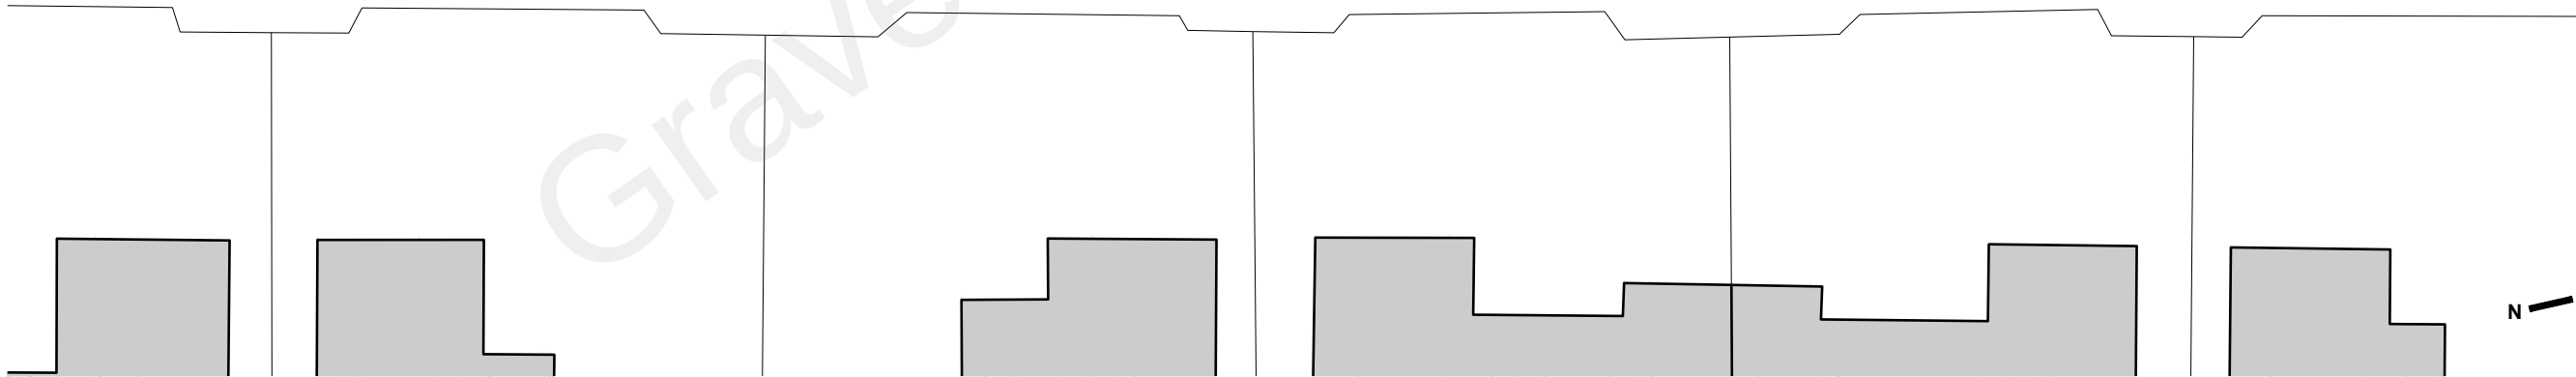

01 | 1:200 | SITE PLAN


SCALE 1:200 10m 2 4 10 20

Existing Building Line
Application Boundary

D R A W I N G K E Y

11 DORSET CRESCENT
GRAVESEND, KENT DA12 4BU
PROPOSED SITE PLAN

S C A L E 1:200 @ A3
D A T E AUGUST 2022
P U R P O S E PLANNING
R E F E R E N C E 2205 P 100 REV -

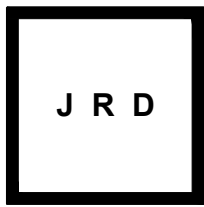

DRAWING INFORMATION
Drawing copyright of JRD Kent. Do not scale from drawings. Report all discrepancies, errors & omissions. Check dimensions on site before commencing works. Materials, Components & Workmanship to comply with British & European Standards.

DRAWING REVISIONS

JRD Kent Ltd | info@jrdkent.com | www.jrdkent.com