


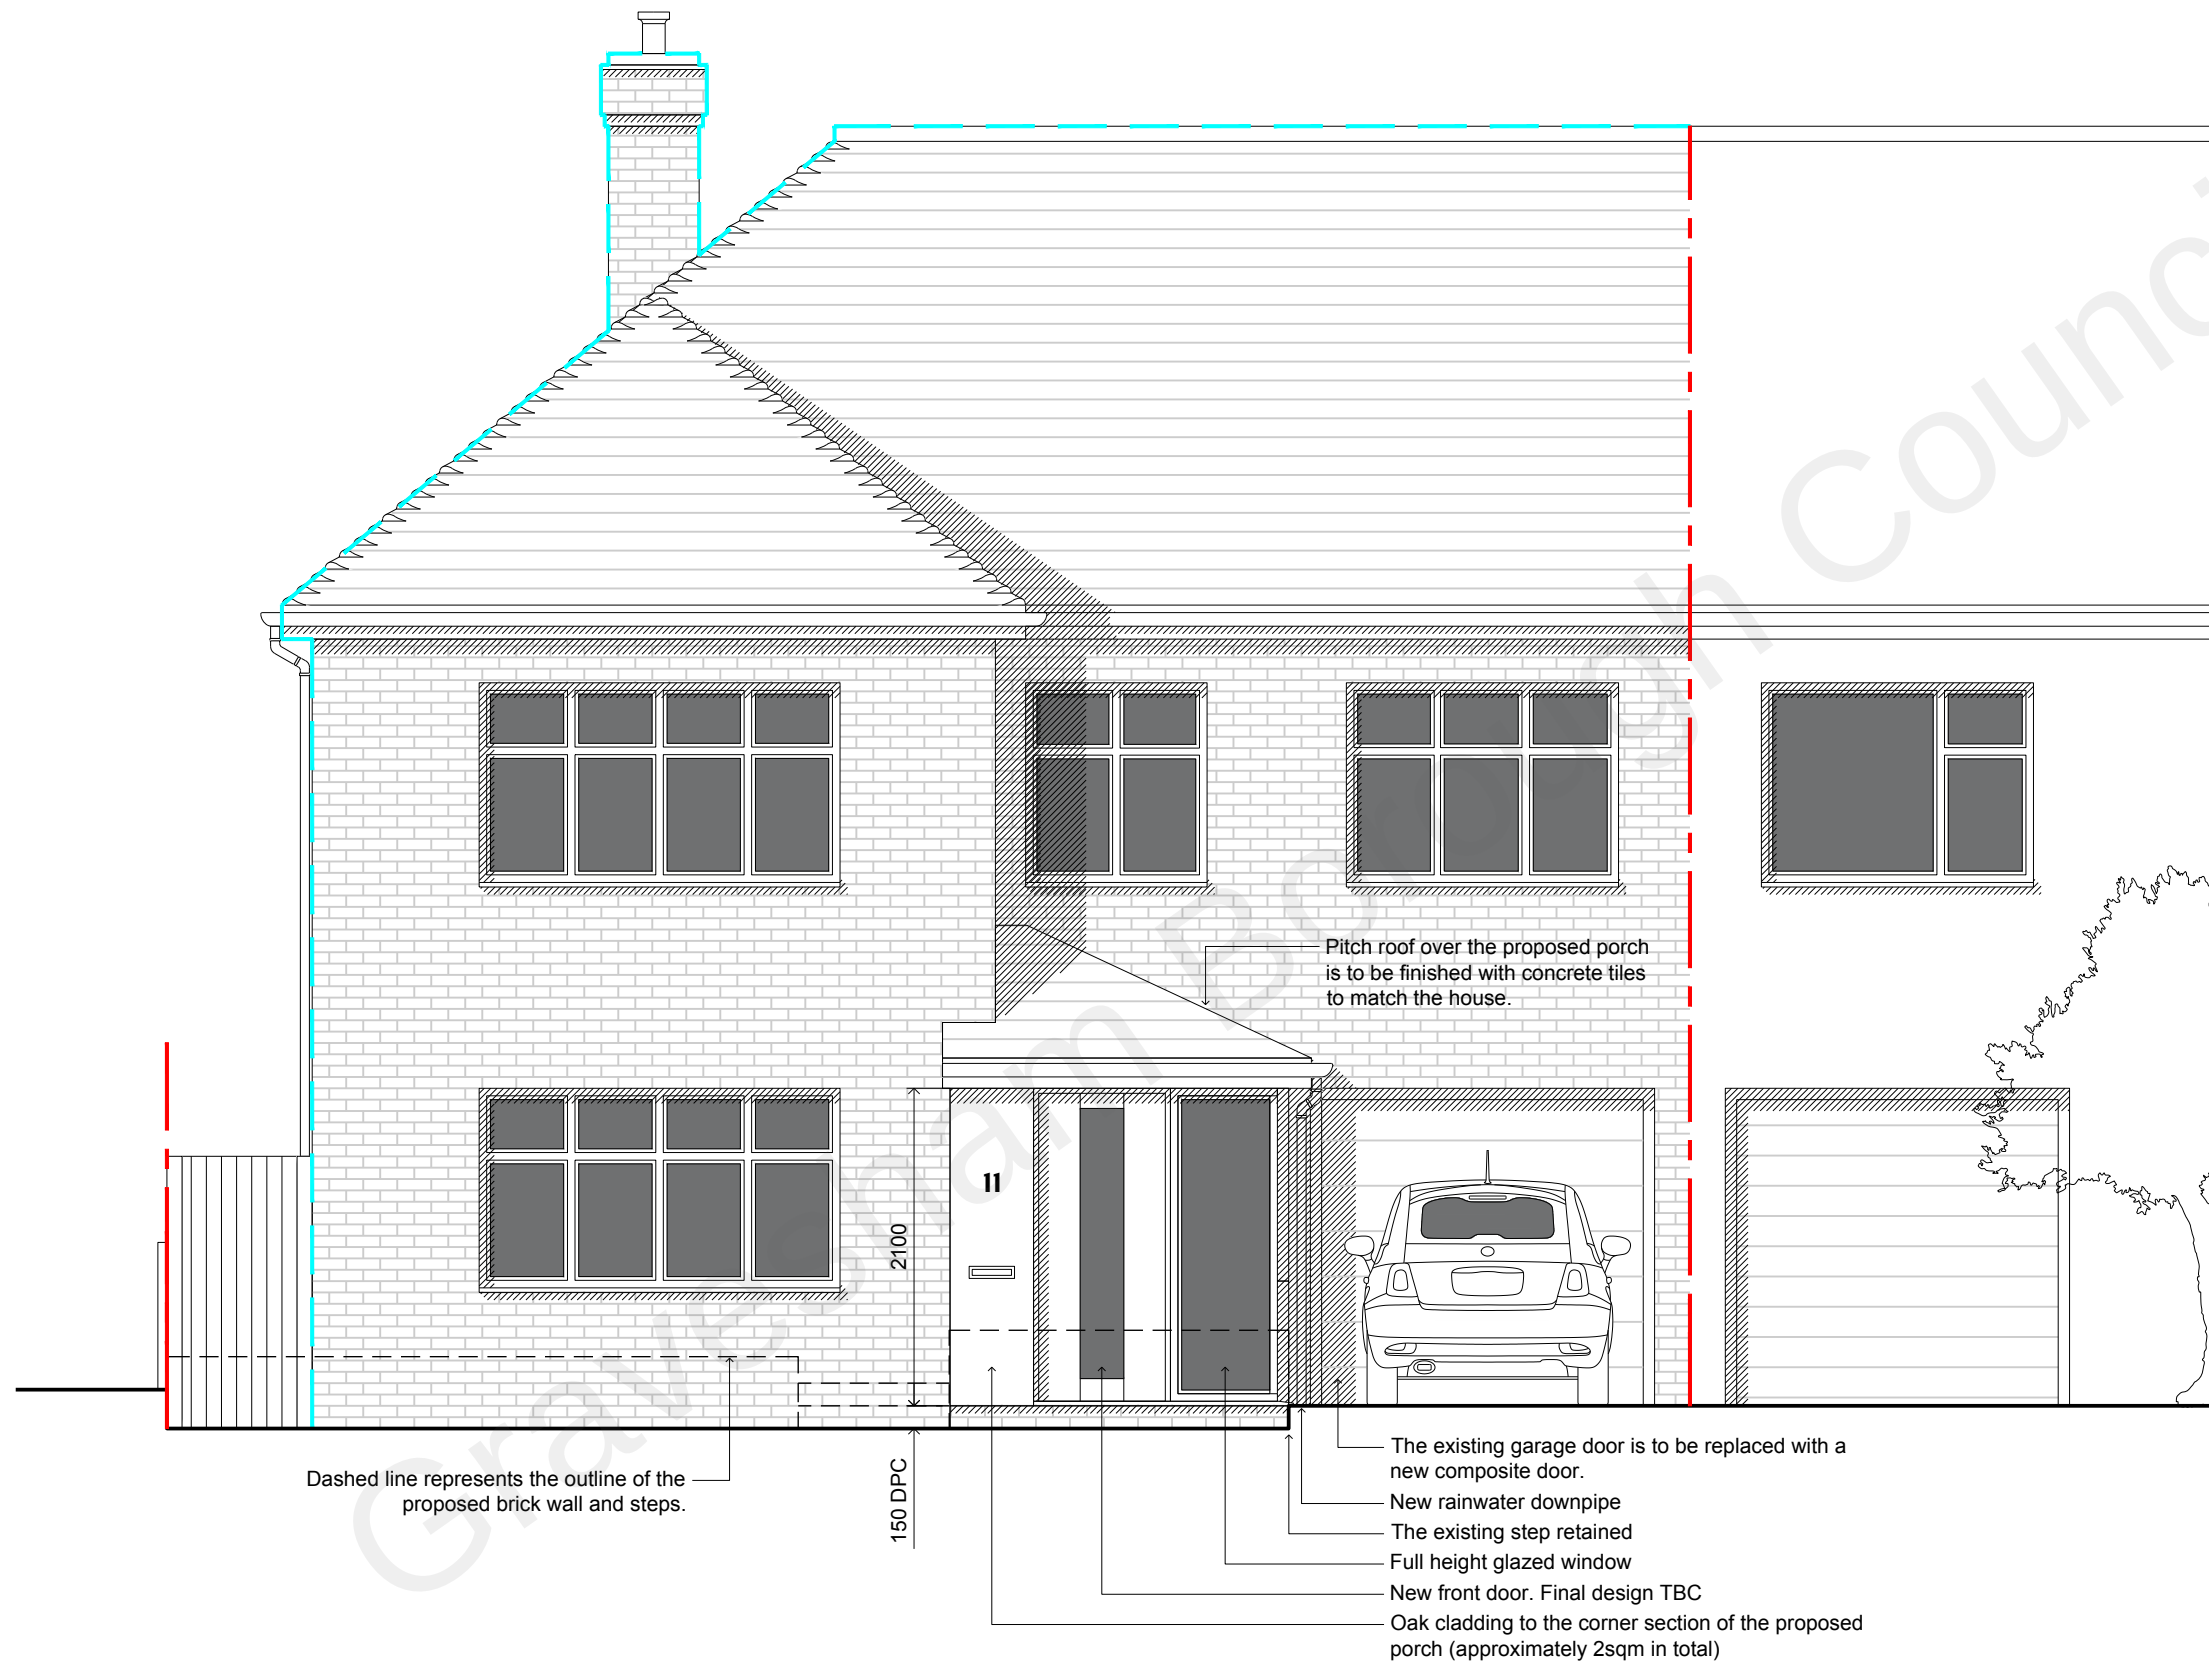

01 | 1:50 | FRONT ELEVATION

SCALE 1:50 | 0m 0.5 1 2 2.5 5

Existing Building Line  
Application Boundary  
**D R A W I N G   K E Y**

**J R D**

**DRAWING INFORMATION**  
Drawing copyright of JRD Kent. Do not scale from drawings. Report all discrepancies, errors & omissions. Check dimensions on site before commencing works. Materials, Components & Workmanship to comply with British & European Standards.

JRD Kent Ltd | info@jrdkent.com | www.jrdkent.com

**DRAWING REVISIONS**

11 DORSET CRESCENT  
GRAVESEND, KENT DA12 4BU  
PROPOSED FRONT ELEVATION

**S C A L E** 1:50 @ A3  
**D A T E** AUGUST 2022  
**P U R P O S E** PLANNING  
**R E F E R E N C E** 2205 P 121    REV -