


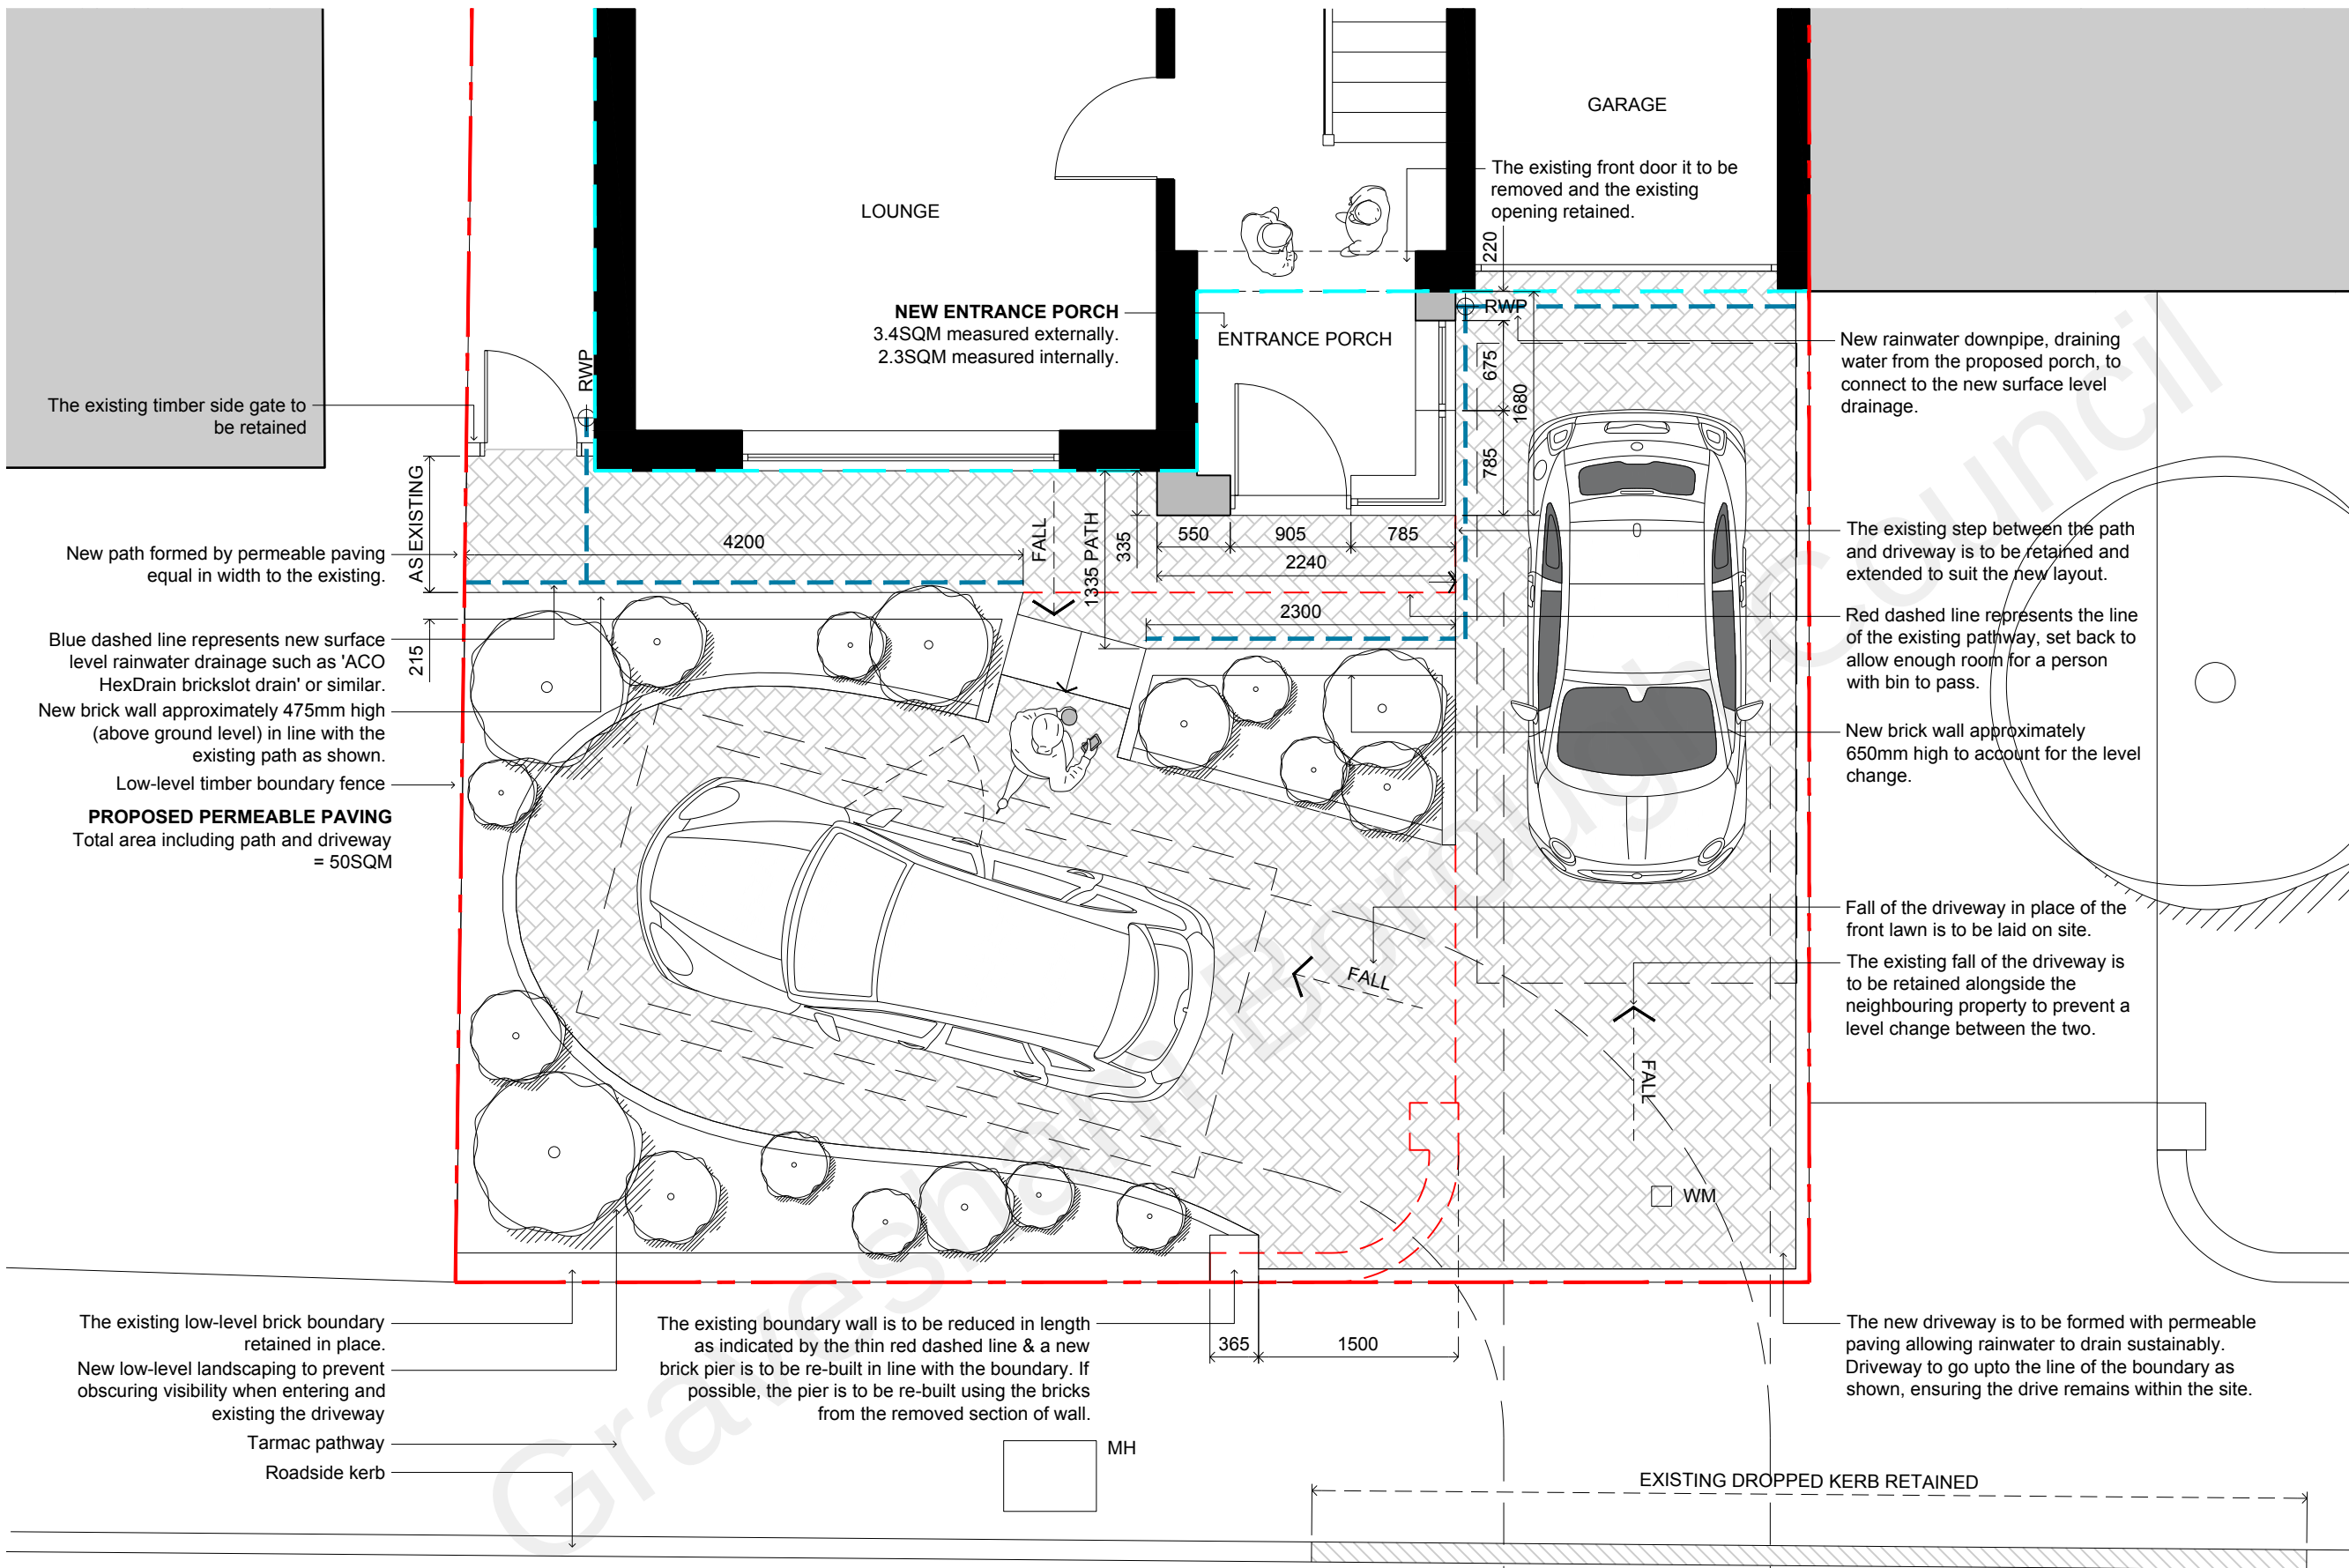

01 | 1:50 | GROUND FLOOR

SCALE 1:50 | 0m 0.5 1 2 2.5 5

— Rainwater Drainage
- - - Line of Demolition
- - - Existing Building Line
- - - Application Boundary

D R A W I N G K E Y

11 DORSET CRESCENT
GRAVESEND, KENT DA12 4BU
PROPOSED FLOOR PLAN

S C A L E 1:50 @ A3
D A T E AUGUST 2022
P U R P O S E PLANNING
R E F E R E N C E 2205 P 110 REV -

DRAWING INFORMATION DRAWING REVISIONS

Drawing copyright of JRD Kent. Do not scale from drawings. Report all discrepancies, errors & omissions. Check dimensions on site before commencing works. Materials, Components & Workmanship to comply with British & European Standards.

JRD Kent Ltd | info@jrdkent.com | www.jrdkent.com

J R D