



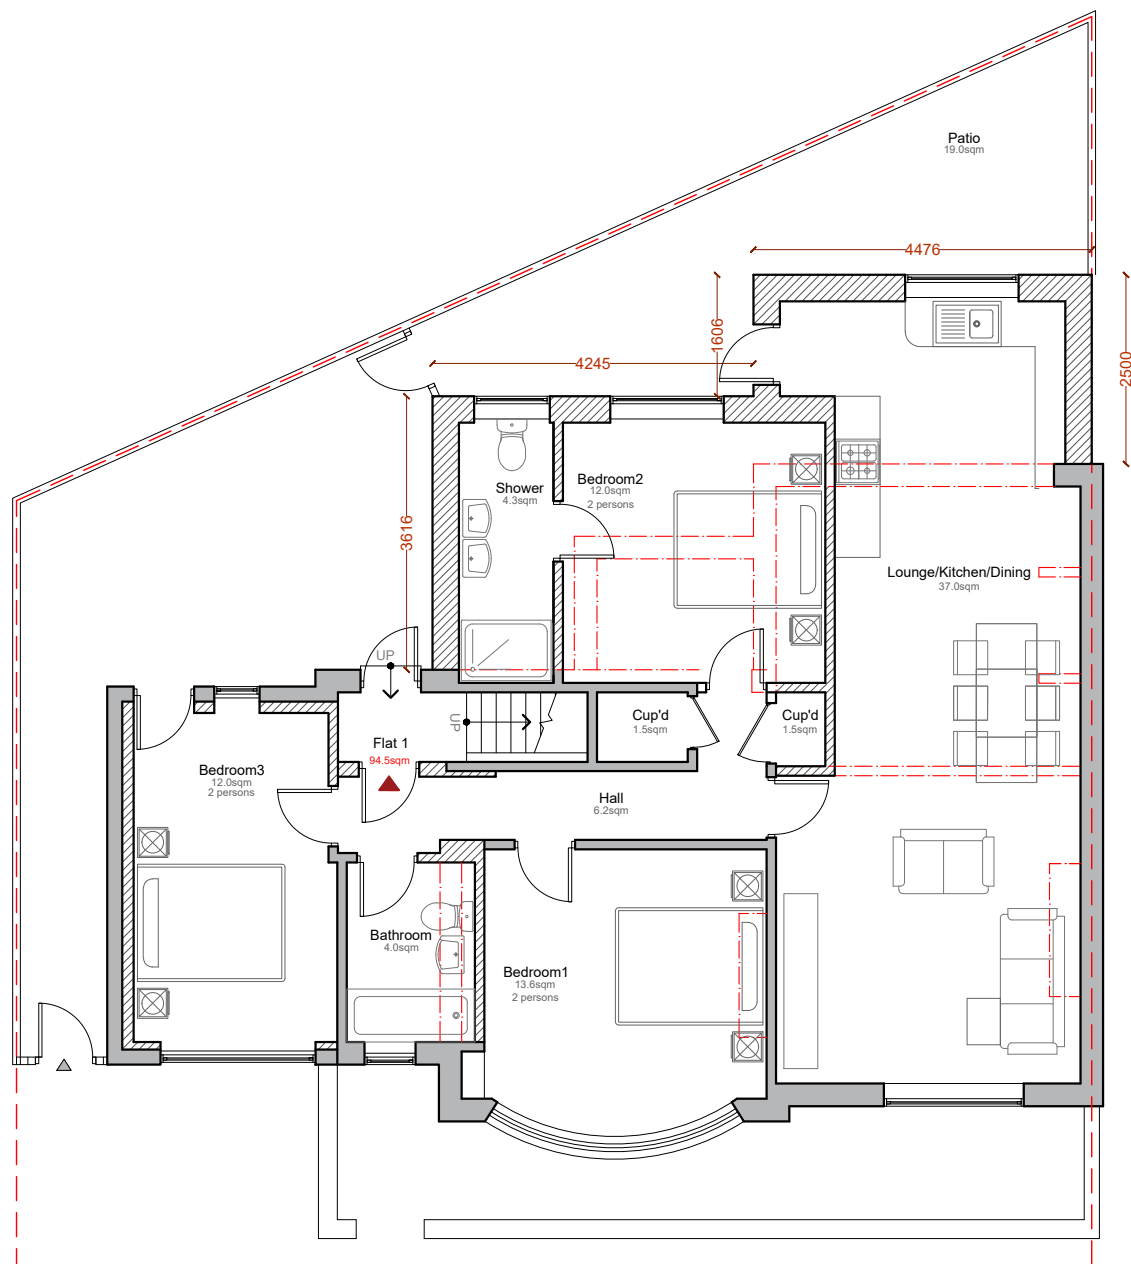

GROUND FLOOR
GIA = 83.0sqm

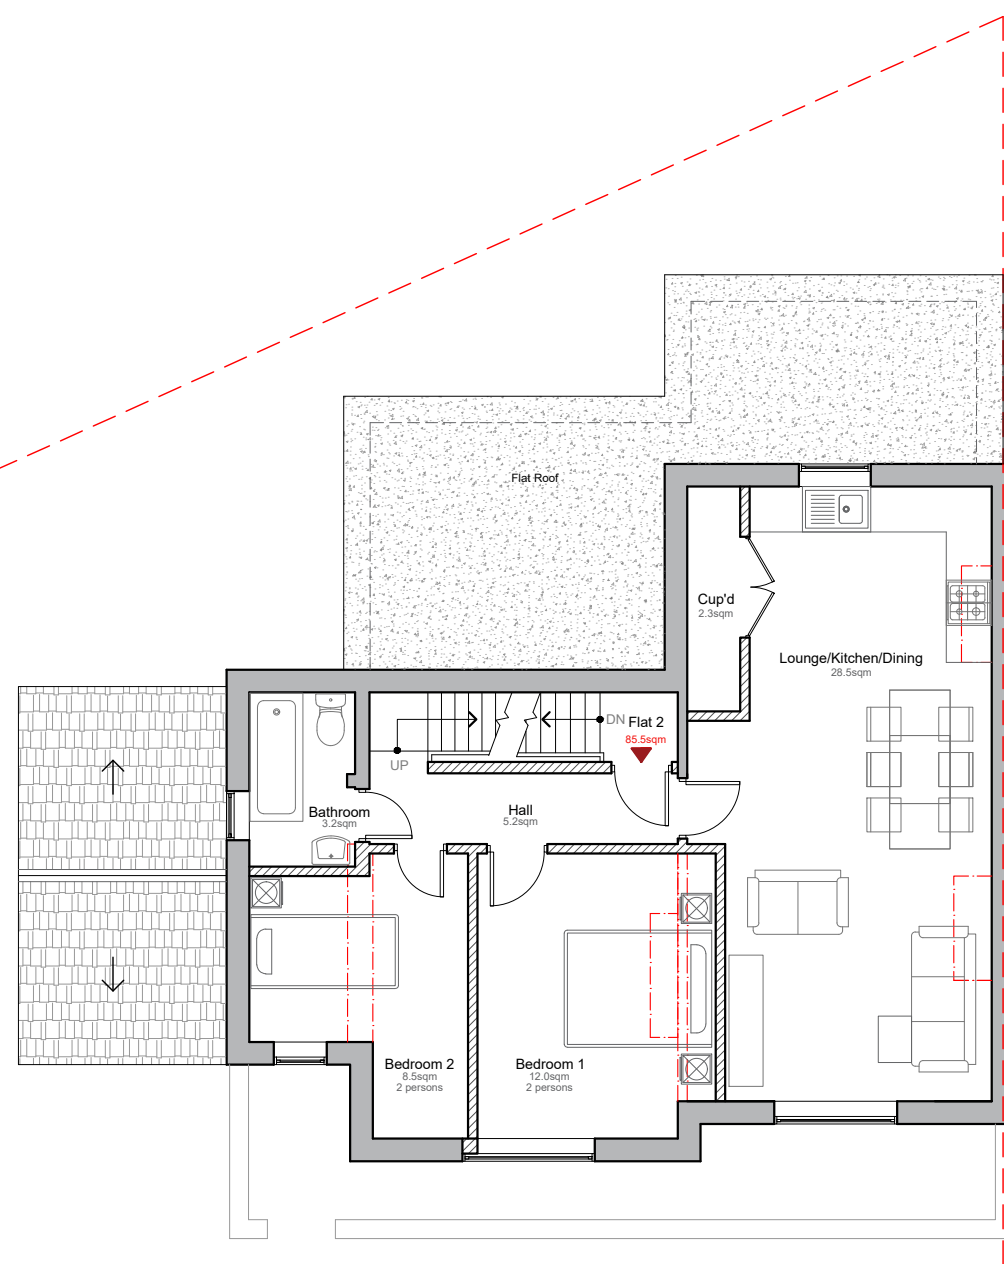

FIRST FLOOR
GIA = 63.5sqm

- Existing Walls to be Demolished
- New Proposed Walls
- Existing Walls



TOTAL PROPOSED GIA = 168.5sqm



Tel: 020 3576 0996
Email: info@excelplanning.co.uk
Address: 45 Stamford Hill,
London, N16 5SR

Revision	Revision Date

ADDRESS
105 London Road, Northfleet,
Gravesend
DA11 9LY



SHEET NUMBER:
P001


DRAWING TITLE:
Proposed Floor Plans

DATE: 05/11/2025
SCALE: 1:100 @ A3


Copyright in the design and this drawing is the property of Excel Planning Ltd. Reproduction in whole or in part is forbidden without written permission of Excel Planning Ltd. This drawing must be read in conjunction with all other relevant documentation and drawings.

Excel Planning Ltd accepts no liability for any expense, loss or damage of whatsoever nature and however arising from any variation which has not been referred to them and their approval obtained.

Do not scale from this drawing, only figured dimensions are to be used. All dimensions to be cross-checked on-site prior to manufacture and construction. Any discrepancies to be reported to Excel Planning Ltd immediately.

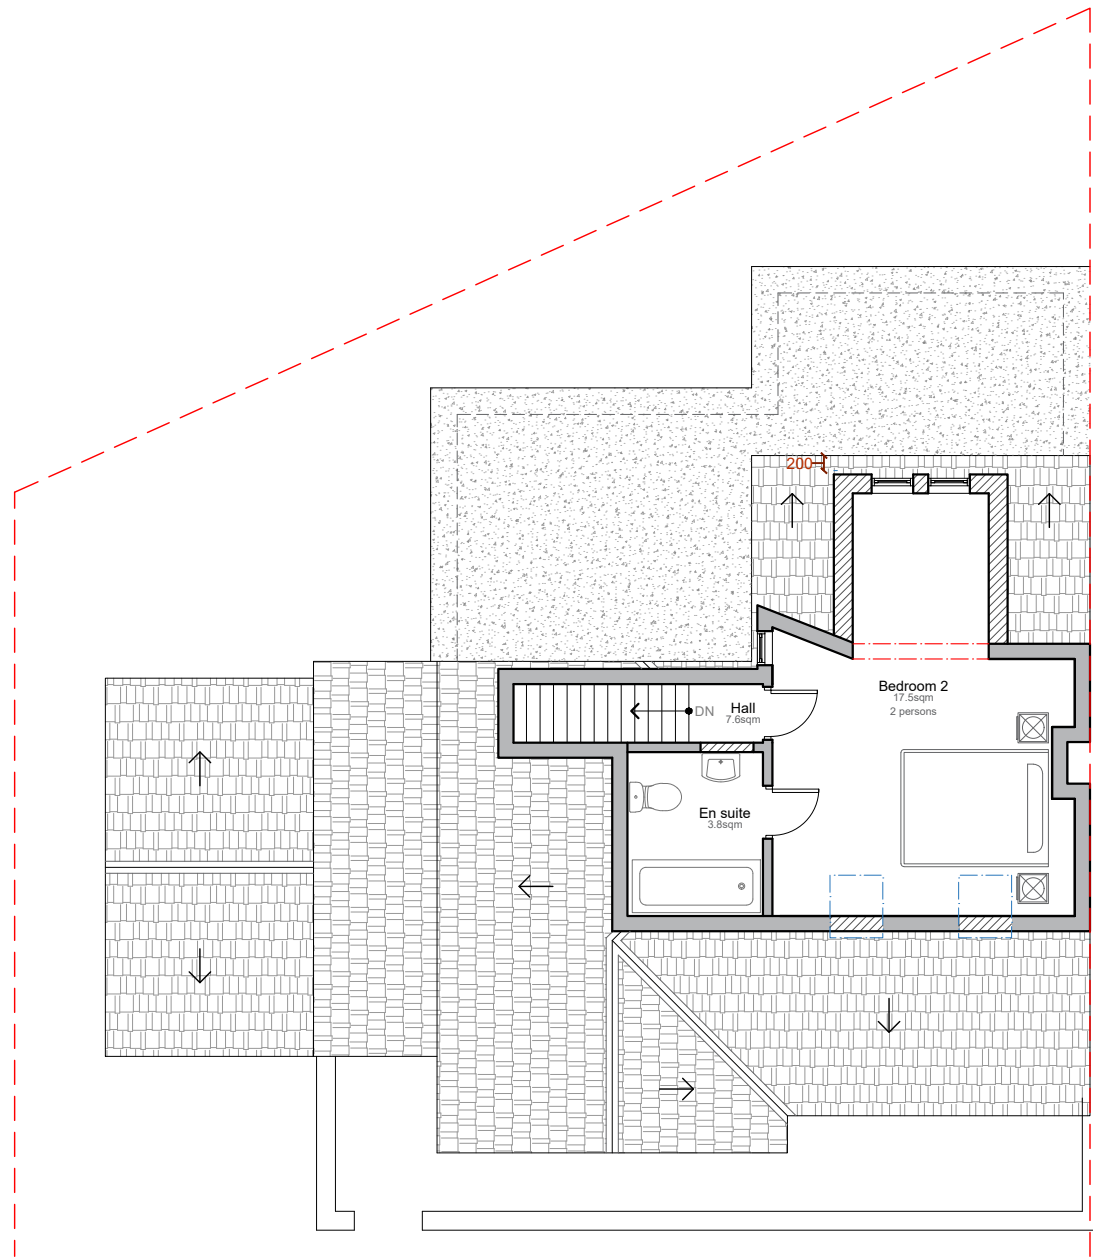


LOFT FLOOR
GIA = 22.0sqm

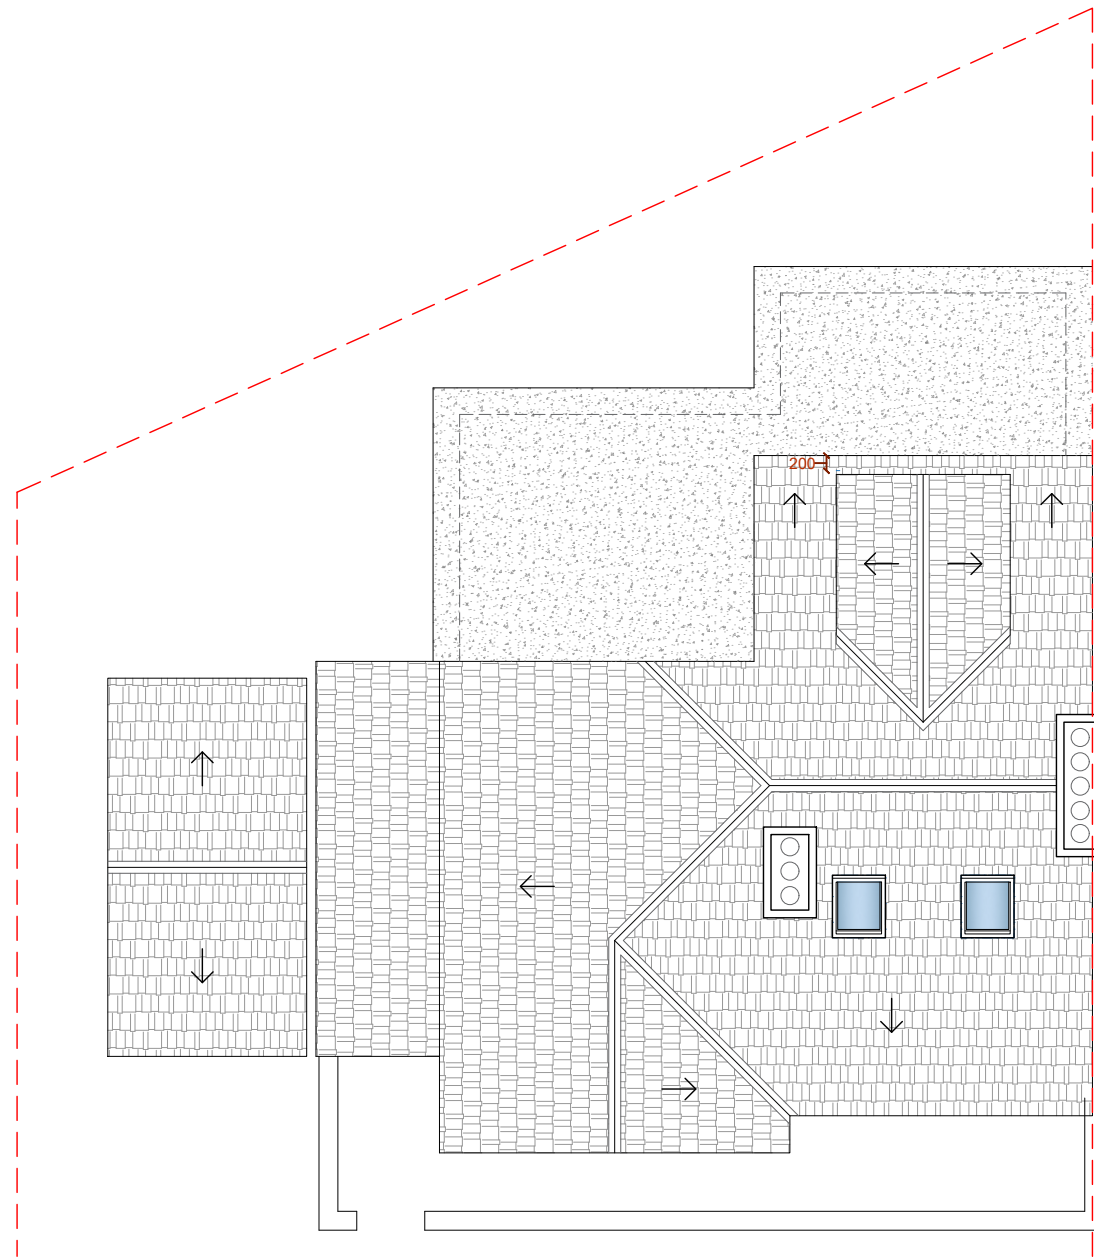

ROOF PLAN

- Existing Walls to be Demolished
- New Proposed Walls
- Existing Walls

 

Tel: 020 3576 0996
Email: info@excelplanning.co.uk
Address: 45 Stamford Hill,
London, N16 5SR

Revision	Revision Date

ADDRESS
105 London Road, Northfleet,
Gravesend
DA11 9LY




SHEET NUMBER:
P002


DRAWING TITLE:
Proposed Floor Plans

DATE: 05/11/2025
SCALE: 1:100 @ A3

Copyright in the design and this drawing is the property of Excel Planning Ltd. Reproduction in whole or in part is forbidden without written permission of Excel Planning Ltd. This drawing must be read in conjunction with all other relevant documentation and drawings.
Excel Planning Ltd accepts no liability for any expense, loss or damage of whatsoever nature and however arising from any variation which has not been referred to them and their approval obtained.
Do not scale from this drawing, only figured dimensions are to be used. All dimensions to be cross-checked on-site prior to manufacture and construction. Any discrepancies to be reported to Excel Planning Ltd immediately.

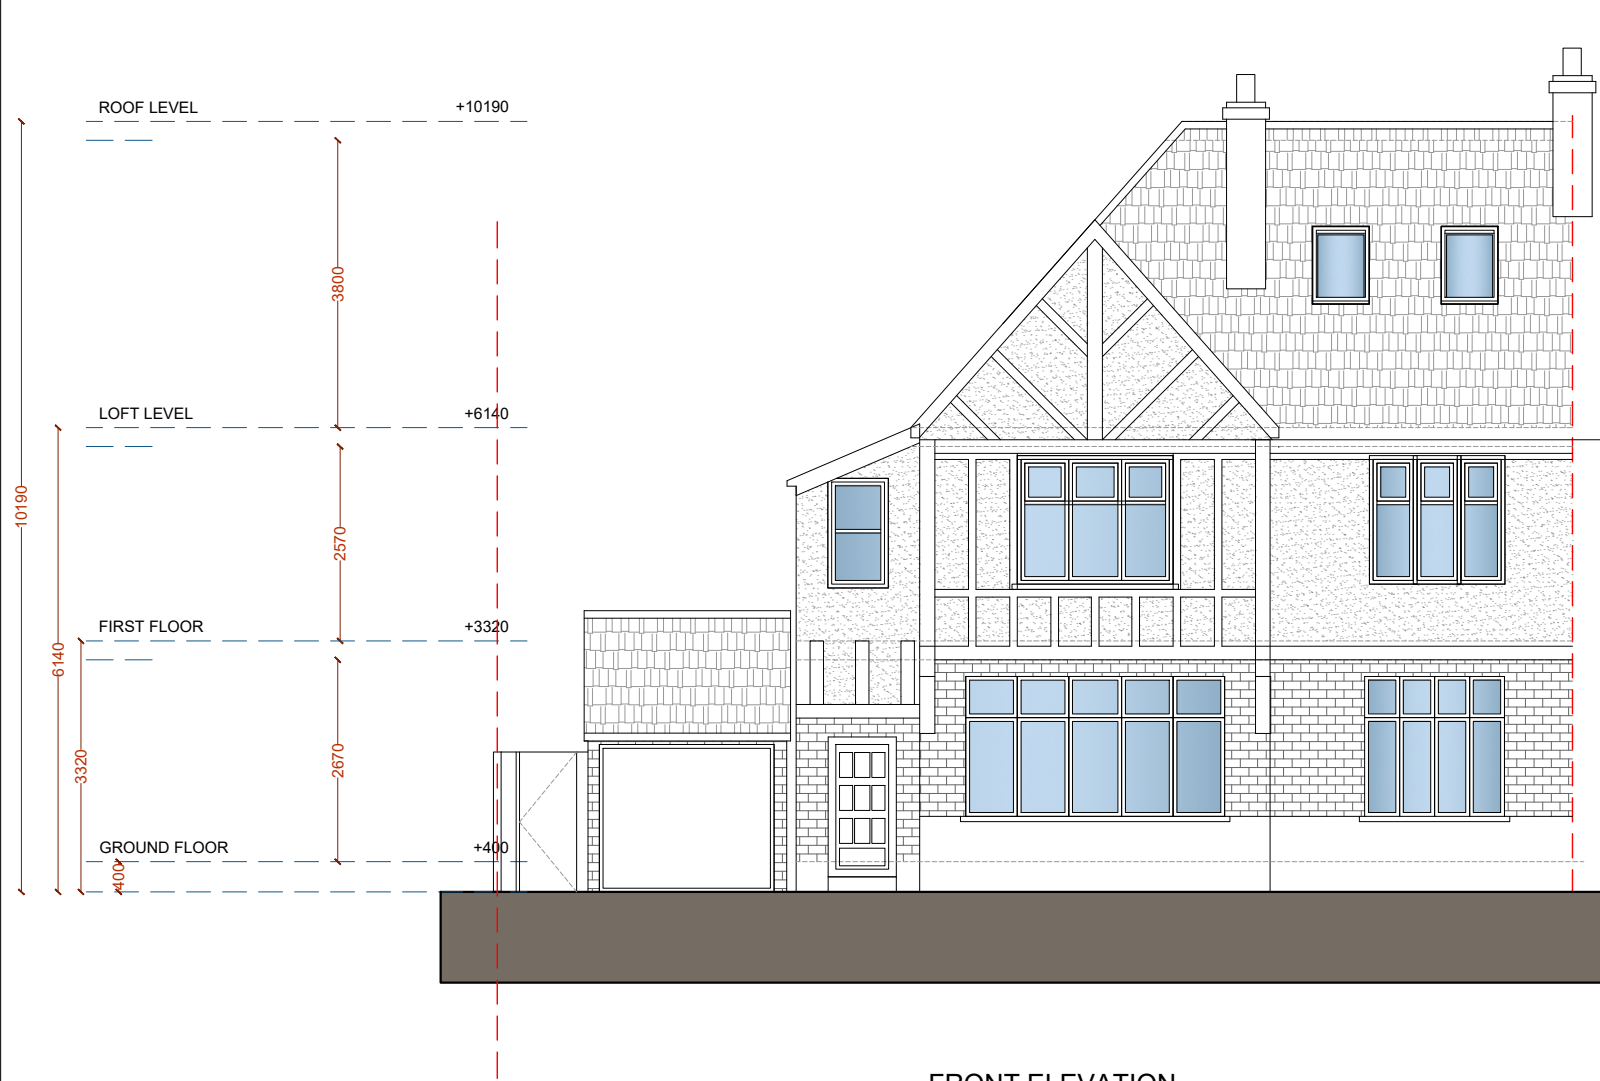


FRONT ELEVATION

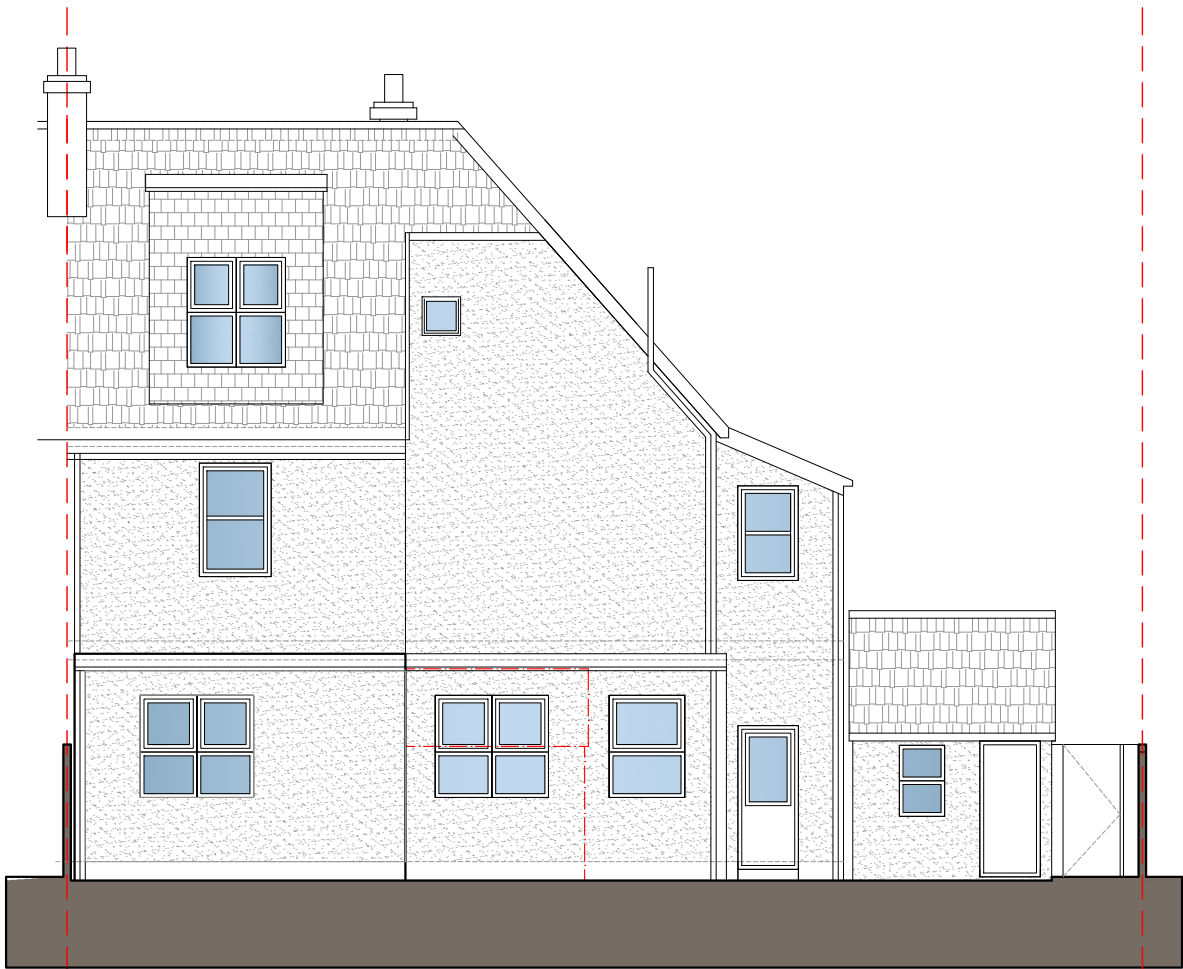


REAR ELEVATION



Revision	Revision Date

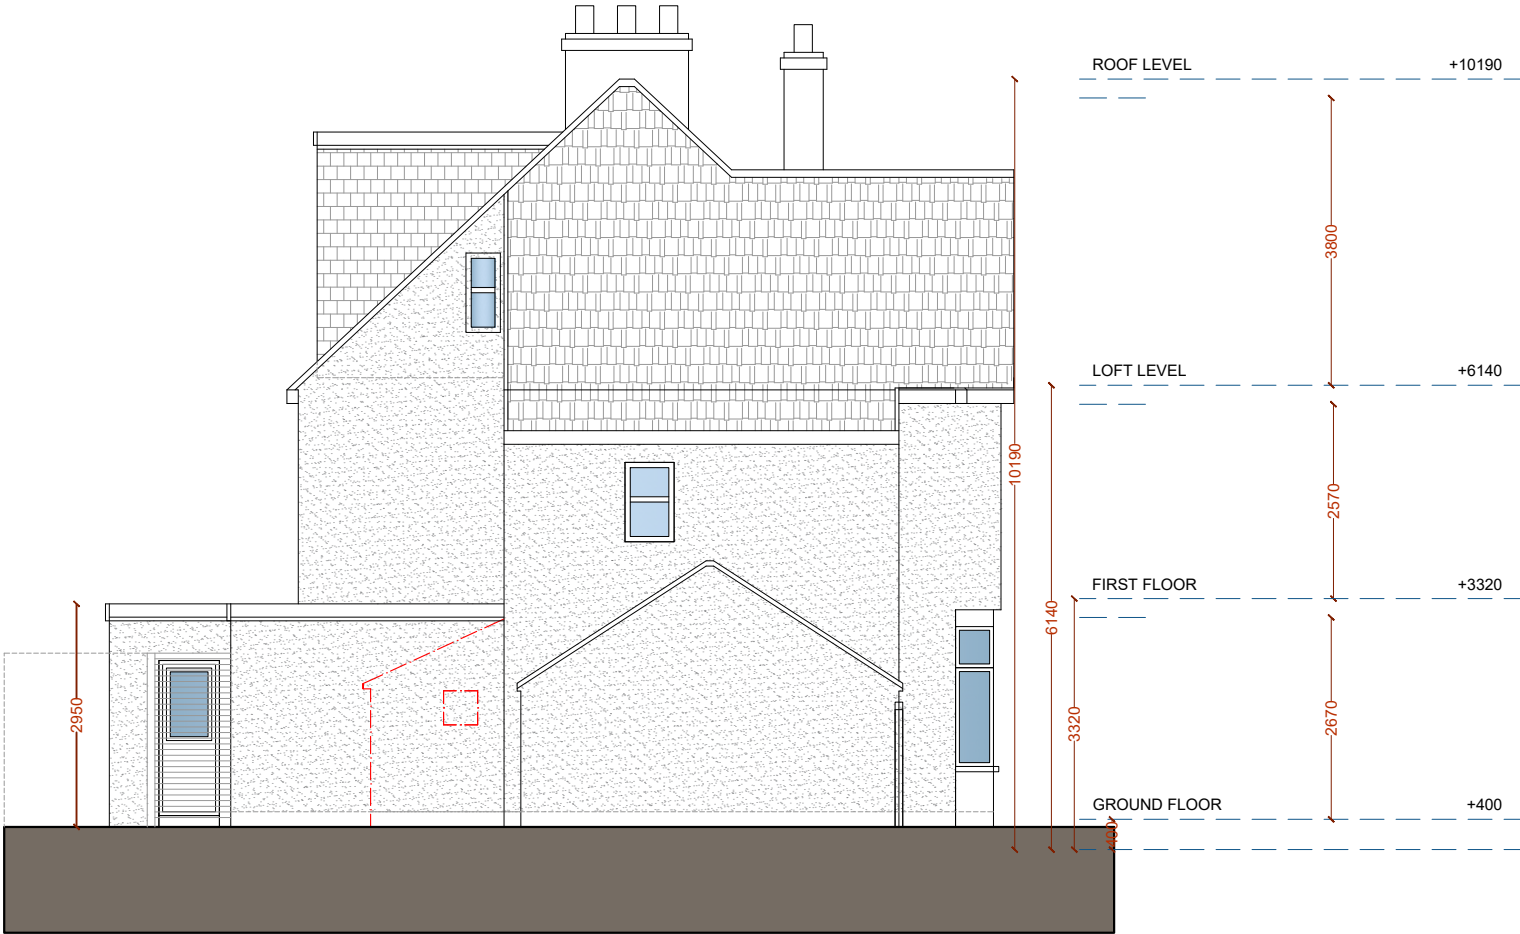

LEFT SIDE ELEVATION

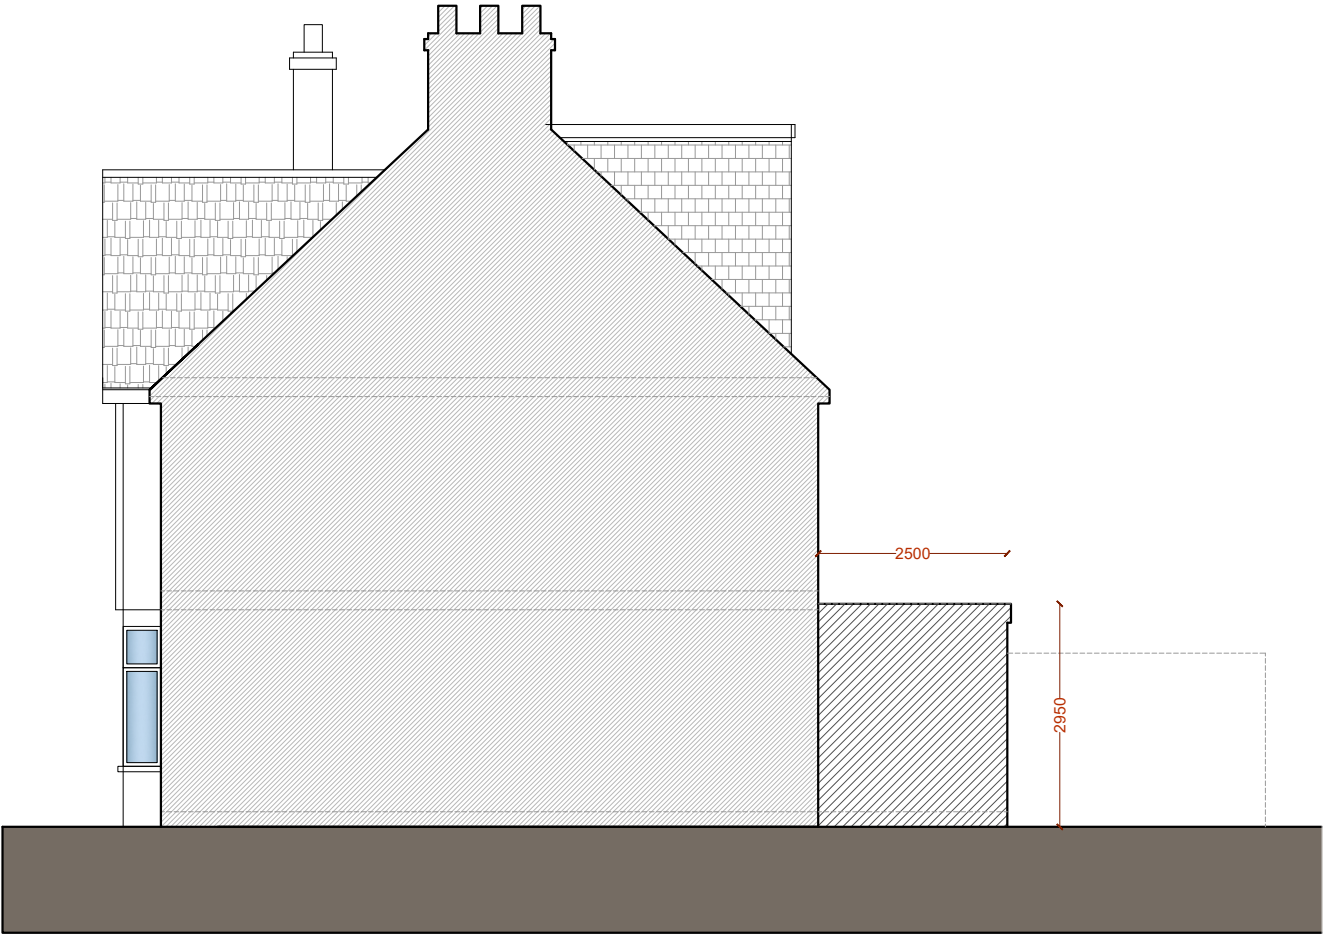

RIGHT SIDE ELEVATION



Tel: 020 3576 0996
Email: info@excelplanning.co.uk
Address: 45 Stamford Hill,
London, N16 5SR

Revision	Revision Date


ADDRESS
105 London Road, Northfleet,
Gravesend
DA11 9LY

SHEET NUMBER:
P004

DRAWING TITLE:
Proposed Section

DATE: 05/11/2025
SCALE: 1:100 @ A3

Copyright in the design and this drawing is the property of Excel Planning Ltd. Reproduction in whole or in part is forbidden without written permission of Excel Planning Ltd. This drawing must be read in conjunction with all other relevant documentation and drawings.
Excel Planning Ltd accepts no liability for any expense, loss or damage of whatsoever nature and however arising from any variation which has not been referred to them and their approval obtained.
Do not scale from this drawing, only figured dimensions are to be used. All dimensions to be cross-checked on-site prior to manufacture and construction. Any discrepancies to be reported to Excel Planning Ltd immediately.

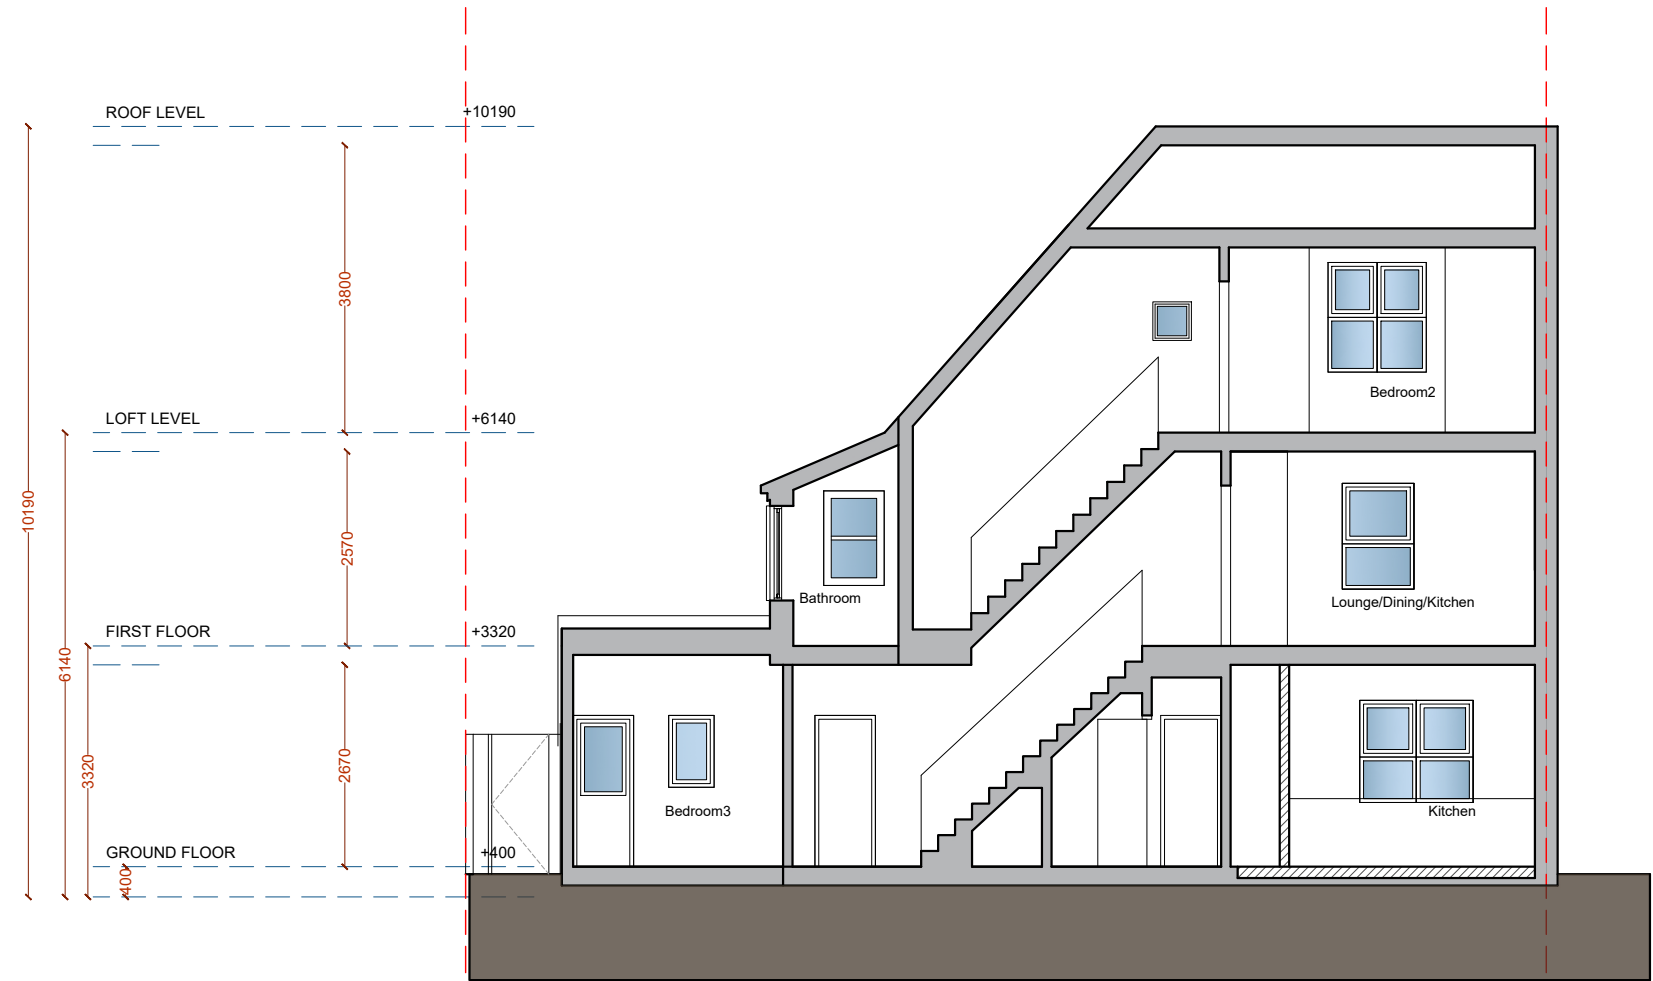

SECTION A-A



Tel: 020 3576 0996
Email: info@excelplanning.co.uk
Address: 45 Stamford Hill,
London, N16 5SR

Revision	Revision Date

ADDRESS
105 London Road, Northfleet,
Gravesend
DA11 9LY

SHEET NUMBER:
P005

DRAWING TITLE:
Proposed Section

DATE: 30/09/2025
SCALE: 1:100 @ A3

Copyright in the design and this drawing is the property of Excel Planning Ltd. Reproduction in whole or in part is forbidden without written permission of Excel Planning Ltd. This drawing must be read in conjunction with all other relevant documentation and drawings.
Excel Planning Ltd accepts no liability for any expense, loss or damage of whatsoever nature and however arising from any variation which has not been referred to them and their approval obtained.
Do not scale from this drawing, only figured dimensions are to be used. All dimensions to be cross-checked on-site prior to manufacture and construction. Any discrepancies to be reported to Excel Planning Ltd immediately.