



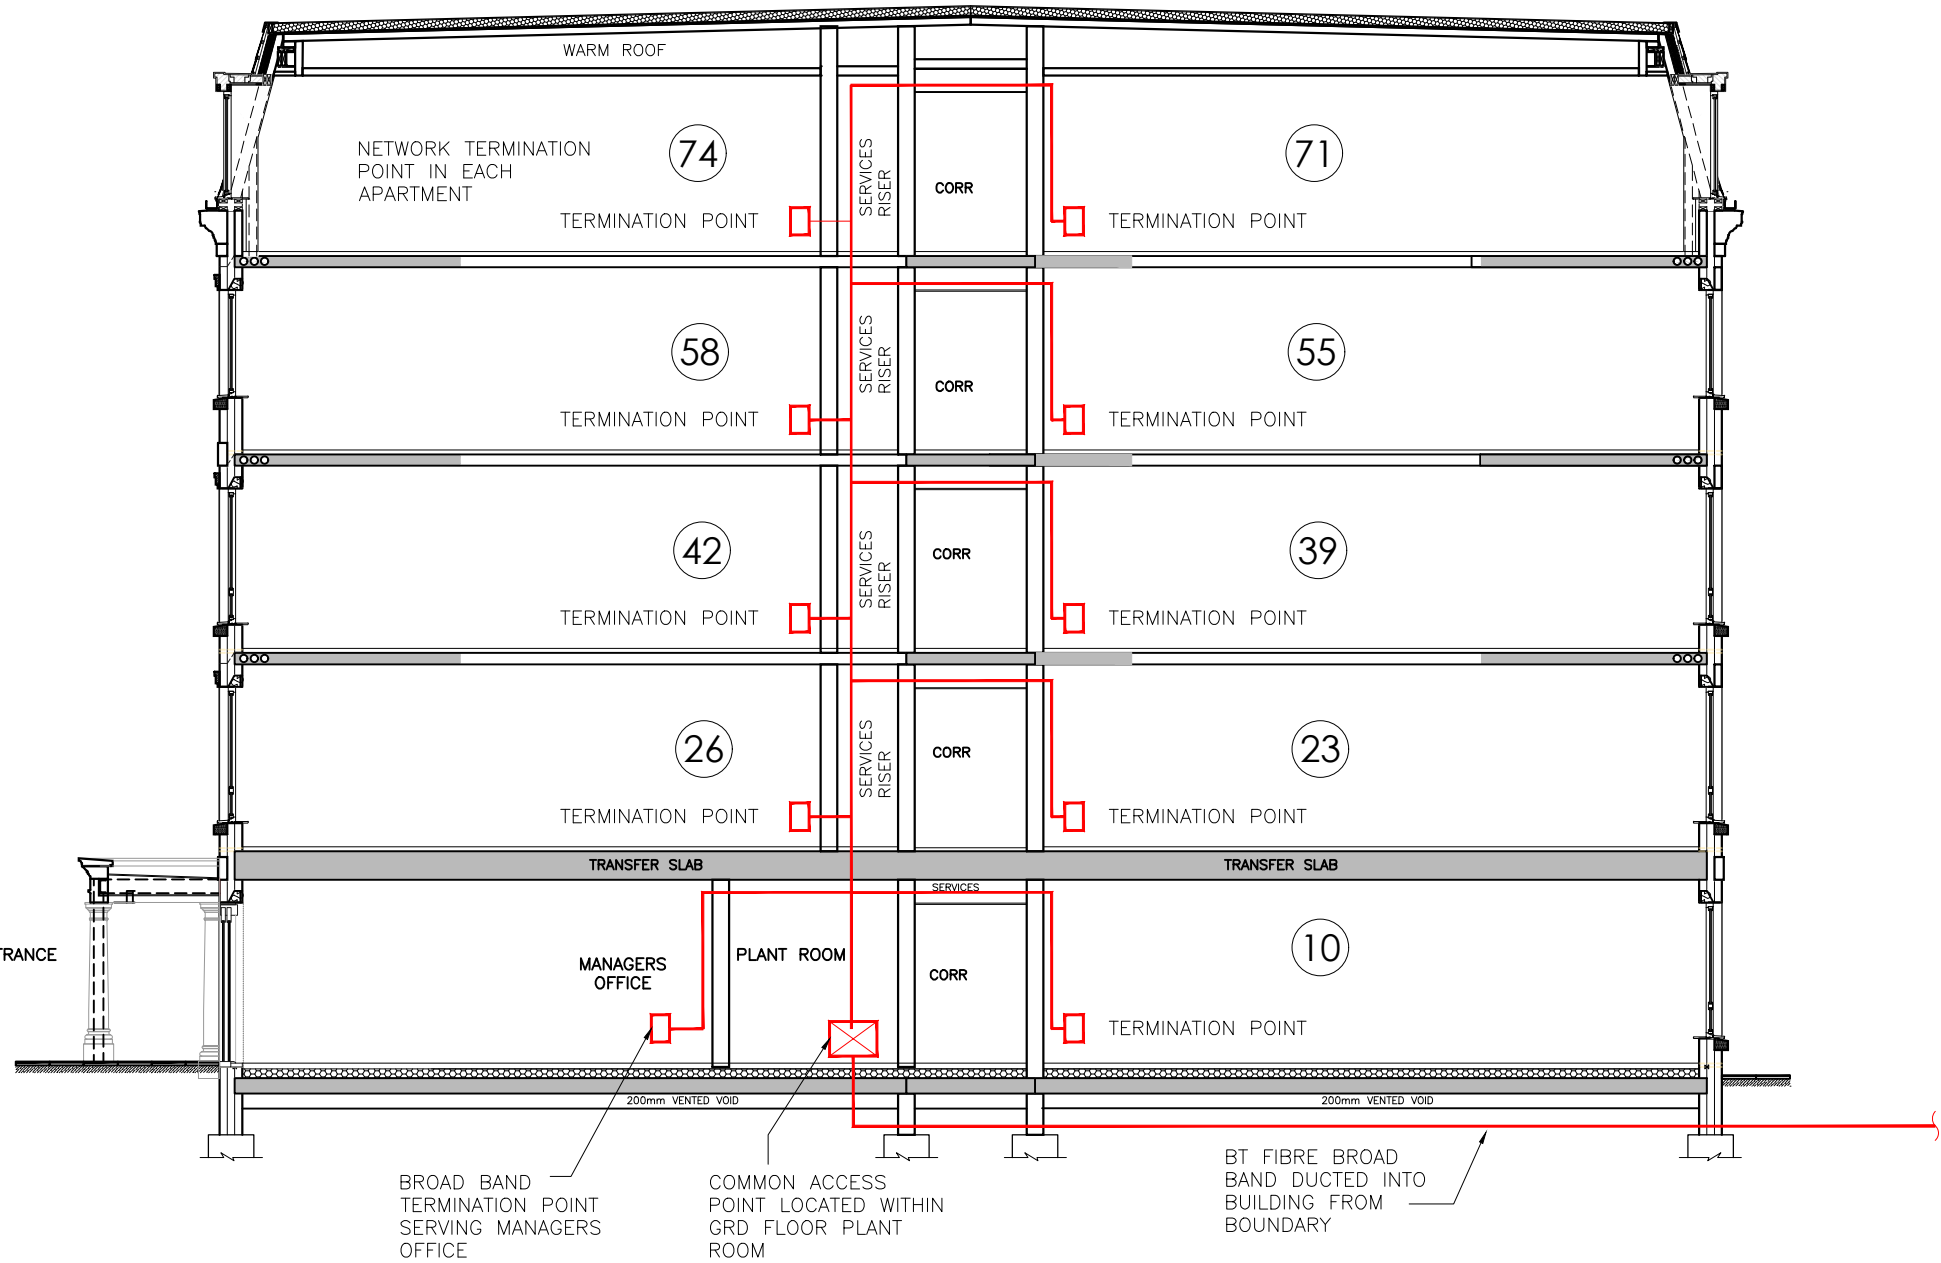

SITE PLAN
SCALE 1:200

 

BROADBAND DISTRIBUTION SCHEMATIC - NOT TO SCALE

NOTES

1. EACH APARTMENT, NO.S 1– 75, TO HAVE ABROAD BAND ACCESS TERMINAL WITHIN THE FLAT.
2. BROAD BAND SERVICE TO BE A HIGH SPEED FIBRE OPTIC MINIMUM INTERNAL SPEED OF 1000mbps. PROVIDED BY A COMMERCIAL PROVIDER SUCH AS BT OPEN REACH.
3. PRIOR TO OCCUPATION TERMINAL FACE PLATES INTERNAL BROADBAND DUCTING INFRASTRUCTURE & SERVICE RISERS ARE TO BE COMPLETED & COMMISSIONED.
4. BROADBAND INFRASTRUCTURE & DUCTING TO BE PROVIDED FROM THE BOUNDARY TO THE GROUND FLOOR PLANT ROOM , TERMINATING IN A COMMON ACCESS POINT.

COPYRIGHT ACT APPLIES

WHERE ANY CONFLICT OCCURS, COMPANY STANDARD SPECIFICATION IS TO TAKE PRECEDENCE OVER THIS DRAWING UNLESS OTHERWISE NOTED IN WRITING

ALL DIMENSIONS TO BE CHECKED ON SITE WORK TO FIGURED DIMENSIONS ONLY REPORT DISCREPANCIES TO THE ARCHITECT AT ONCE BEFORE PROCEEDING

Churchill
Retirement Living

©CHURCHILL RETIREMENT LIVING

Project Title
PROPOSED RETIREMENT LIVING APARTMENTS
FORMER POLICE STATION
133 WINDMILL STREET
GRAVESEND
DA12 1DB

Drawing Title
PROPOSED BROAD BAND PROVISION

Scale 1:200 @ A1 Date OCT 2022
Drawn PJH Checked ---
Drawing No. CRL : 20085GD : 709 Rev. -

BUDGET ISSUE			
Checked by		Date	
Approved by			