




Proposed Retirement Apartments on
land formerly Gravesend Police Station, Windmill St, Gravesend, DA12 1DB

S:\Planning and Design\Design Sites\GRAVESEND [20085GD] - Windmill Street [HOUSING 2107 APPLICATION01 DWG & PDF\20085GD_PL100 SERIES_P1 [SITE PLAN_FLOOR PLANS_ELEVATIONS]

P1	Planning issue	29/01/26	AS	BS
Rev.		Date	By	Ck

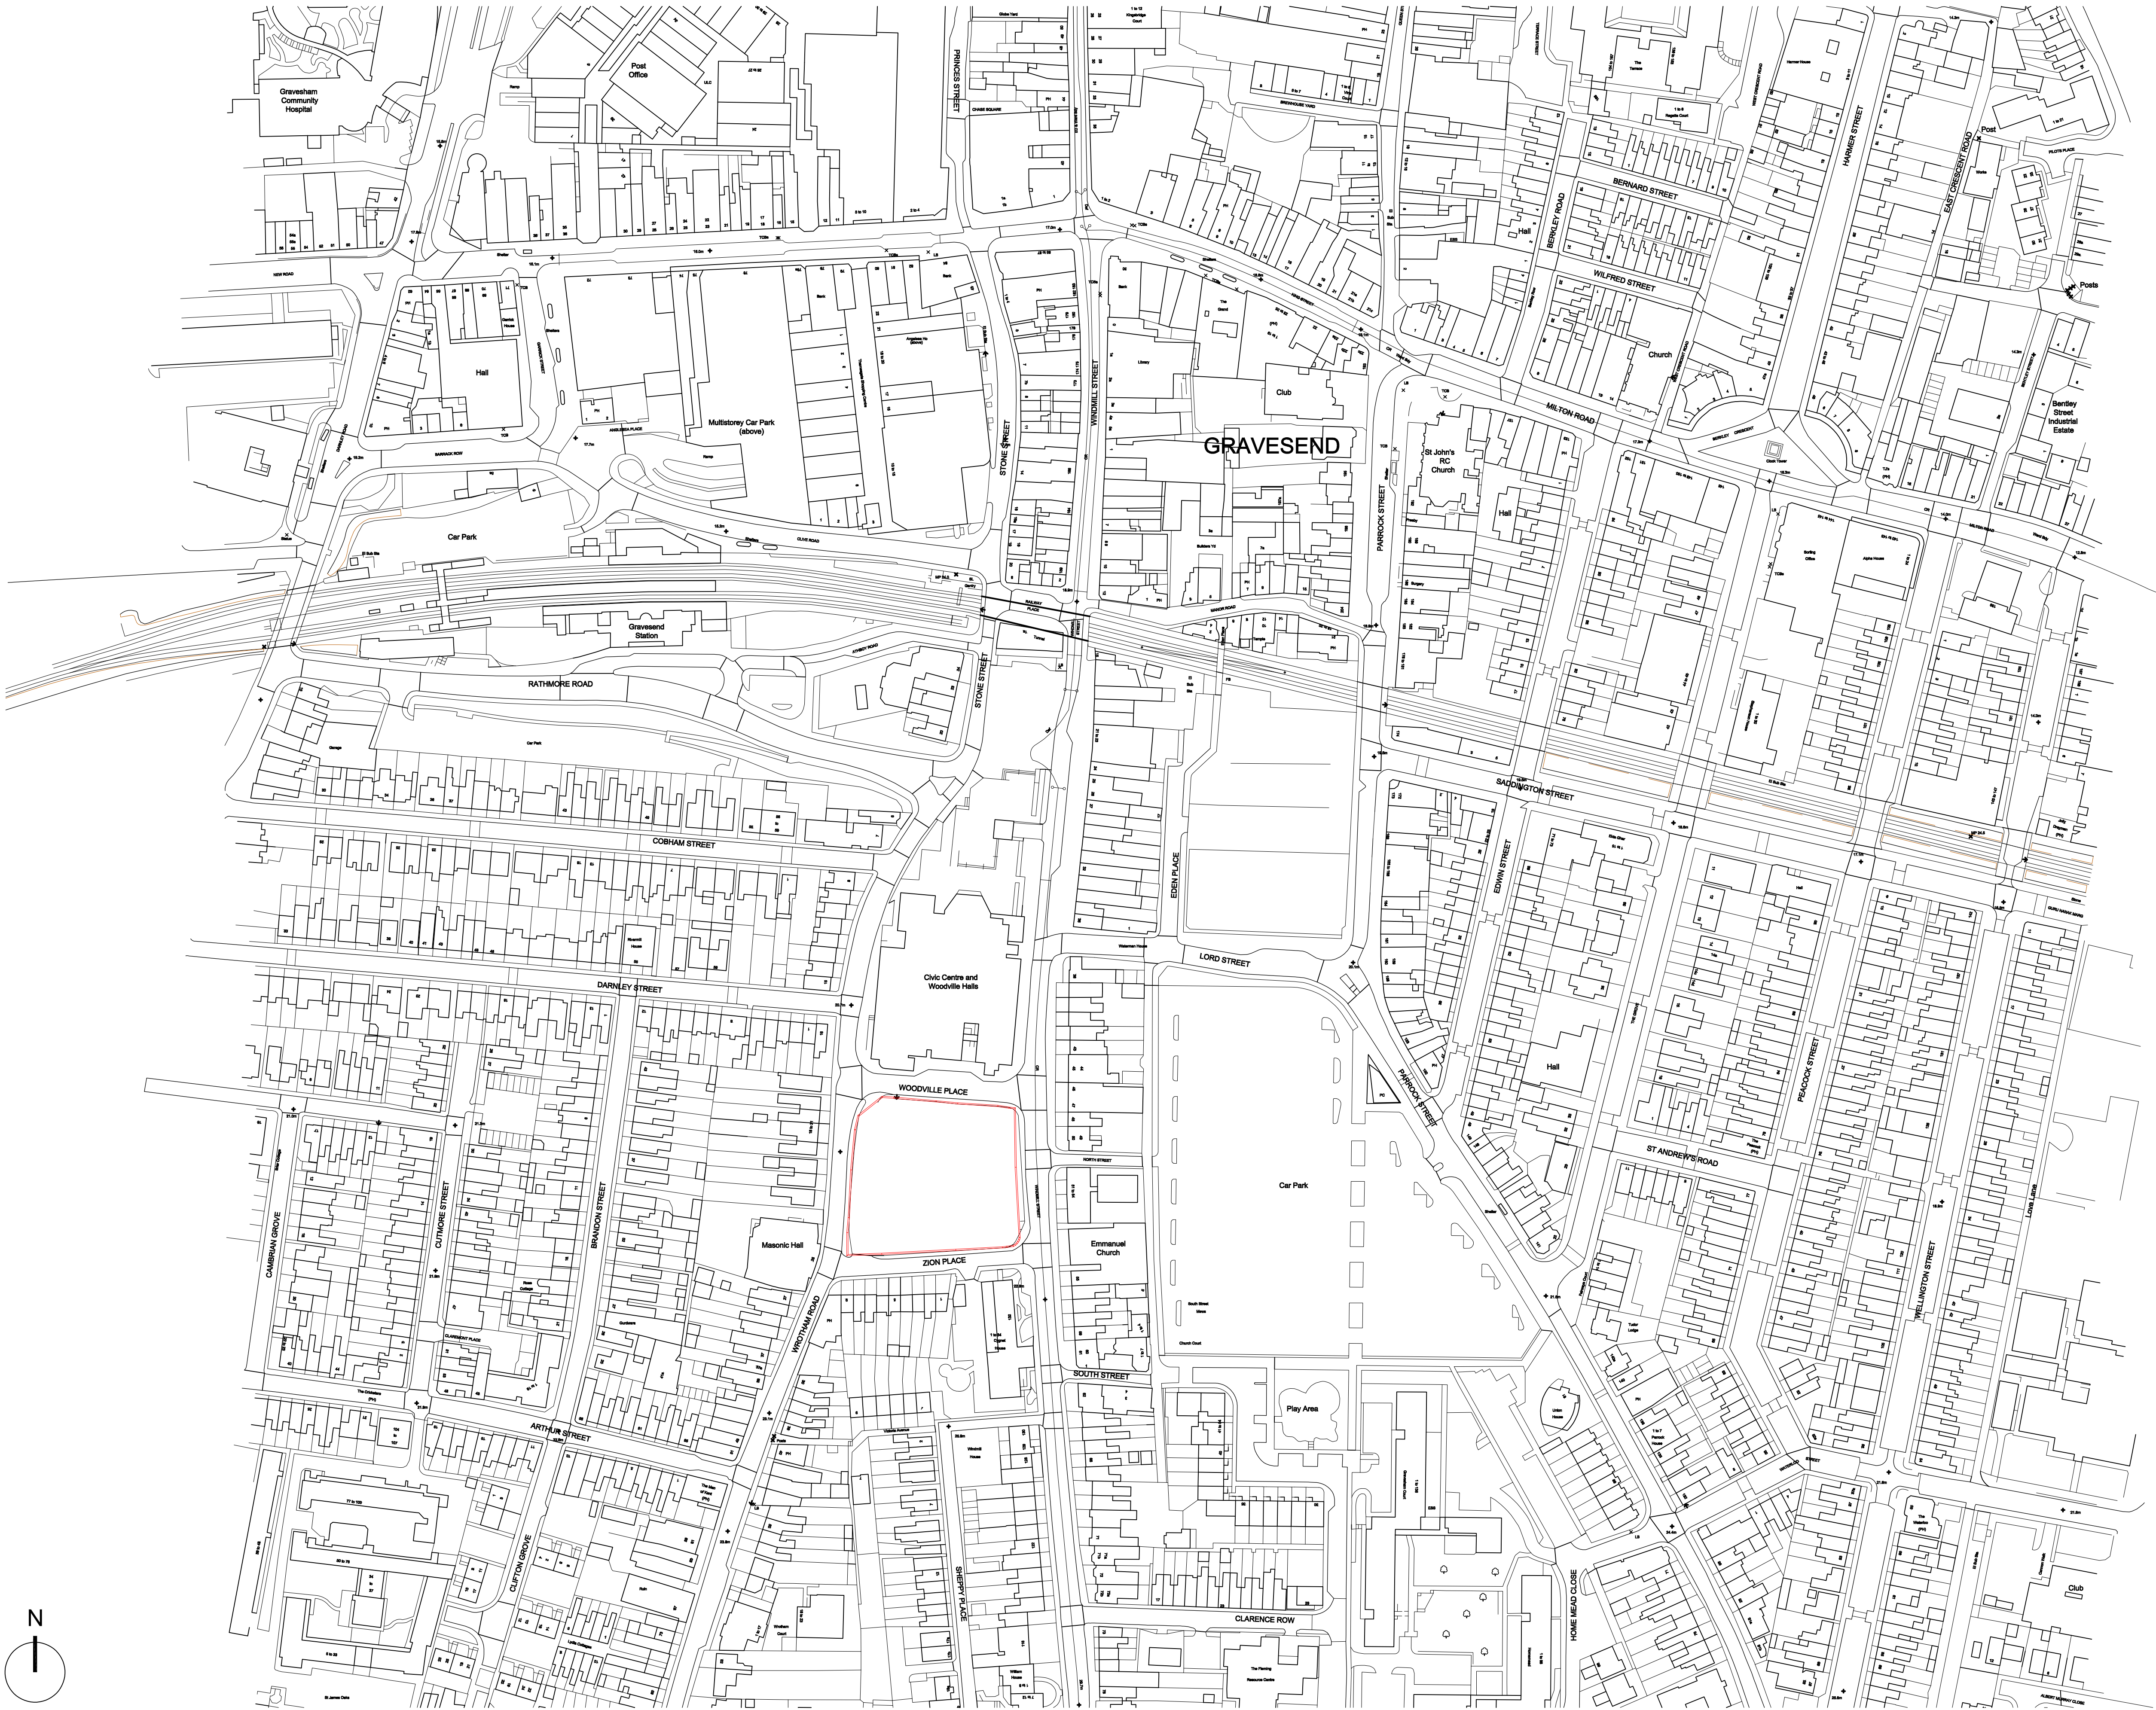

In partnership with



Proposed Retirement Development
On land formerly Gravesend Police Station
Windmill Street, Gravesend
DA12 1DB

Location Plan

PLANNING

Scale	1:1250 @ A1	Date	JAN 2026
Drawn	AS	Checked	BS
Drawing No.		Rev.	

20085GD_PL101 P1



Churchill House • Parkside • Ringwood • Hampshire • BH24 3SG
Tel: (01425) 462375 E-mail: design@planningissues.co.uk

© This drawing & design are copyright of Churchill Living