



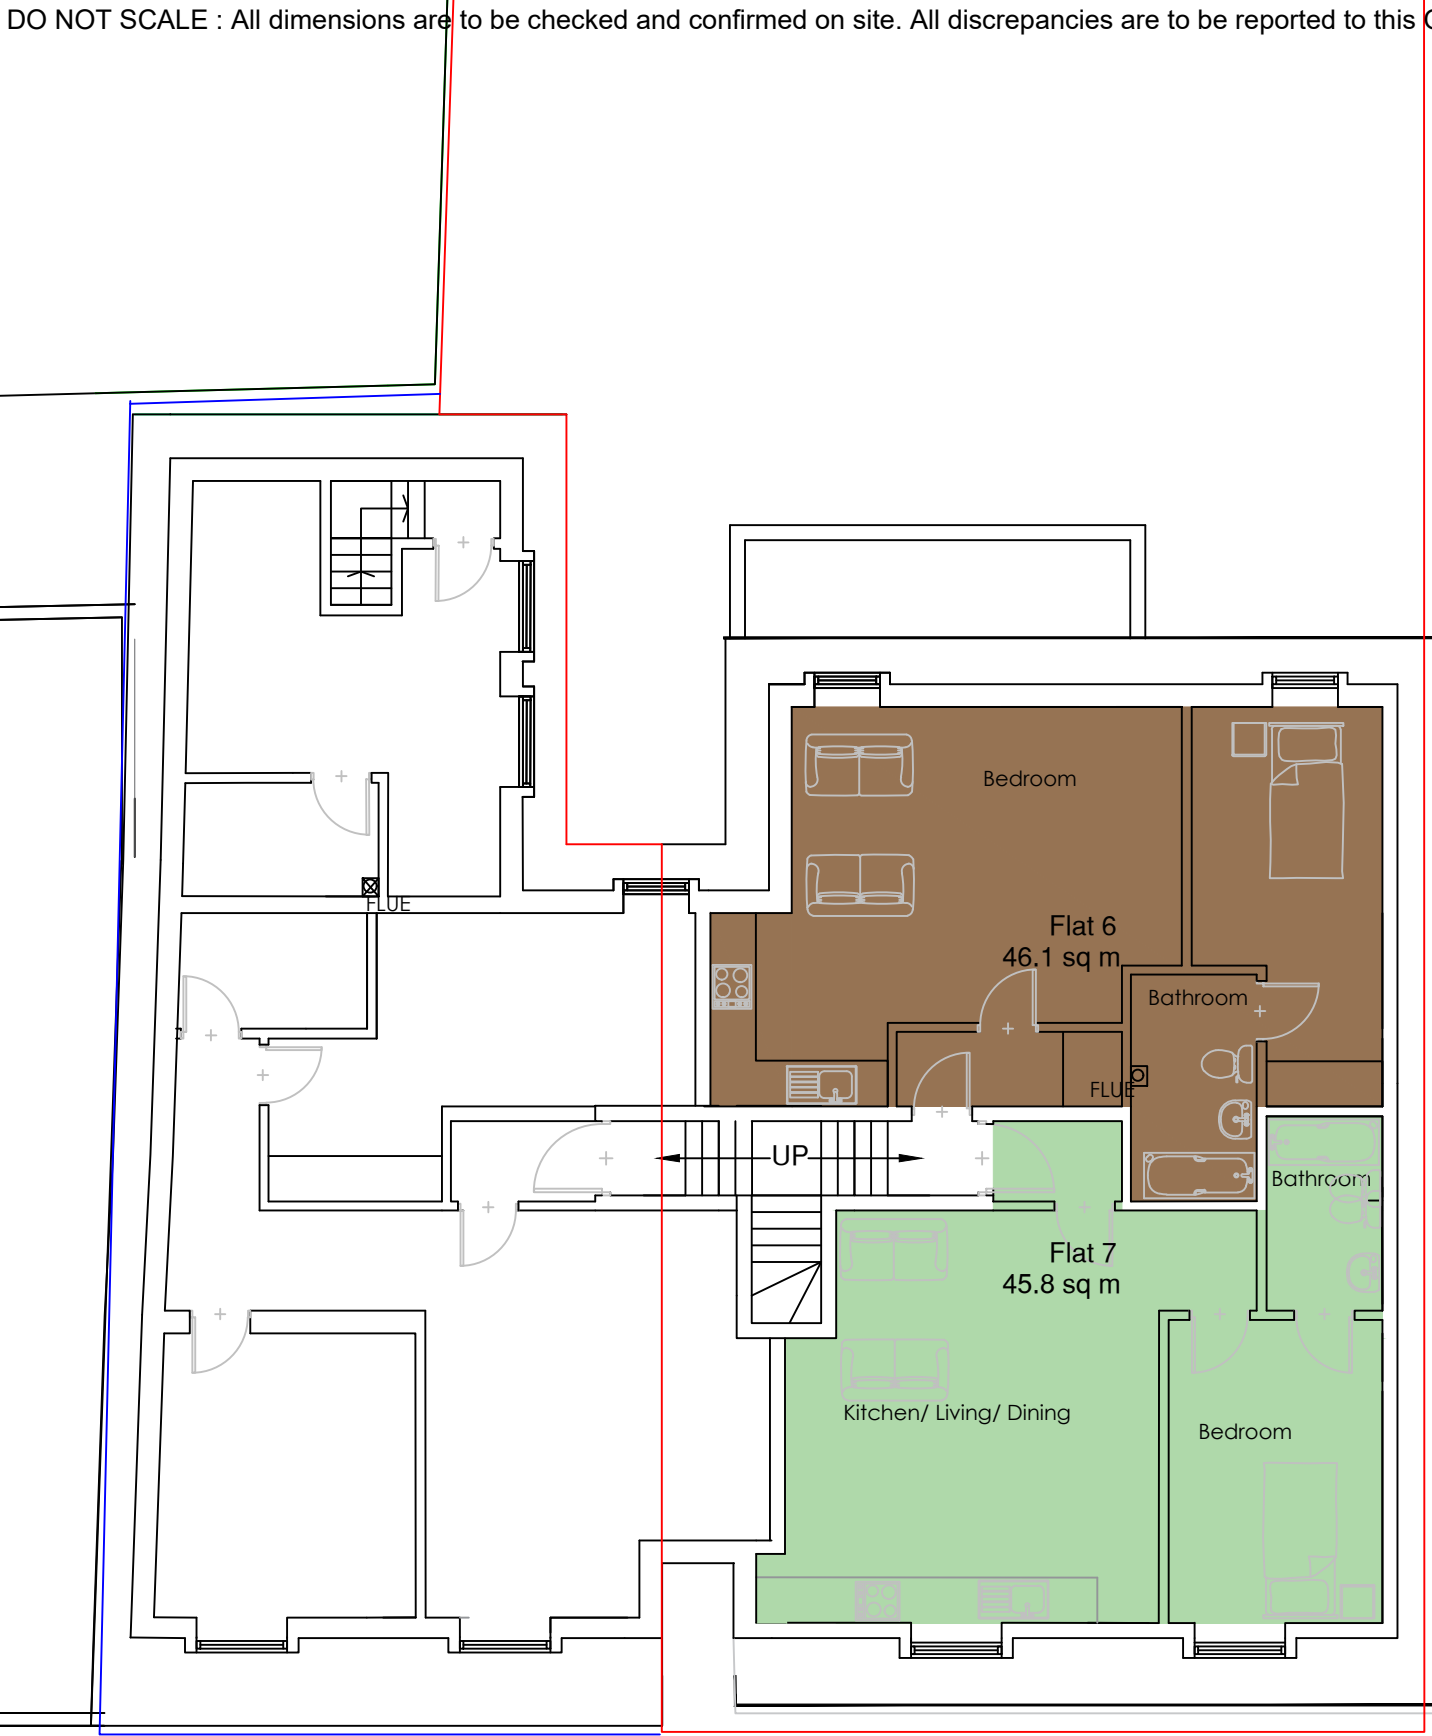

PROPOSED SECOND FLOOR

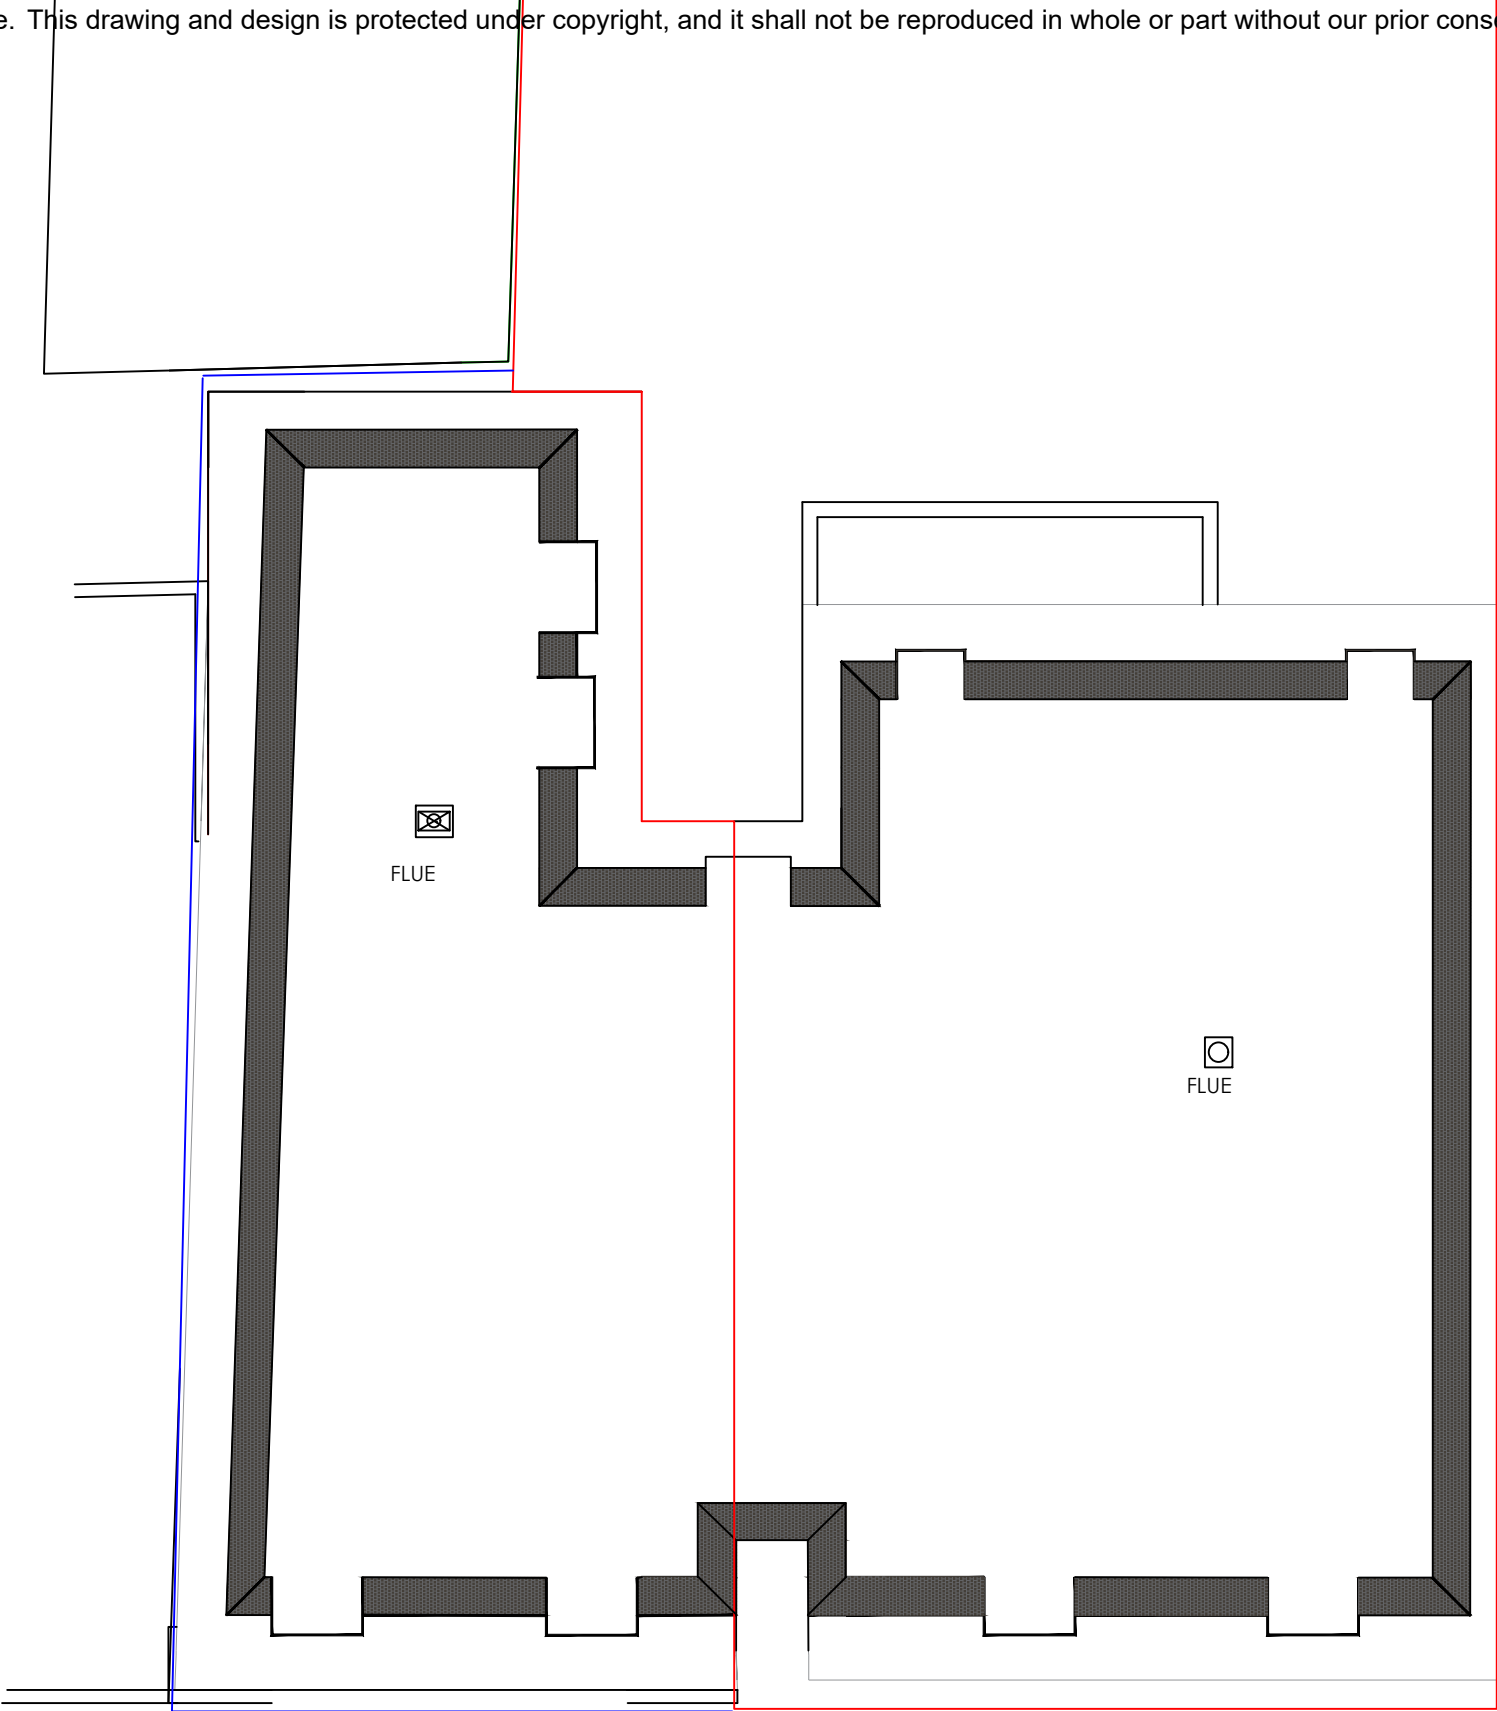


PROPOSED ROOF PLAN

REV .A – ISSUED FOR PLANNING 8.10.24

11 -13 QUEEN STREET GRAVESEND

PROPOSED layout

Second Floor and Roof Plan

 

|             |            |          |        |
|-------------|------------|----------|--------|
| SCALE       | 1:100 @ A3 |          |        |
| DATE        | SEPT 2024  | DRAWN BY | P.O.   |
| CLIENT      |            |          |        |
| DRAWING NO. | 826 – 04   |          | REV. A |

**OLSON DESIGN GROUP**  
INTERIOR & ARCHITECTURAL DESIGN

PILGRIMS COTTAGE PILGRIMS WAY  
WESTWELL ASHFORD KENT TN25 4NQ  
pennyolson7@hotmail.com  
07788972736