


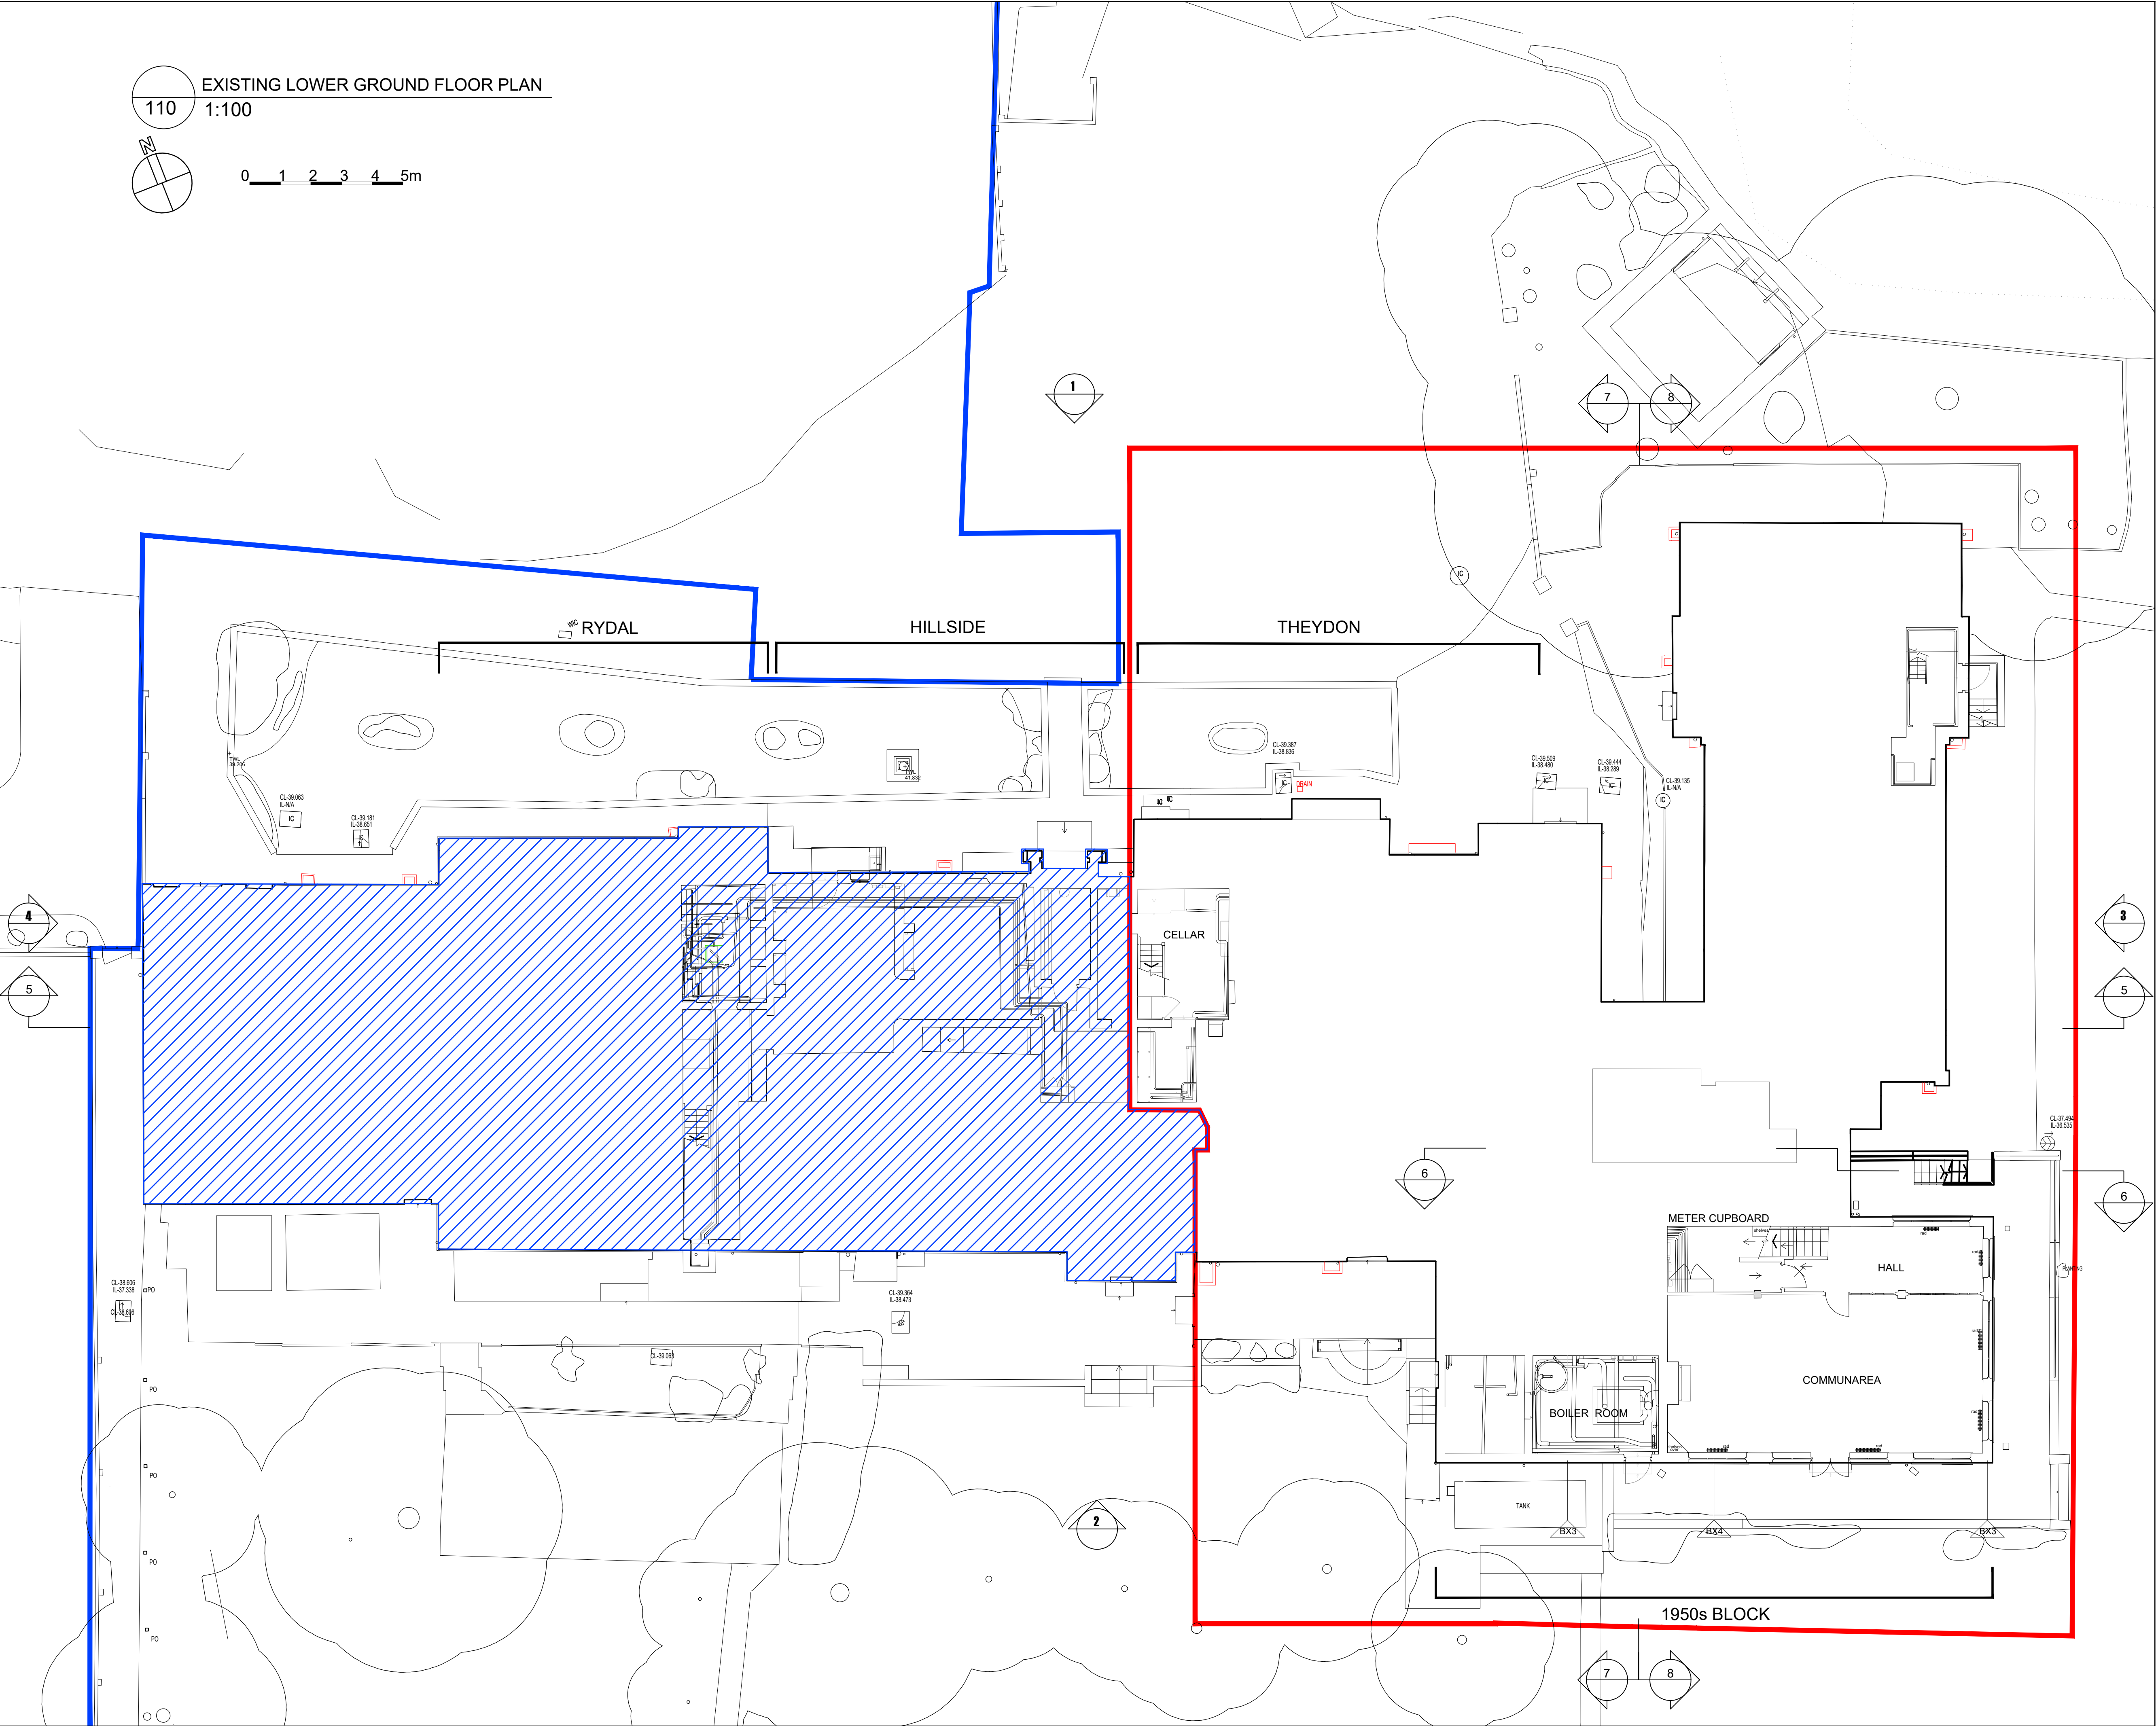

NOTES

 EXISTING CONVENT

clayarchitecture
FOR PLANNING
ISSUE DATE: 01/09/23

Rev.	Date	By	Notes
Copyright Clay Architecture Ltd. All dimensions are to be verified by the contractor before commencing works.			
Project: CONVENT OF MERCY, GRAVESEND PROPOSAL FOR DOWNSIZING			
Client: SISTERS OF MERCY			
clay architecture Great Lines Studios, Marlborough Road, Gillingham, Kent ME7 5HB T: 01634 573 017 www.clayarchitecture.com E: design@clayarchitects.com			
Title PLANNING EXISTING LOWER-GROUND FLOOR PLAN		Scale 1:100 @ A1 size Date 19/07/2023	
Drawing No. 5285/PL/110		Revision /	Drawn DA Authorised