


PROPOSED ROOF PLAN

134 1:100

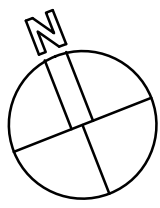


0 1 2 3 4 5m

NOTES

Existing

BUILDING ELEMENT KEY

- B1 - Black EPDM single ply roofing membrane
- B2 - Standing seam zinc roofing and cladding
- B3a - Cork
- B3b - Insulated render
- B4 - Double glazed aluminum/timber composite windows and doors
- B5 - Brise Soleil
- B6 - Photovoltaic panels
- B7 - Rooflights
- B8 - Double glazed timber windows and doors

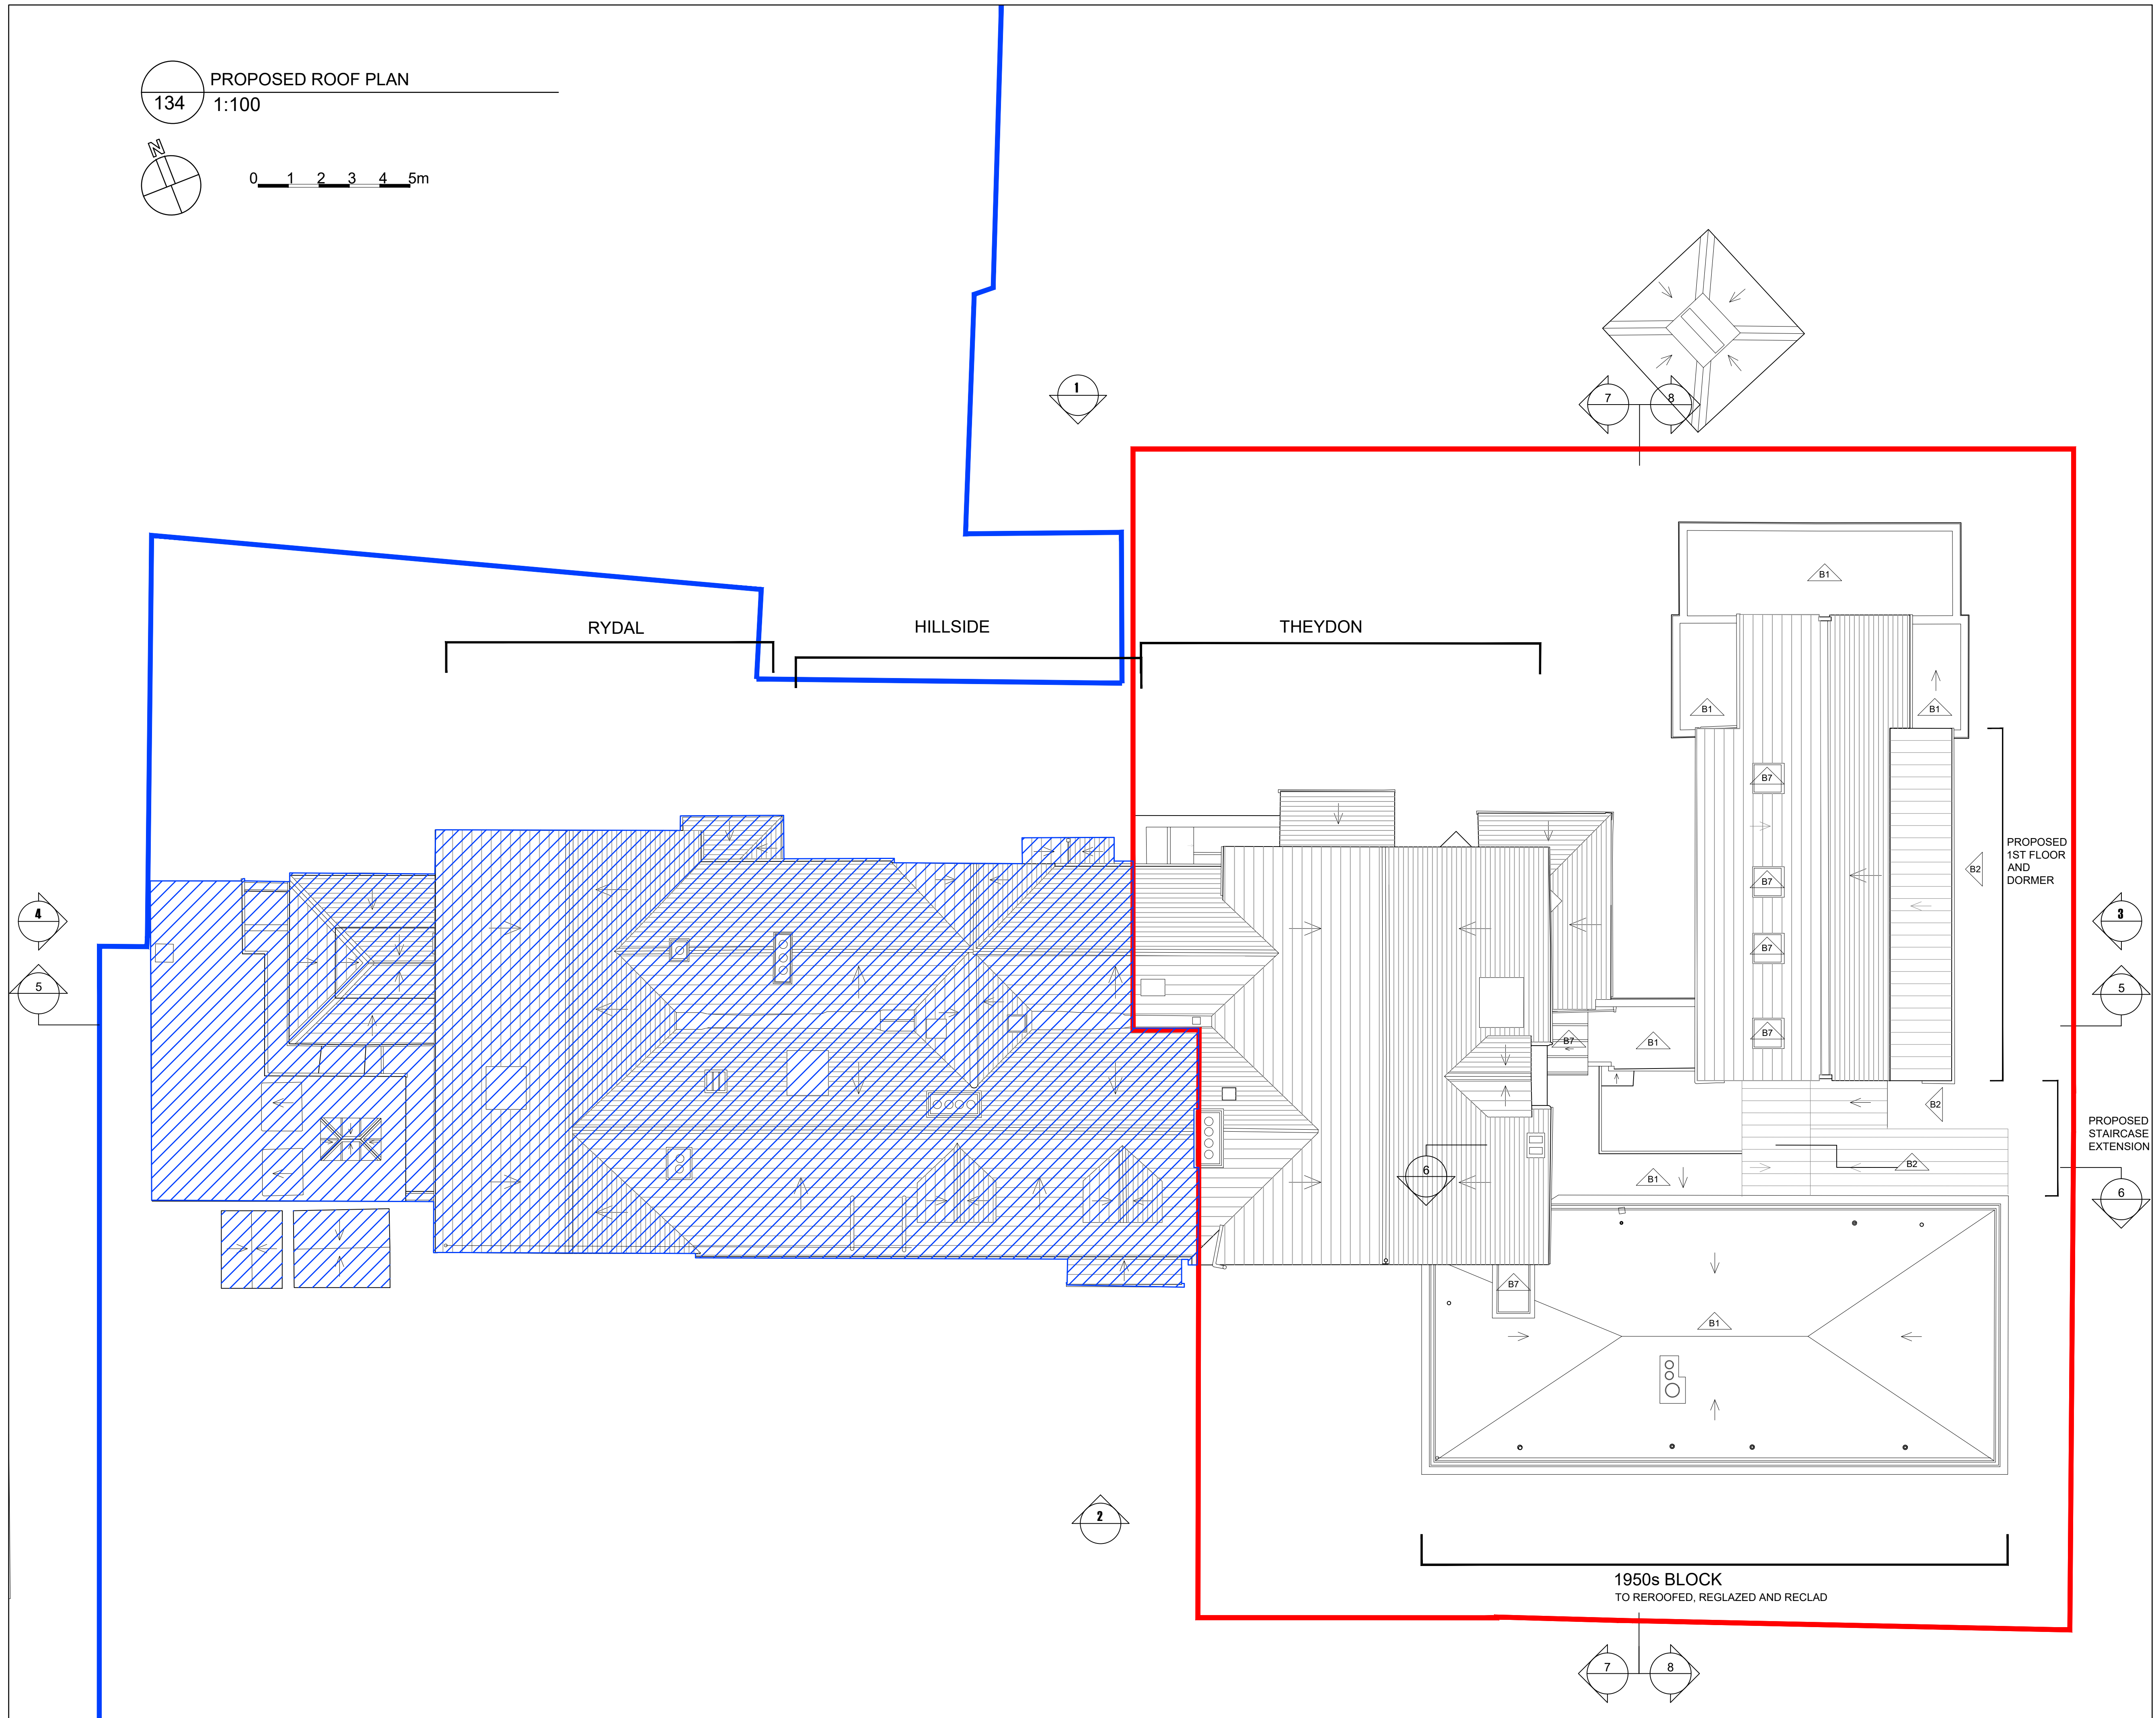

clayarchitecture

FOR PLANNING

ISSUE DATE: 01/09/23

Rev. Date By Notes

Copyright Clay Architecture Ltd
All dimensions are to be verified by the contractor before commencing works

Project
CONVENT OF MERCY, GRAVESEND
PROPOSAL FOR DOWNSIZING
Client
SISTERS OF MERCY

clayarchitecture

Great Lines Studios, Marlborough Road, Gillingham, Kent ME7 5HB
T: 01634 573 017
www.clayarchitecture.com
E: design@clayarchitects.com

Title
PLANNING
Proposed Roof Plan
Drawing No.
5285/PL/134
Scale
1:100
@ A1 size
Date
05/06/2023
Revision
/

Drawn
GEN
Authorised