


NOTES

Existing

BUILDING ELEMENT KEY

- B1 - Black EPDM single ply roofing membrane  
B2 - Standing seam zinc roofing and cladding  
B3a - Cork  
B3b - Insulated render  
B4 - Double glazed aluminum/timber composite windows and doors  
B5 - Brise Soleil  
B6 - Photovoltaic panels  
B7 - Rooflights  
B8 - Double glazed timber windows and doors

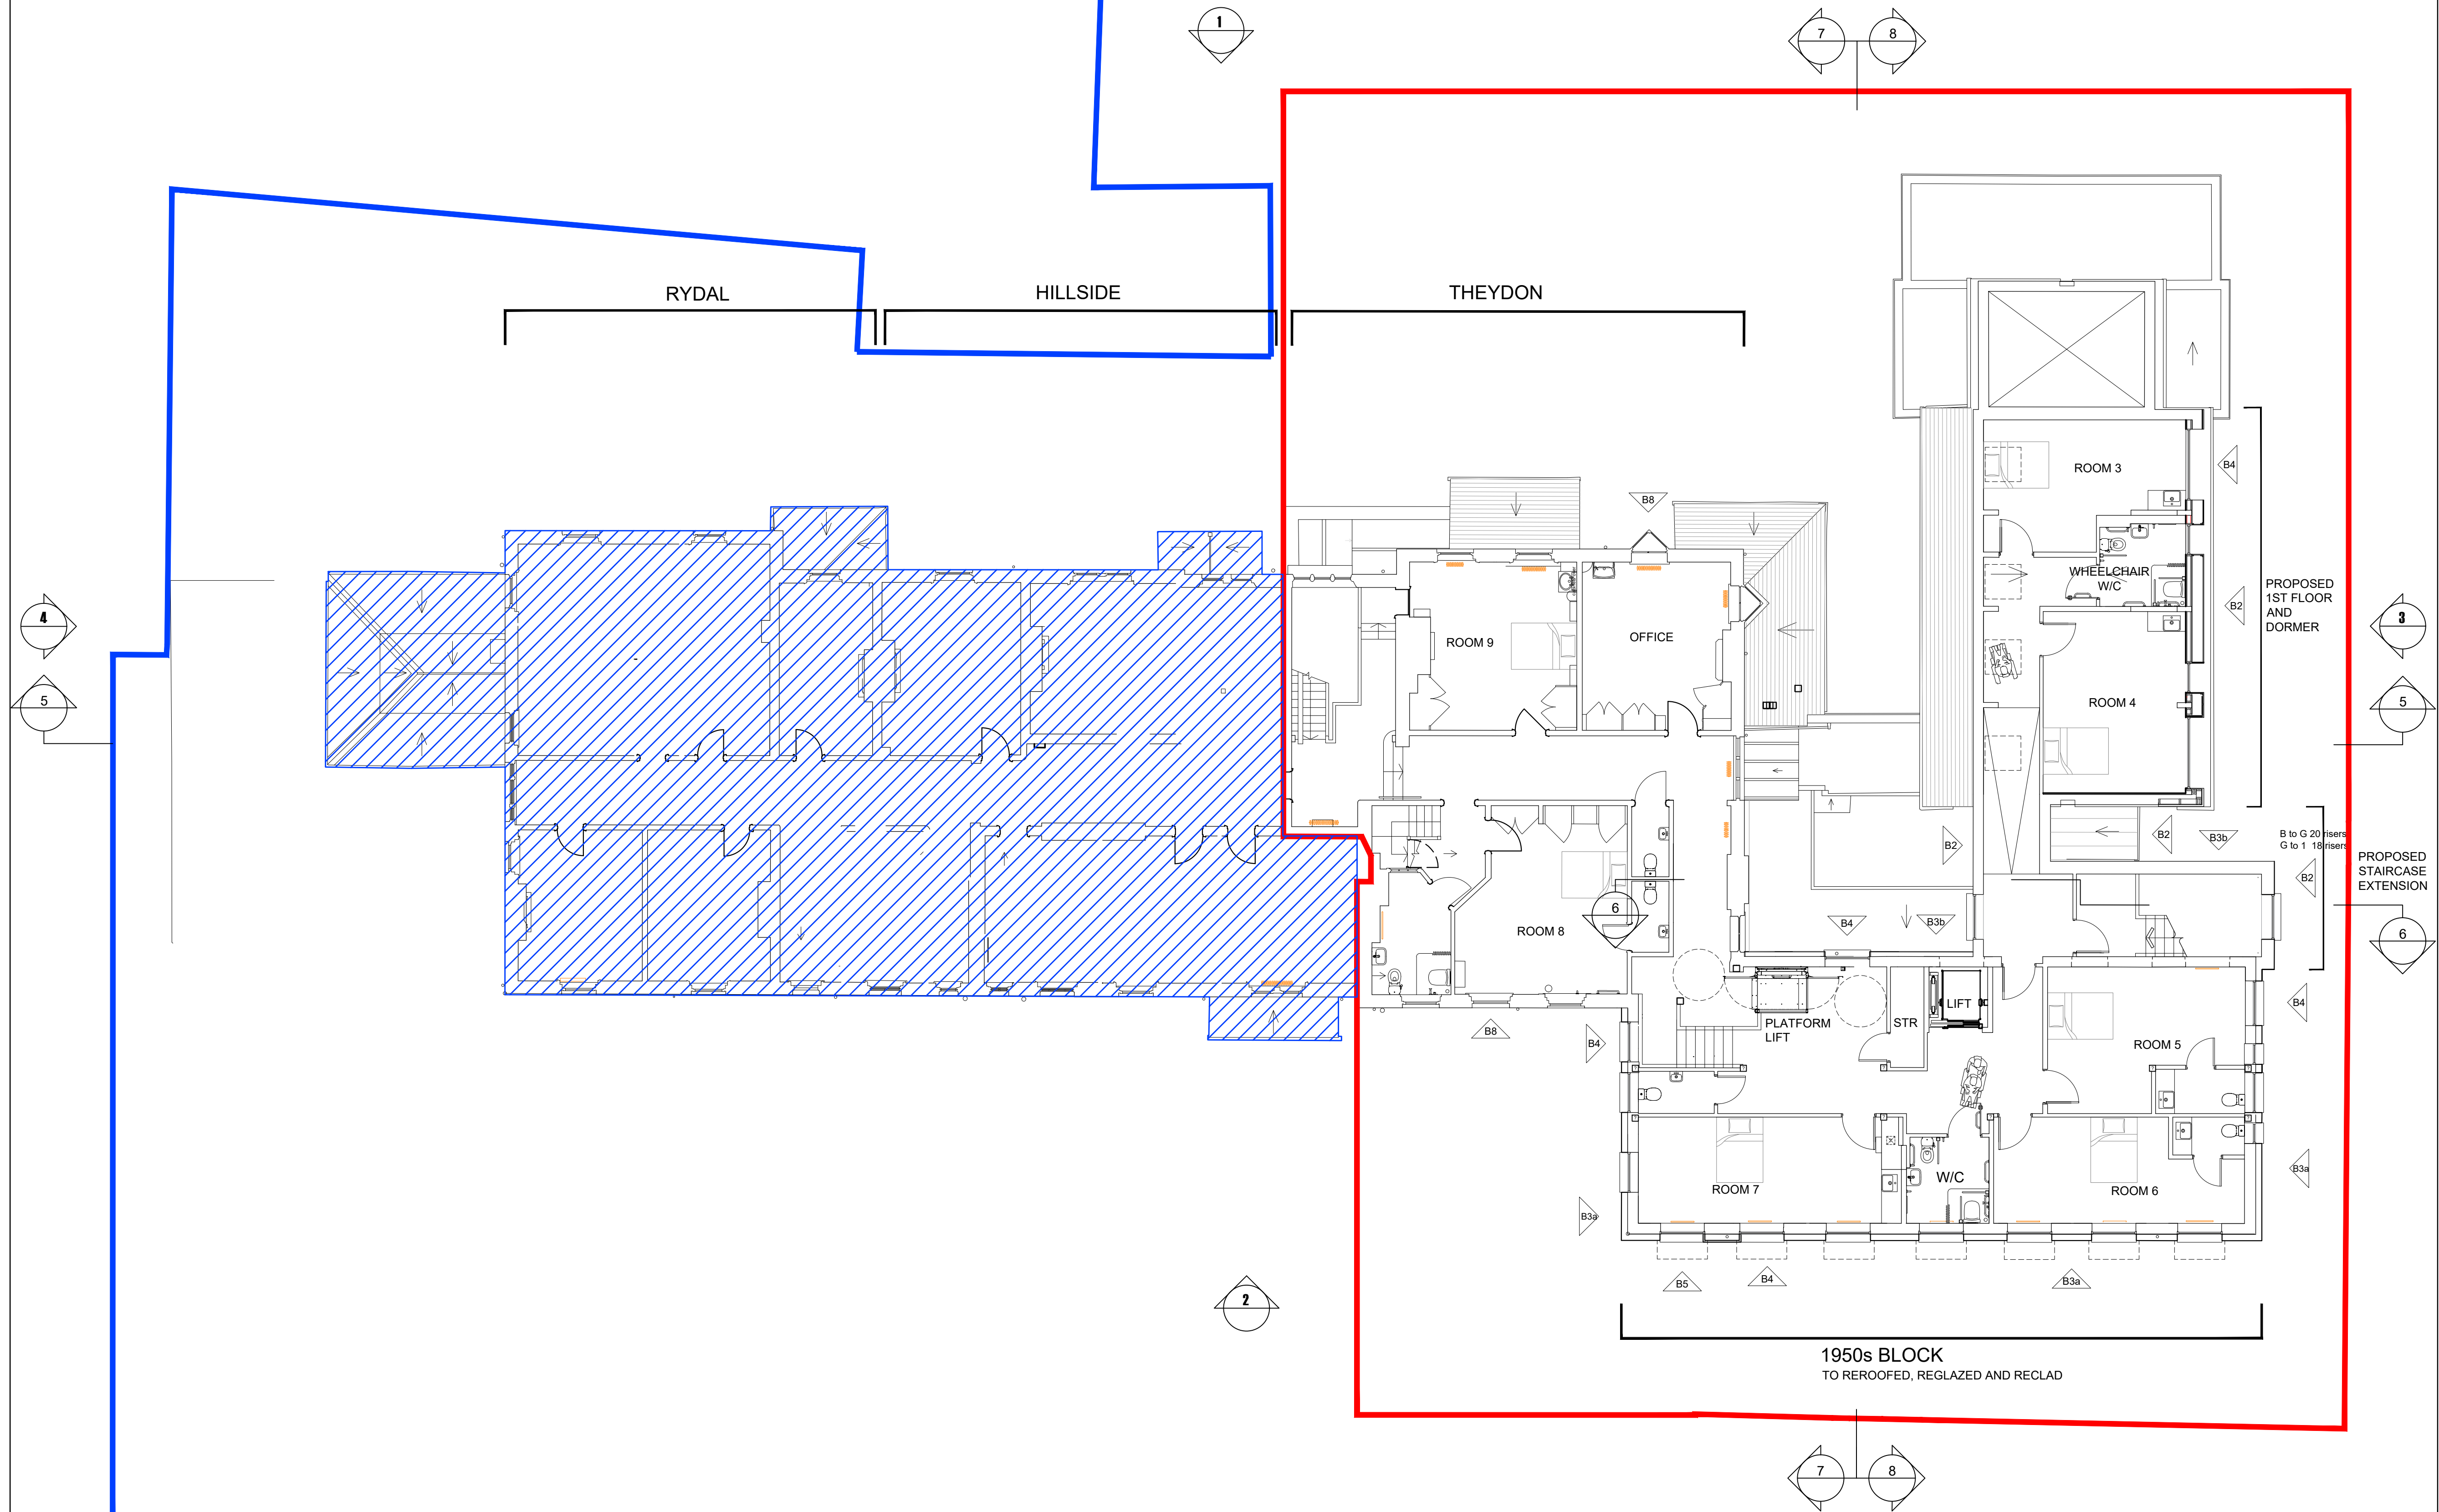

clayarchitecture

FOR PLANNING

ISSUE DATE: 01/09/23

Rev. Date By Notes  
Copyright Clay Architecture Ltd.  
All dimensions are to be verified by the contractor before commencing works.  
Project  
CONVENT OF MERCY, GRAVESEND  
PROPOSAL FOR DOWNSIZING  
Client  
SISTERS OF MERCY

clayarchitecture

Great Lines Studios, Marlborough Road, Gillingham, Kent ME7 5HB  
T: 01634 573 017  
www.clayarchitecture.com  
E: design@clayarchitects.com

Title  
PLANNING  
Proposed First Floor Plan  
Drawing No.  
5285/PL/132  
Scale  
1:100  
@ A1 size  
Date  
05/06/2023  
Revision  
/