

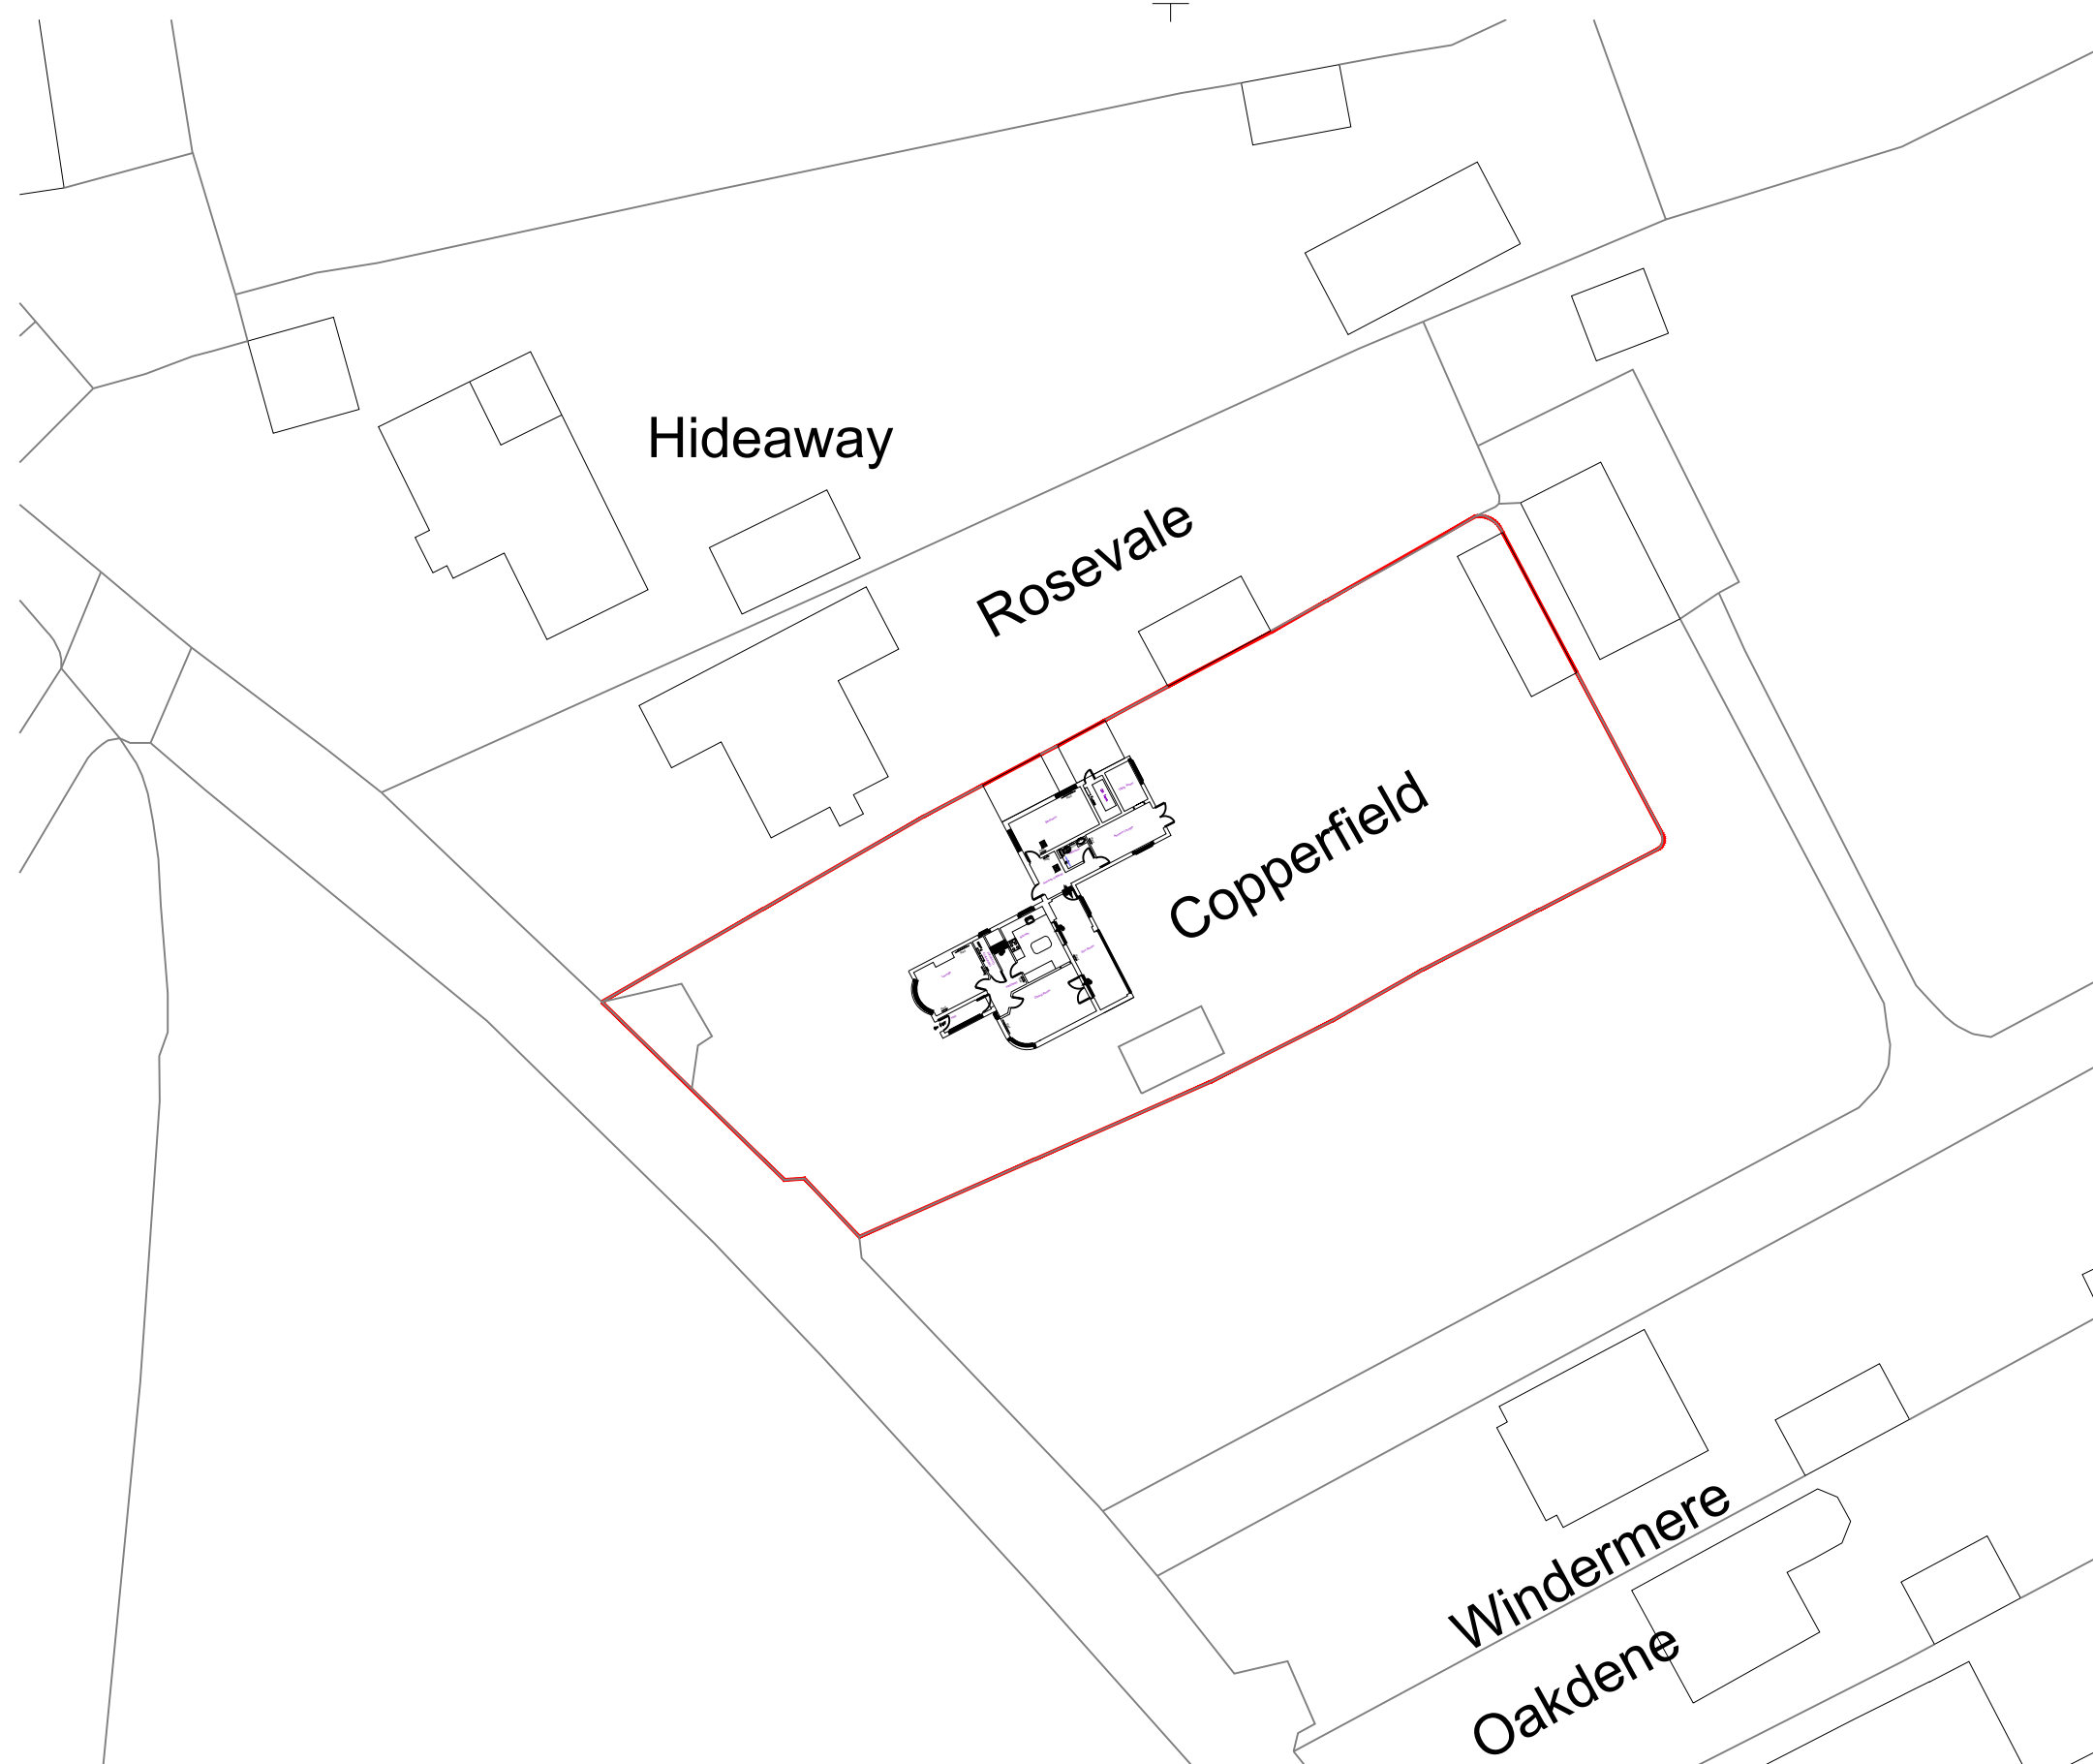


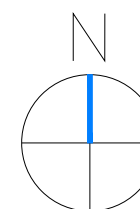

Existing site plan
Site area: 1618m²

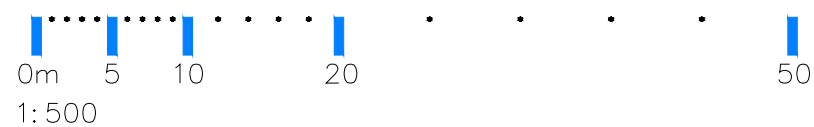

PROJECT NAME				SHEET SIZE				SCALE				DRAWN BY				DATE				STATUS				PROJECT NO.				DRAWING NO.				REVISION			
COPPERFIELDS, DAVID STREET, MEOPHAM, GRAVESEND, DA13 0BT				A3				1:500				CA				02.07.21				PLANNING				197				SP-02				PL2			
DRAWING TITLE				EXISTING SITE PLAN																															

Alexander Laird Ltd

14 RUSSELL TERRACE, HORTON KIRBY, DA4 9DD
T. 01322868410 E. craig@alexanderlaird.co.uk