



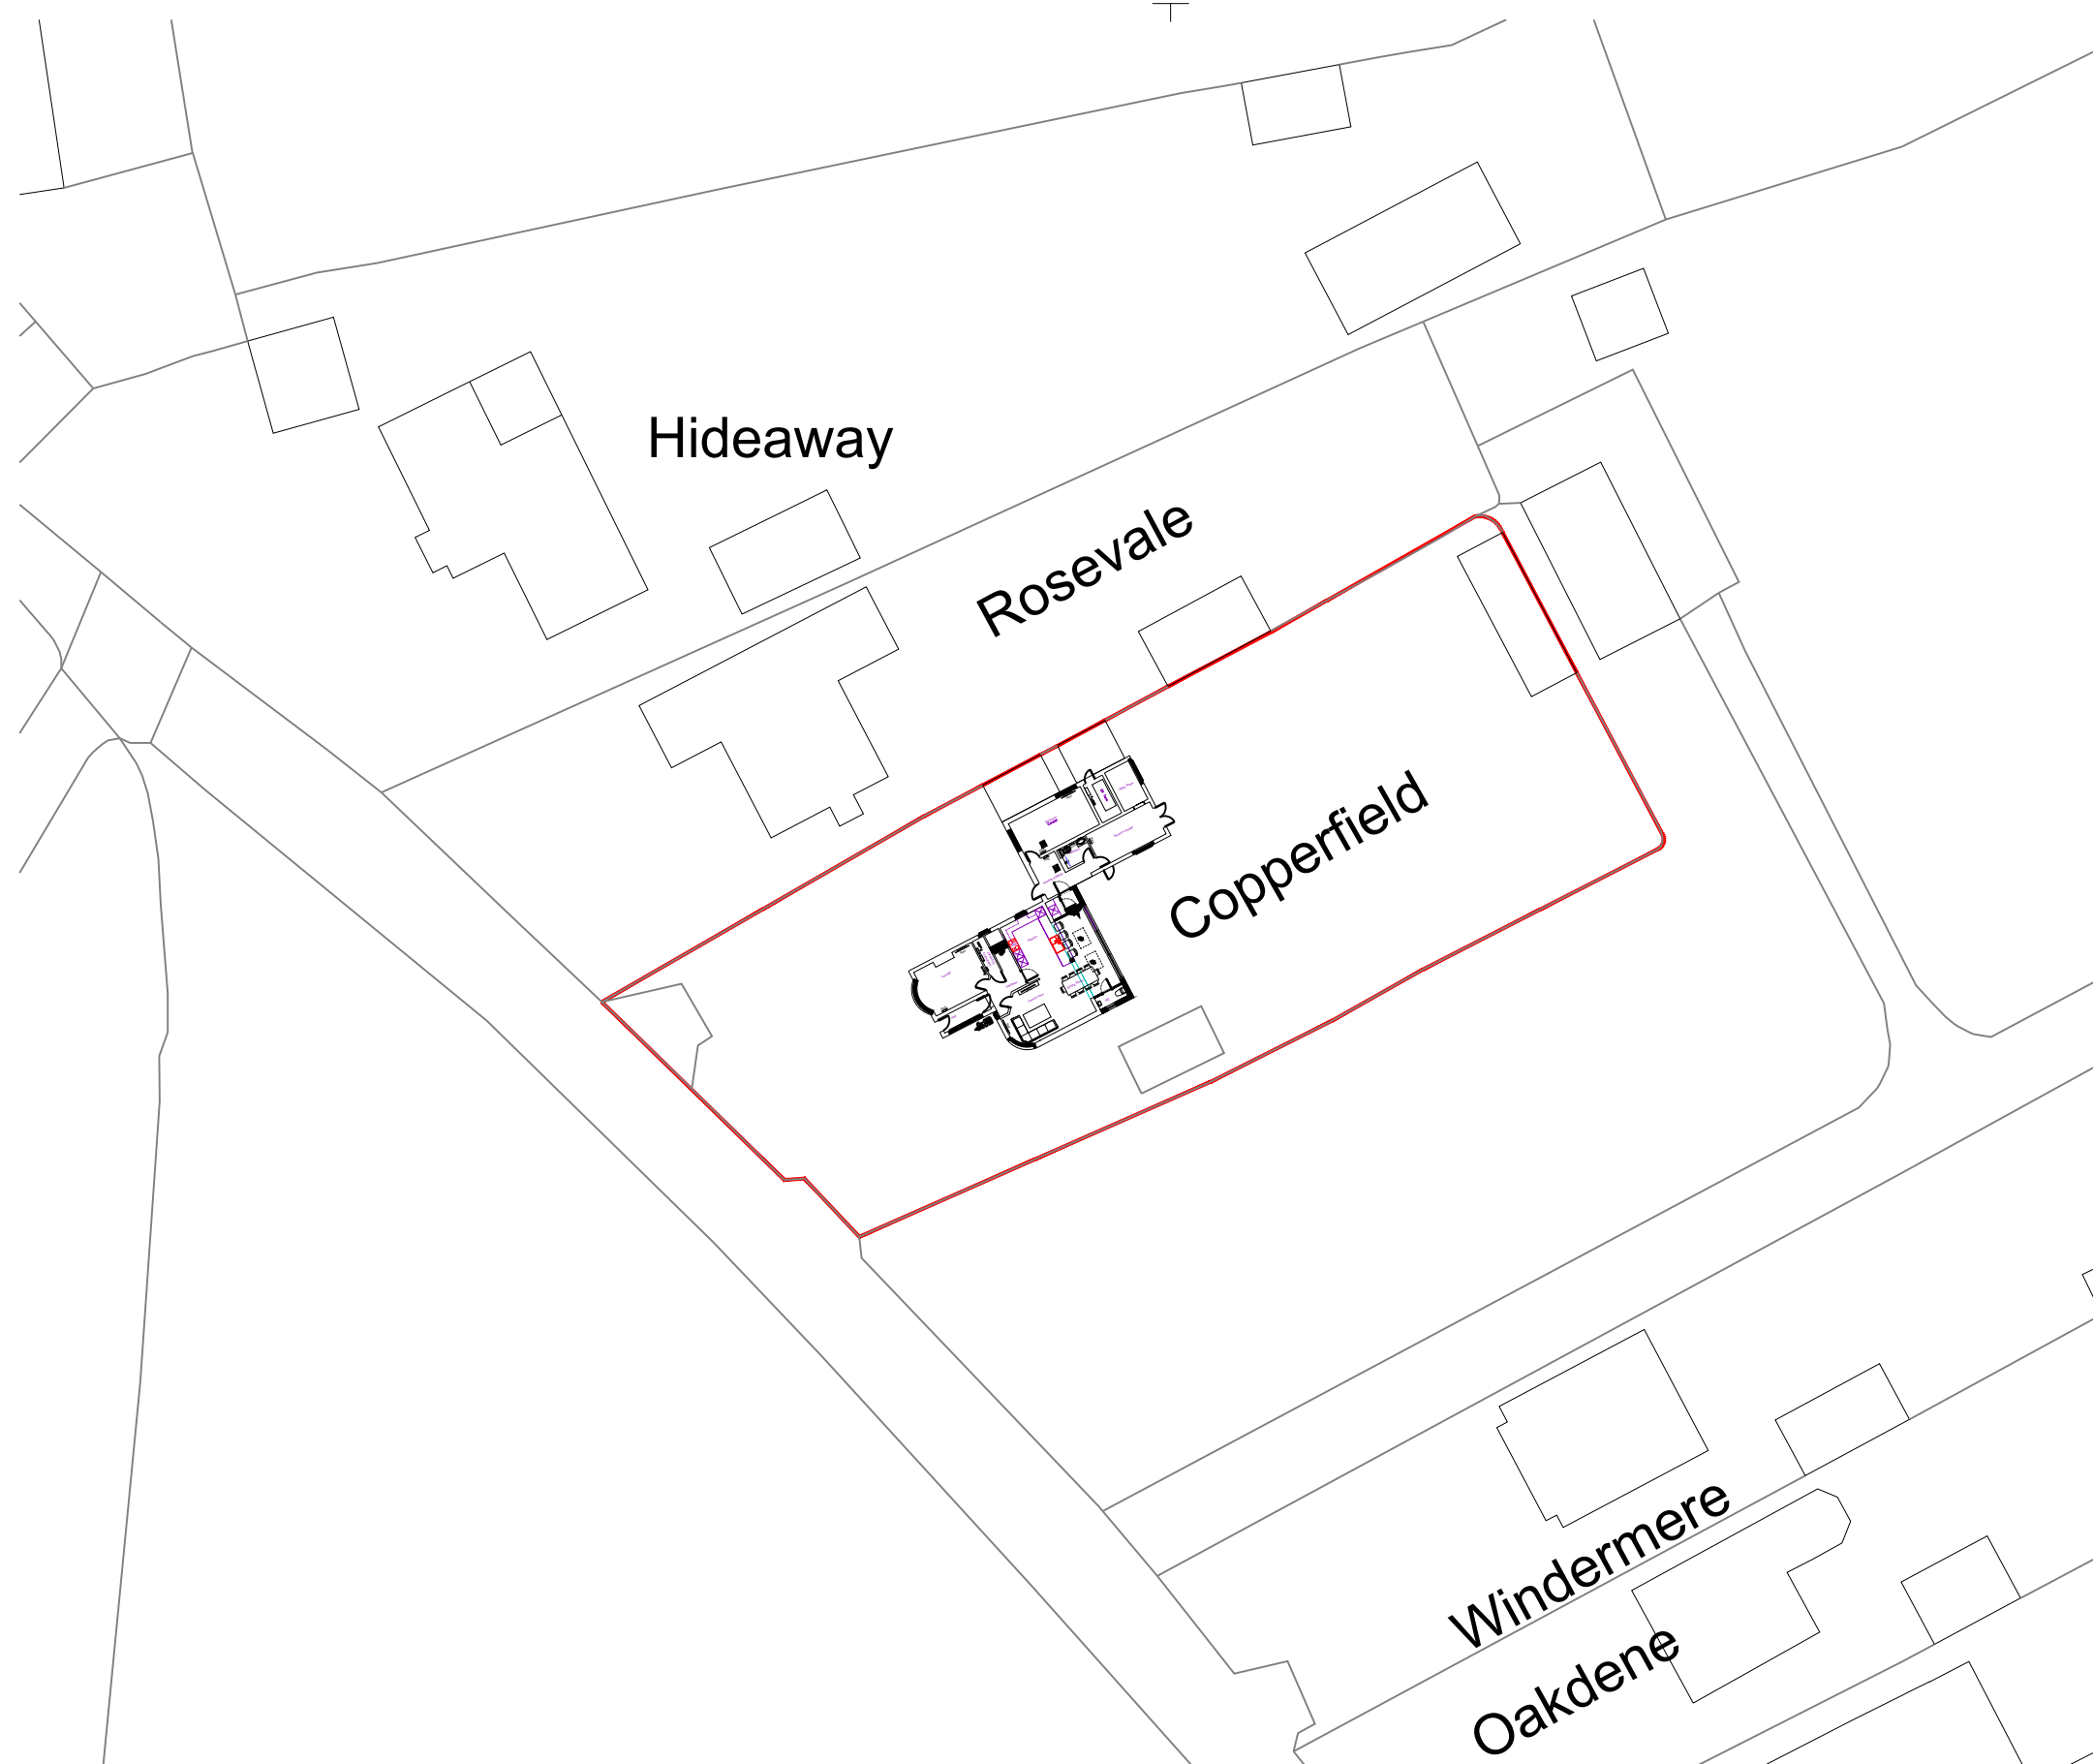

Proposed site plan  
Site area: 1618m<sup>2</sup>

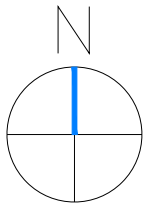

|                                                          |       |          |          |
|----------------------------------------------------------|-------|----------|----------|
| PROJECT NAME                                             |       |          |          |
| COPPERFIELDS, DAVID STREET, MEOPHAM, GRAVESEND, DA13 0BT |       |          |          |
| DRAWING TITLE                                            |       |          |          |
| PROPOSED SITE PLAN                                       |       |          |          |
| SHEET SIZE                                               | SCALE | DRAWN BY | DATE     |
| A3                                                       | 1:500 | CA       | 02.07.21 |

|                                                                                           |             |             |          |
|-------------------------------------------------------------------------------------------|-------------|-------------|----------|
| Alexander Laird Ltd                                                                       |             |             |          |
| 14 RUSSELL TERRACE, HORTON KIRBY, DA4 9DD<br>T. 01322868410 E. craig@alexanderlaird.co.uk |             |             |          |
| STATUS                                                                                    | PROJECT NO. | DRAWING NO. | REVISION |
| PLANNING                                                                                  | 197         | SP-03       | PL2      |