


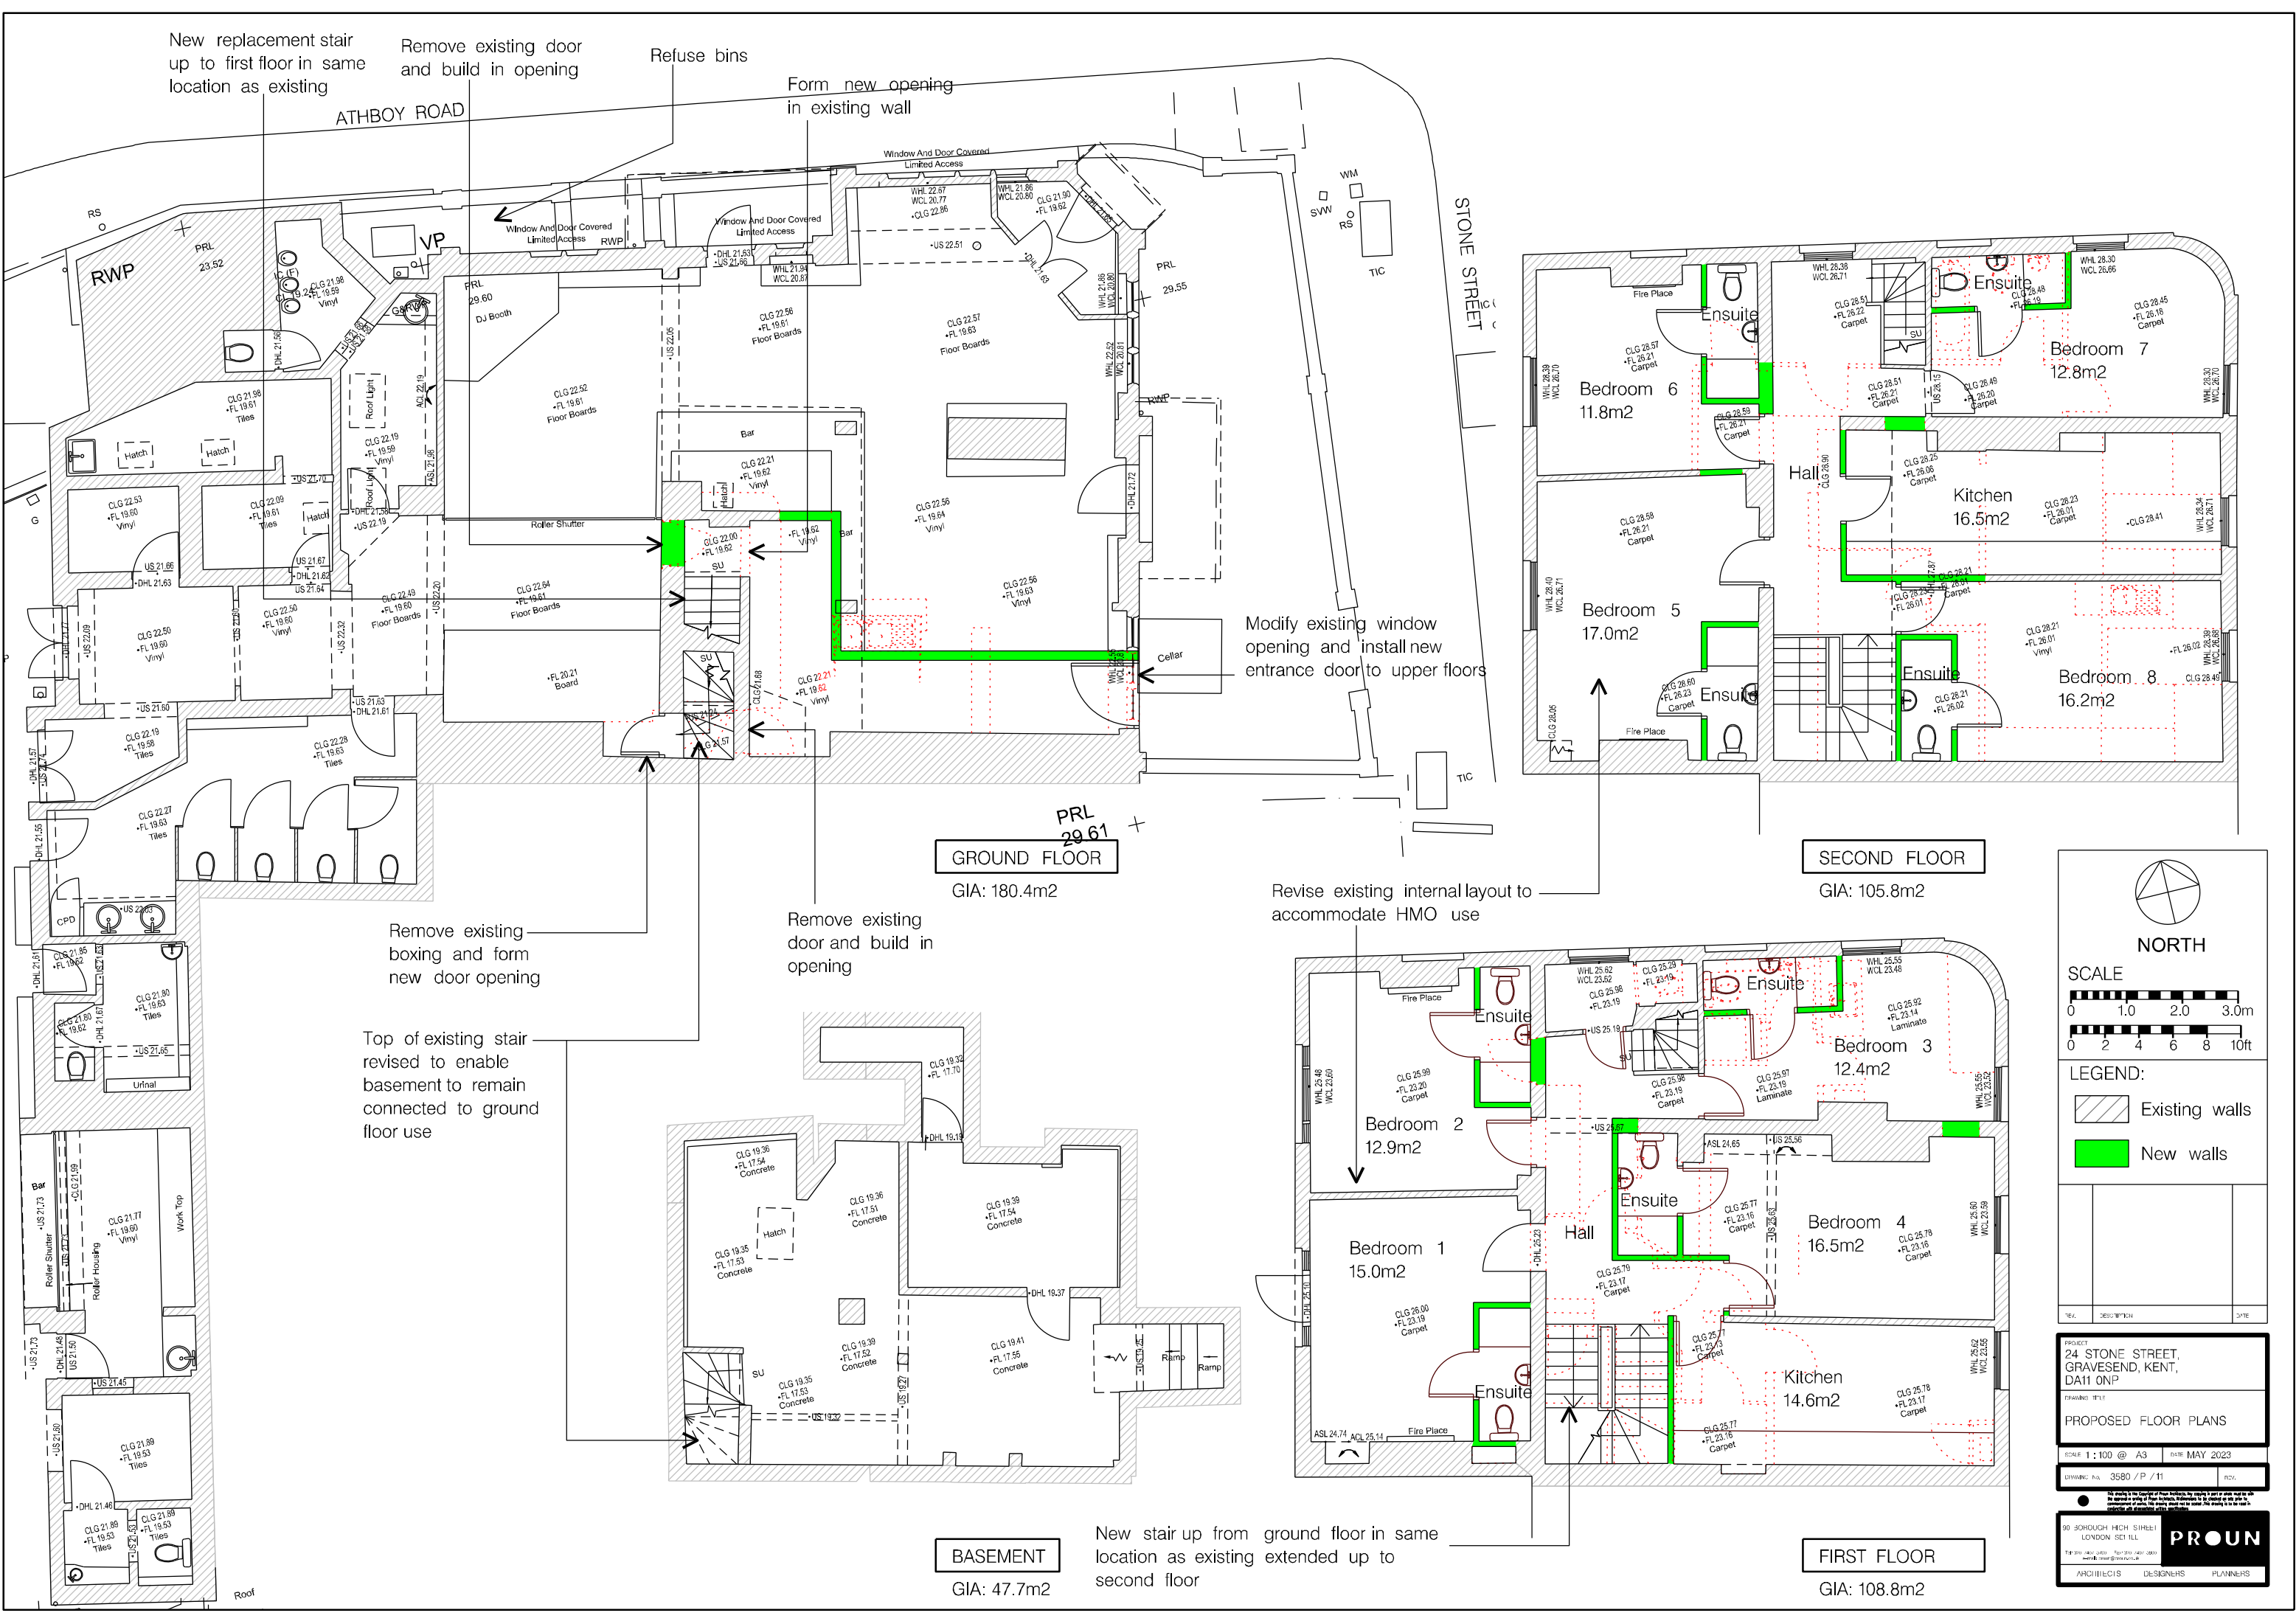

NORTH

SCALE

LEGEND:

- Existing walls
- New walls

PROJECT
24 STONE STREET,
GRAVESEND, KENT,
DA11 0NP

DRAWING TITLE
PROPOSED FLOOR PLANS

SCALE 1:100 @ A3 DATE MAY 2023

DRAWING NO. 3580 / P / 11

50 BOROUGH HIGH STREET
LONDON SE1 1LL

ARCHITECTS DESIGNERS PLANNERS

PROUN