



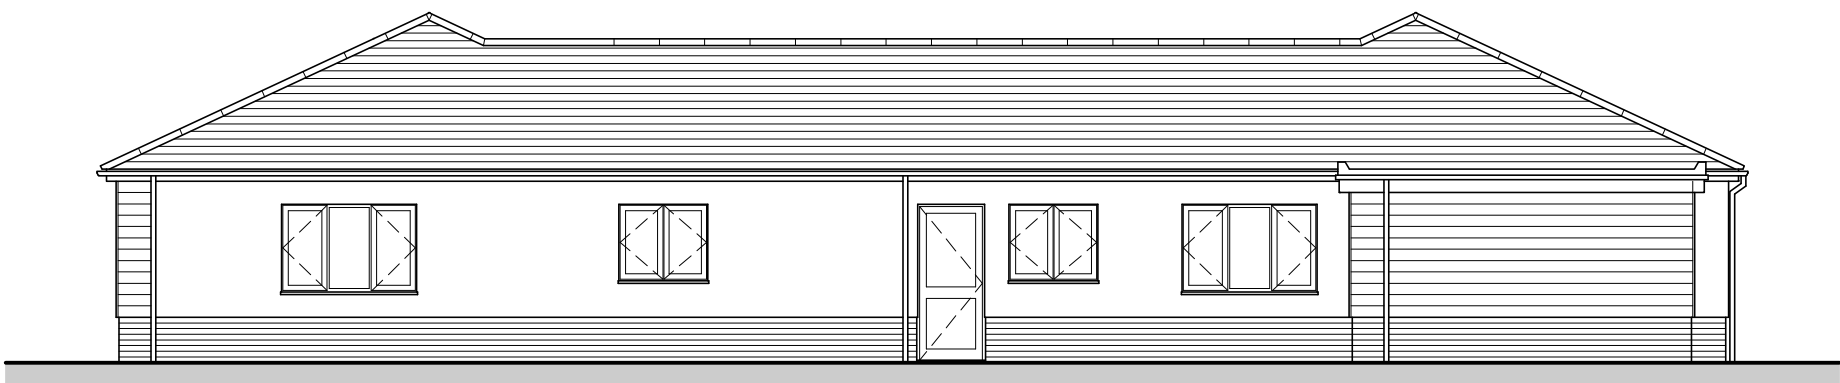

Rear Elevation East

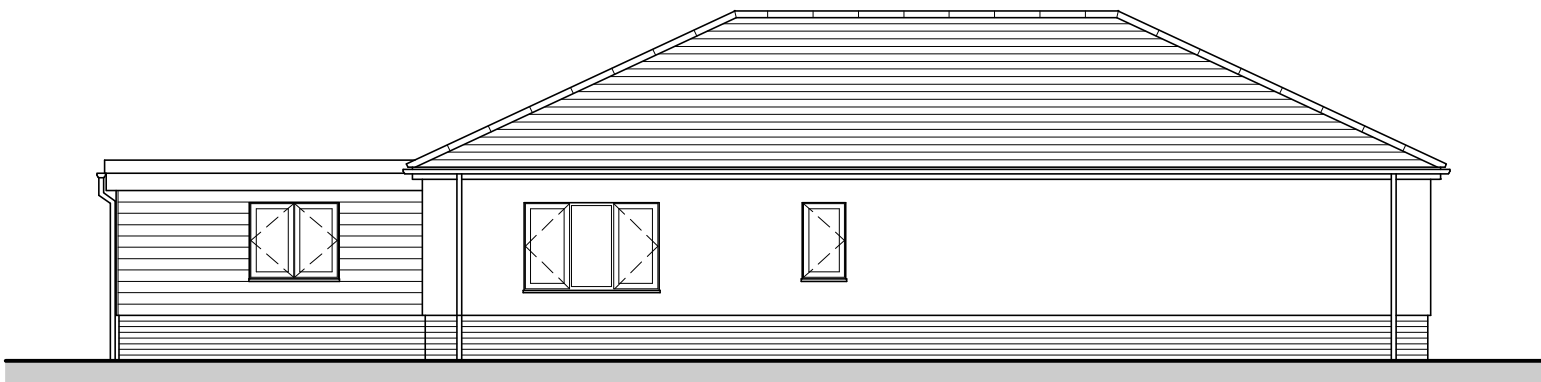

Side Elevation North

SCALE IN METRES



0 1 2 3 4 5 10

1:100

Notes.

- Do not scale.
- The contractor is responsible for checking dimensions, tolerances and references. Report all discrepancies to David Bellamy Consulting Limited before proceeding with the works.
- Where an item is covered by drawings to different scales the larger scale drawing is to be worked to.

COPYRIGHT: David Bellamy Consulting Limited own the copyright to this drawing. Their written consent must be obtained before this drawing is copied or used for any purpose other than the one for which it was supplied.

Note:-
Drawing maybe scaled from for Planning purposes only.

A	11.05.23	Basement omitted. Southern end squared off. Plant/Store Room added.
Rev.	Date.	Description.

David Bellamy Consulting Ltd
Architectural Consultants

9 Recreation Way
Kemsley
Sittingbourne
Kent. ME10 2RD.
T: 01795 479893

CIAT
CHARTERED PRACTICE

Project Title.
**Proposed Dwelling at
Graveney Lodge, Wrotham Road,
Meopham, Gravesend,
Kent. DA13 0AQ.**

For Mr & Mrs Winstone.

Drawing Description.
Proposed Elevations - Sheet 2.

Scale. 1:100 @ A3	Date. June 22
Drawn By. DB	Checked By. DB

Purpose.

PLANNING

Drawing No. 21/0529/16	Revision. A
----------------------------------	-----------------------