




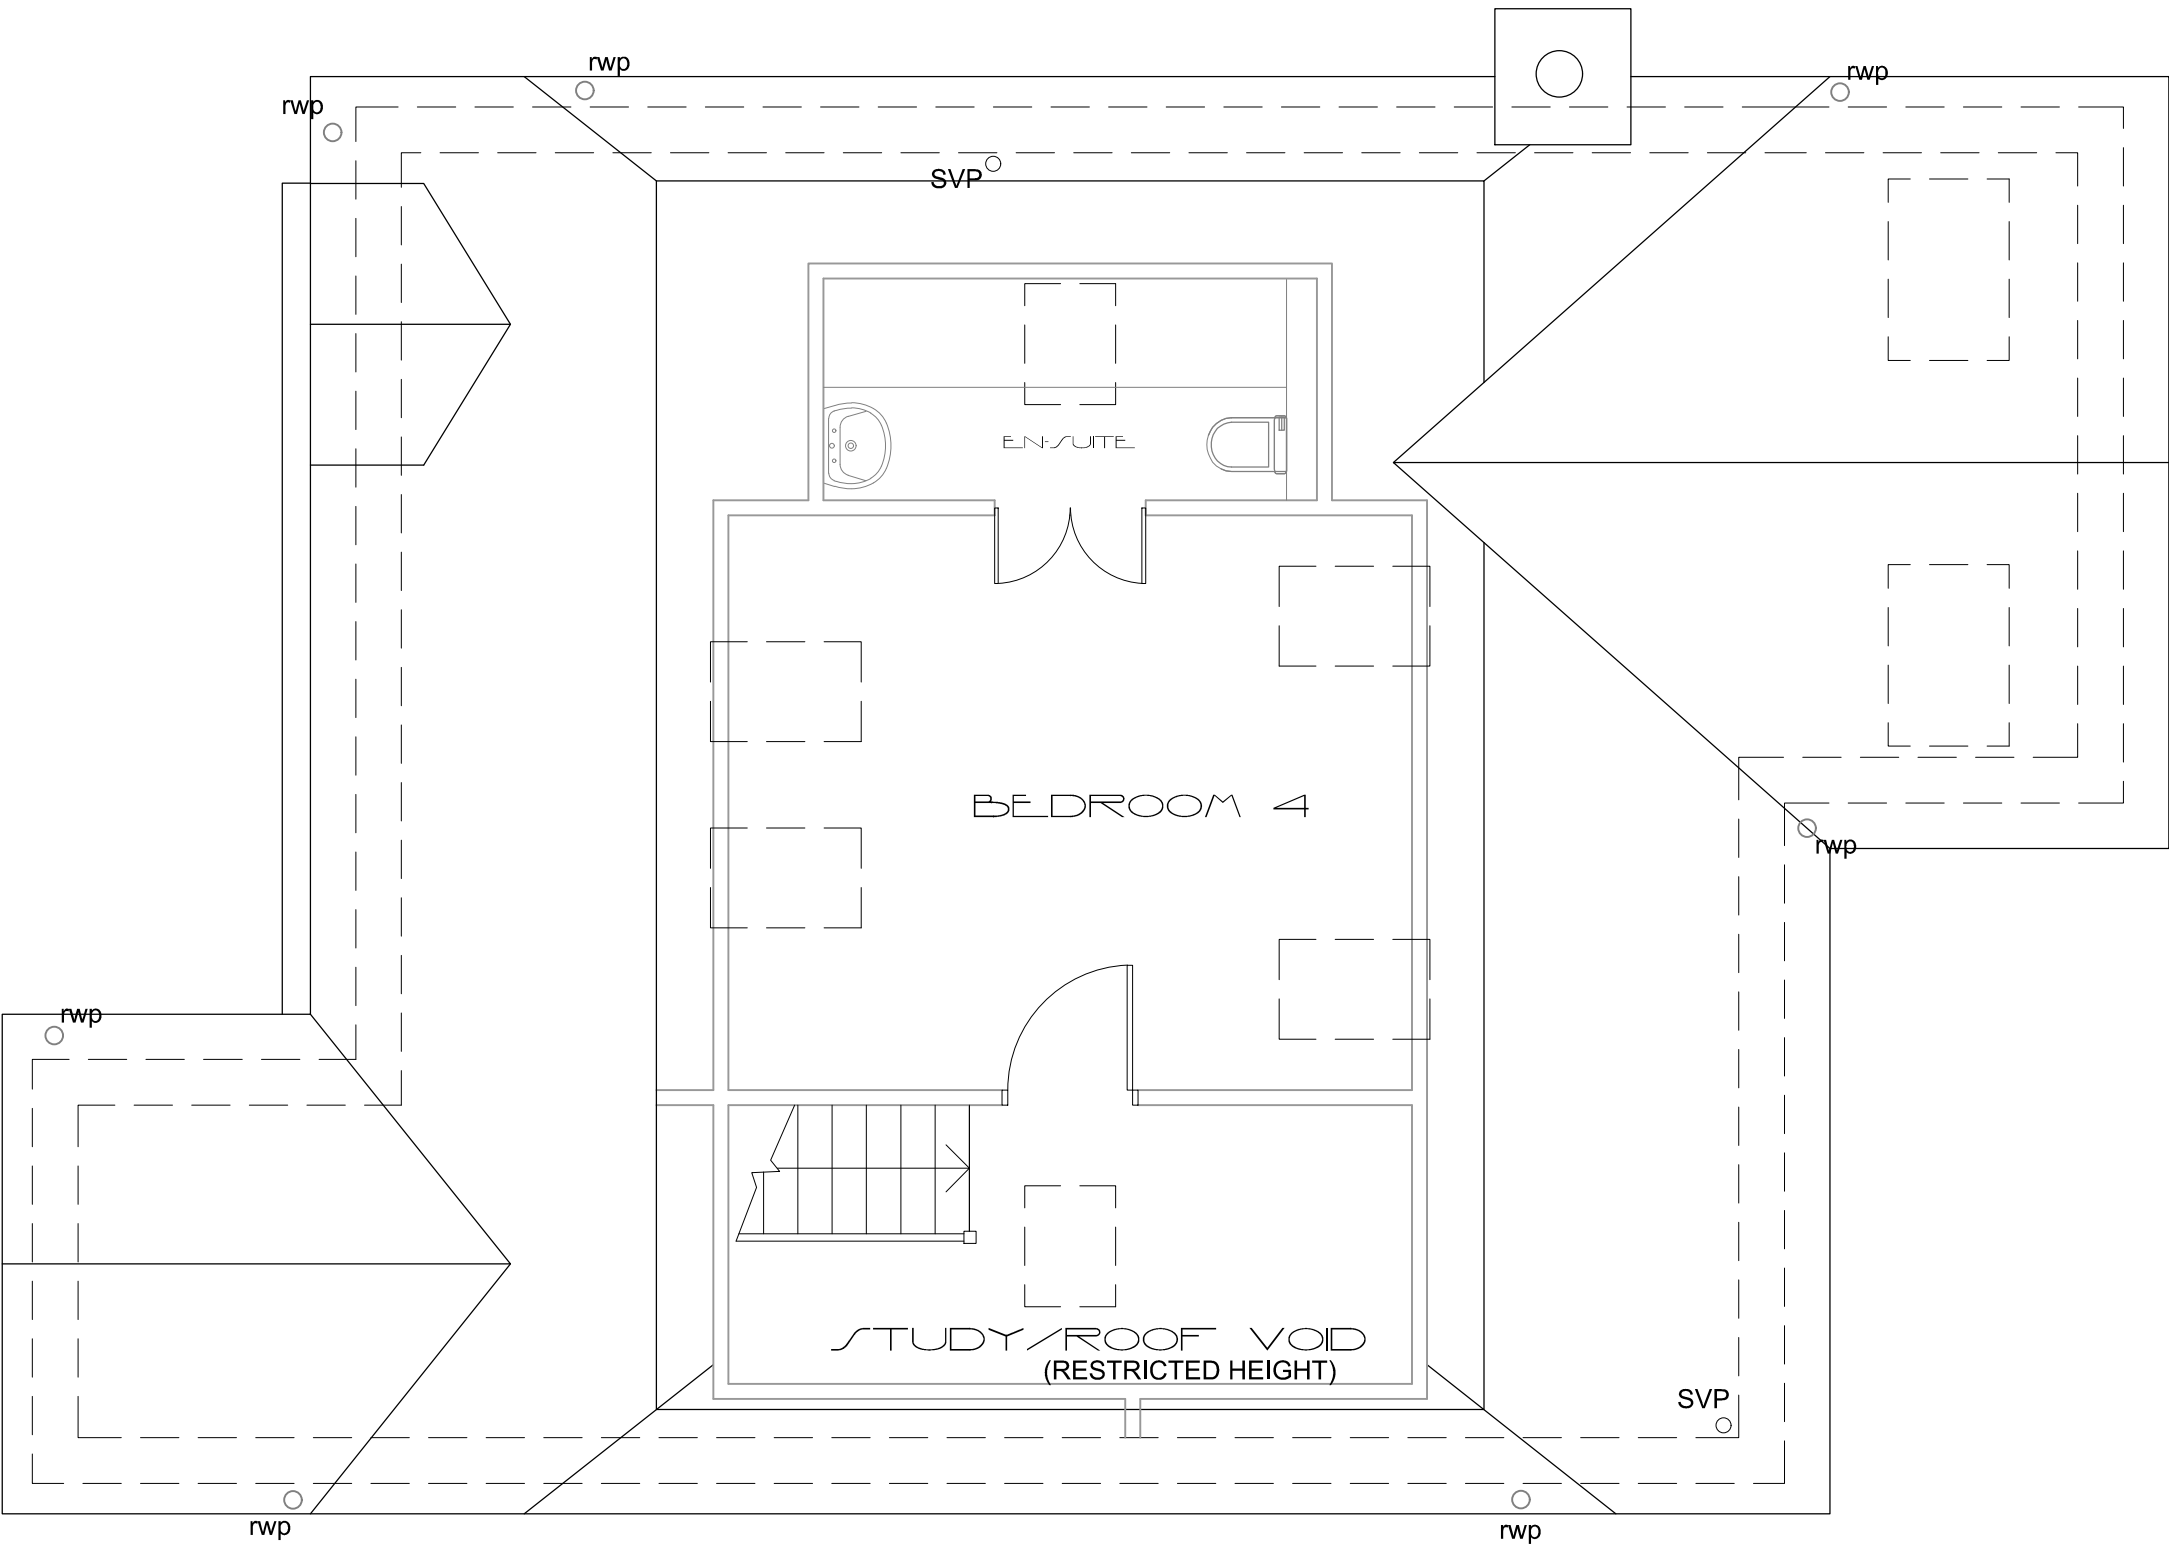

ATTIC


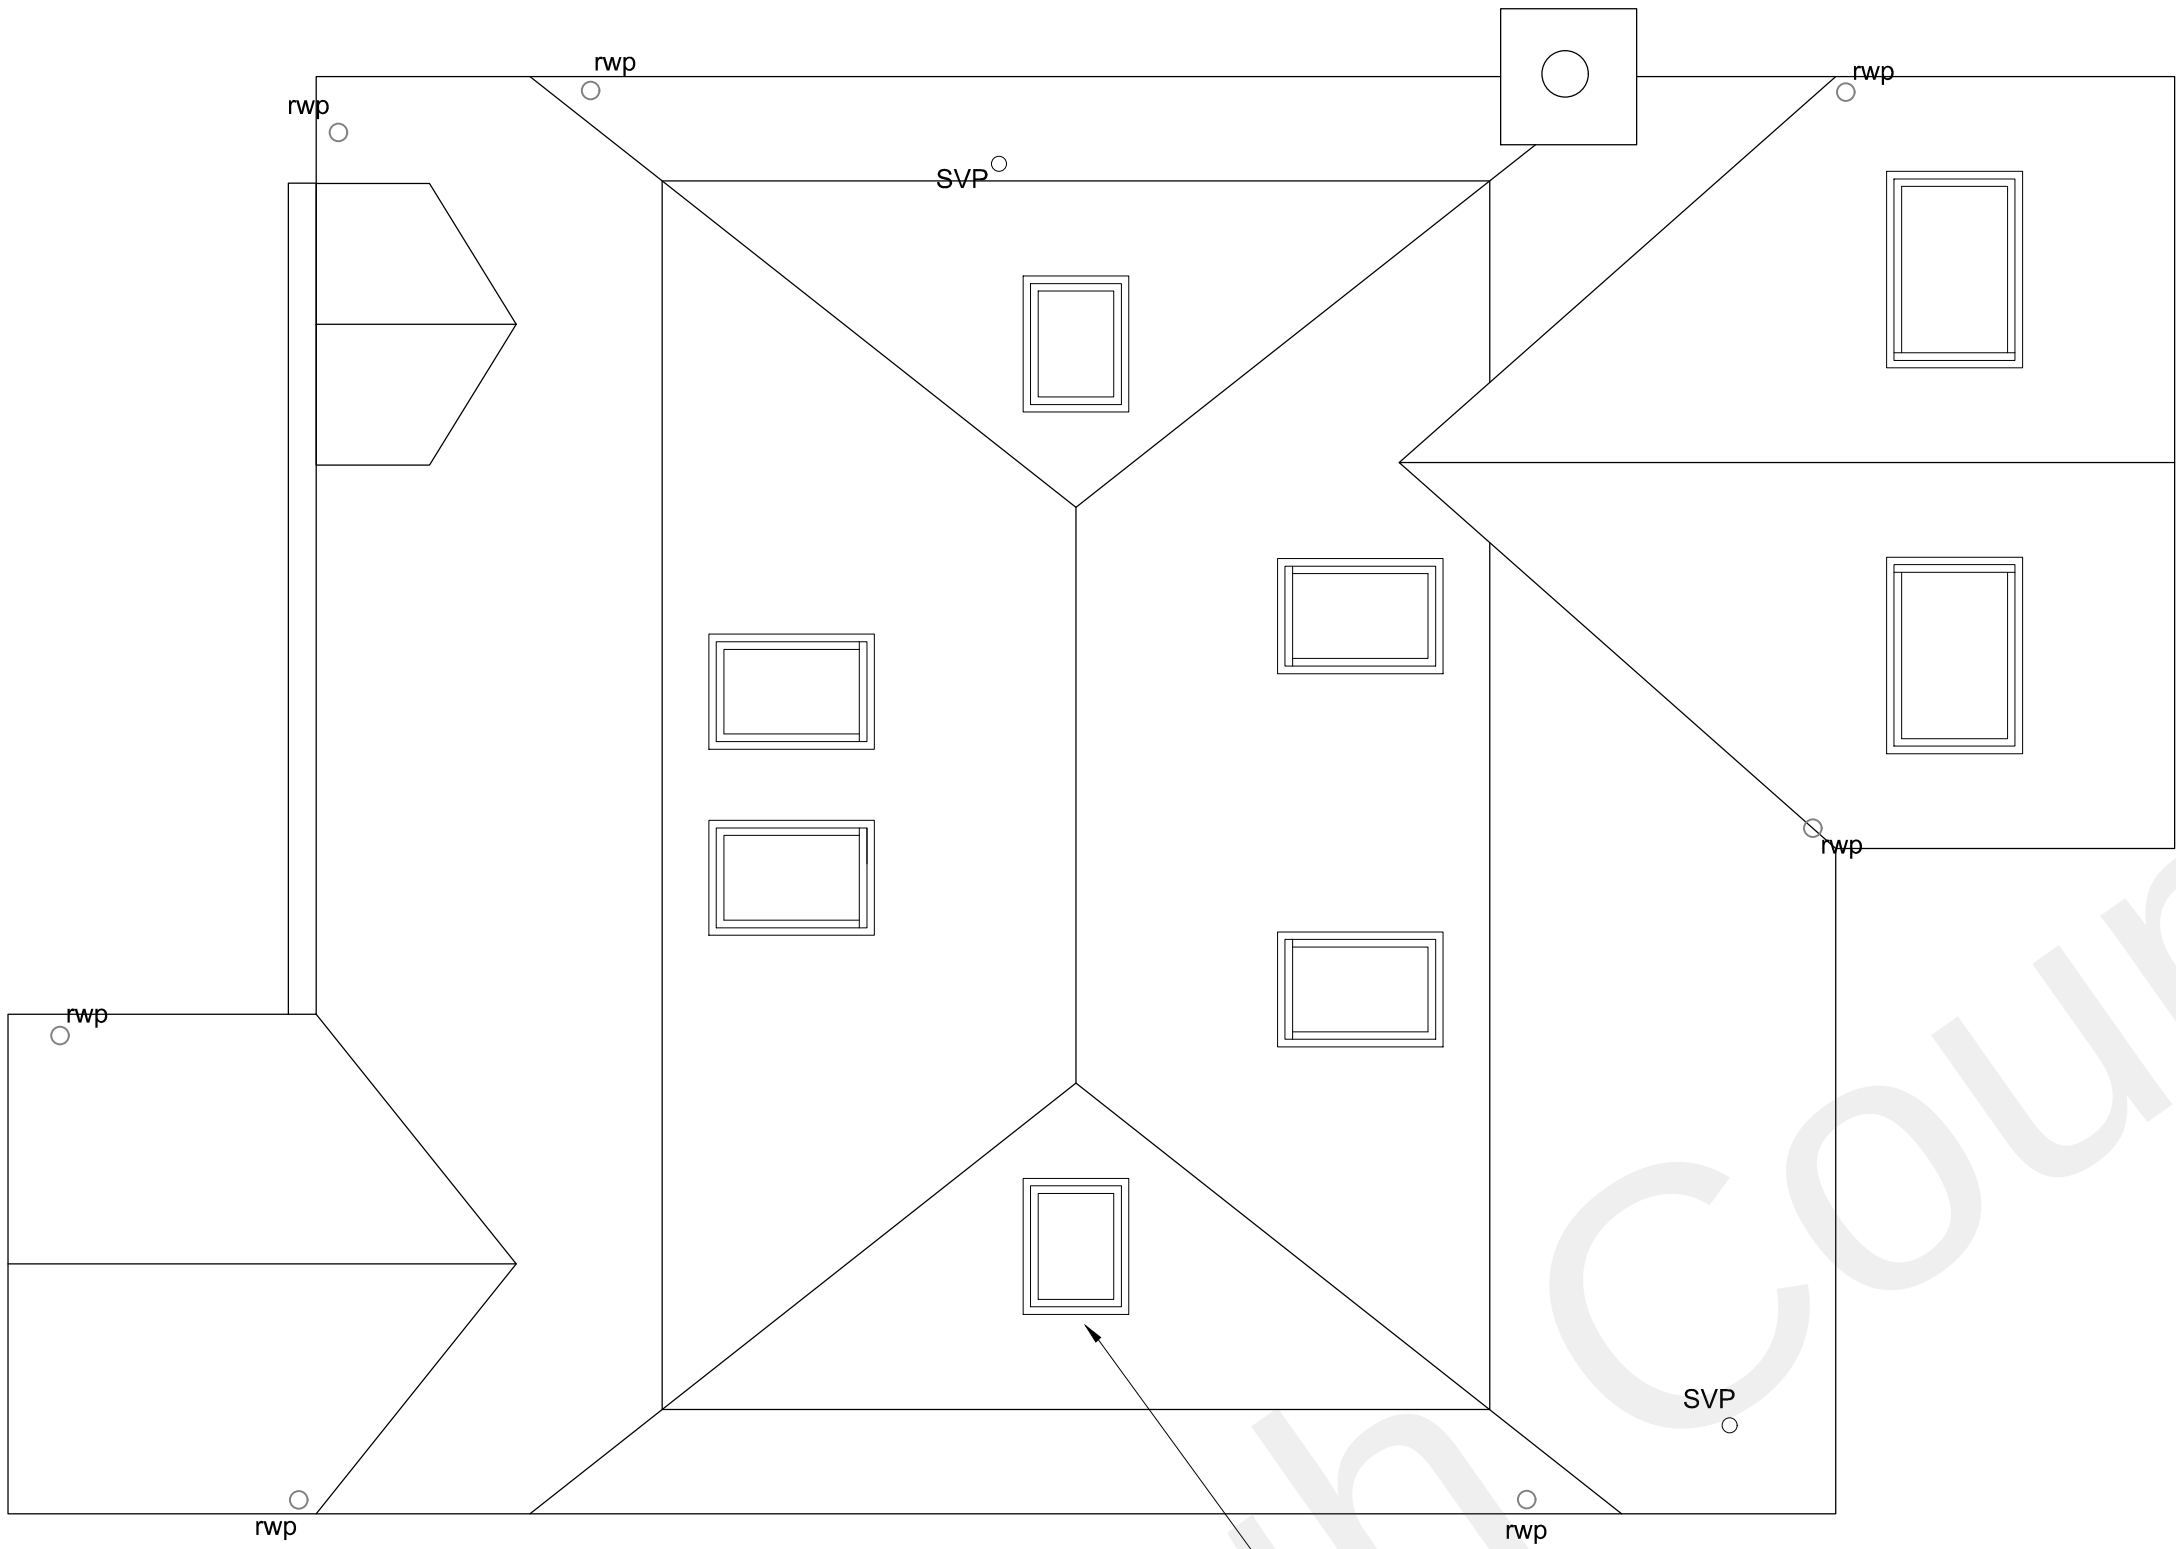


ROOF PLAN

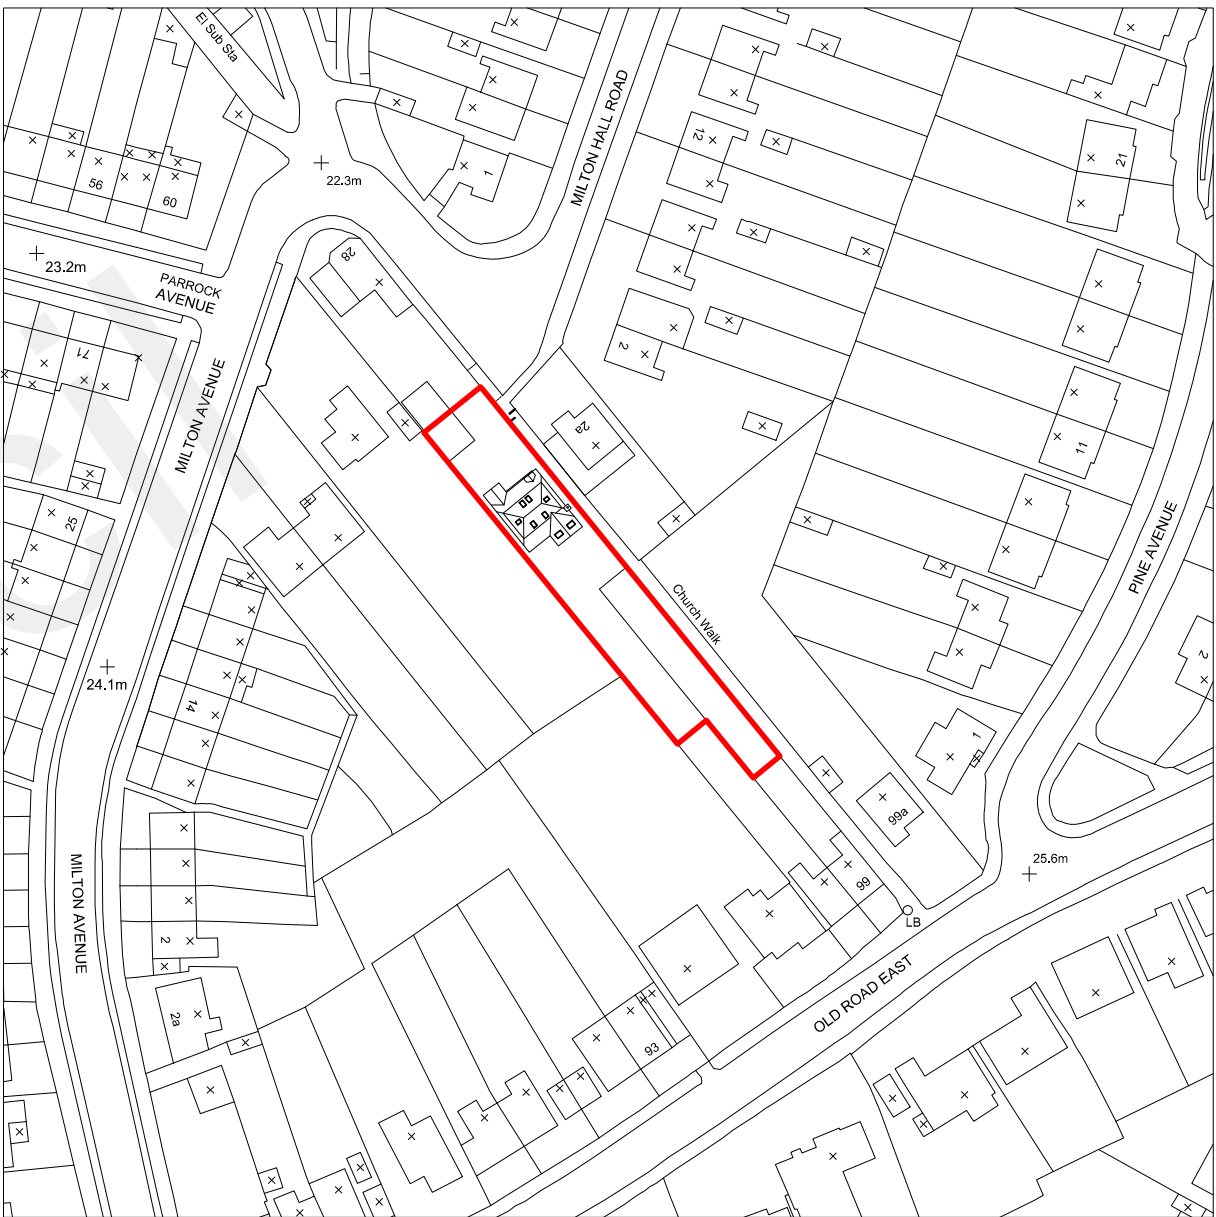



© Crown Copyright 2005 Reproduction in whole or in part is prohibited without the prior permission of Ordnance Survey.

LOCATION PLAN
SCALE 1:250

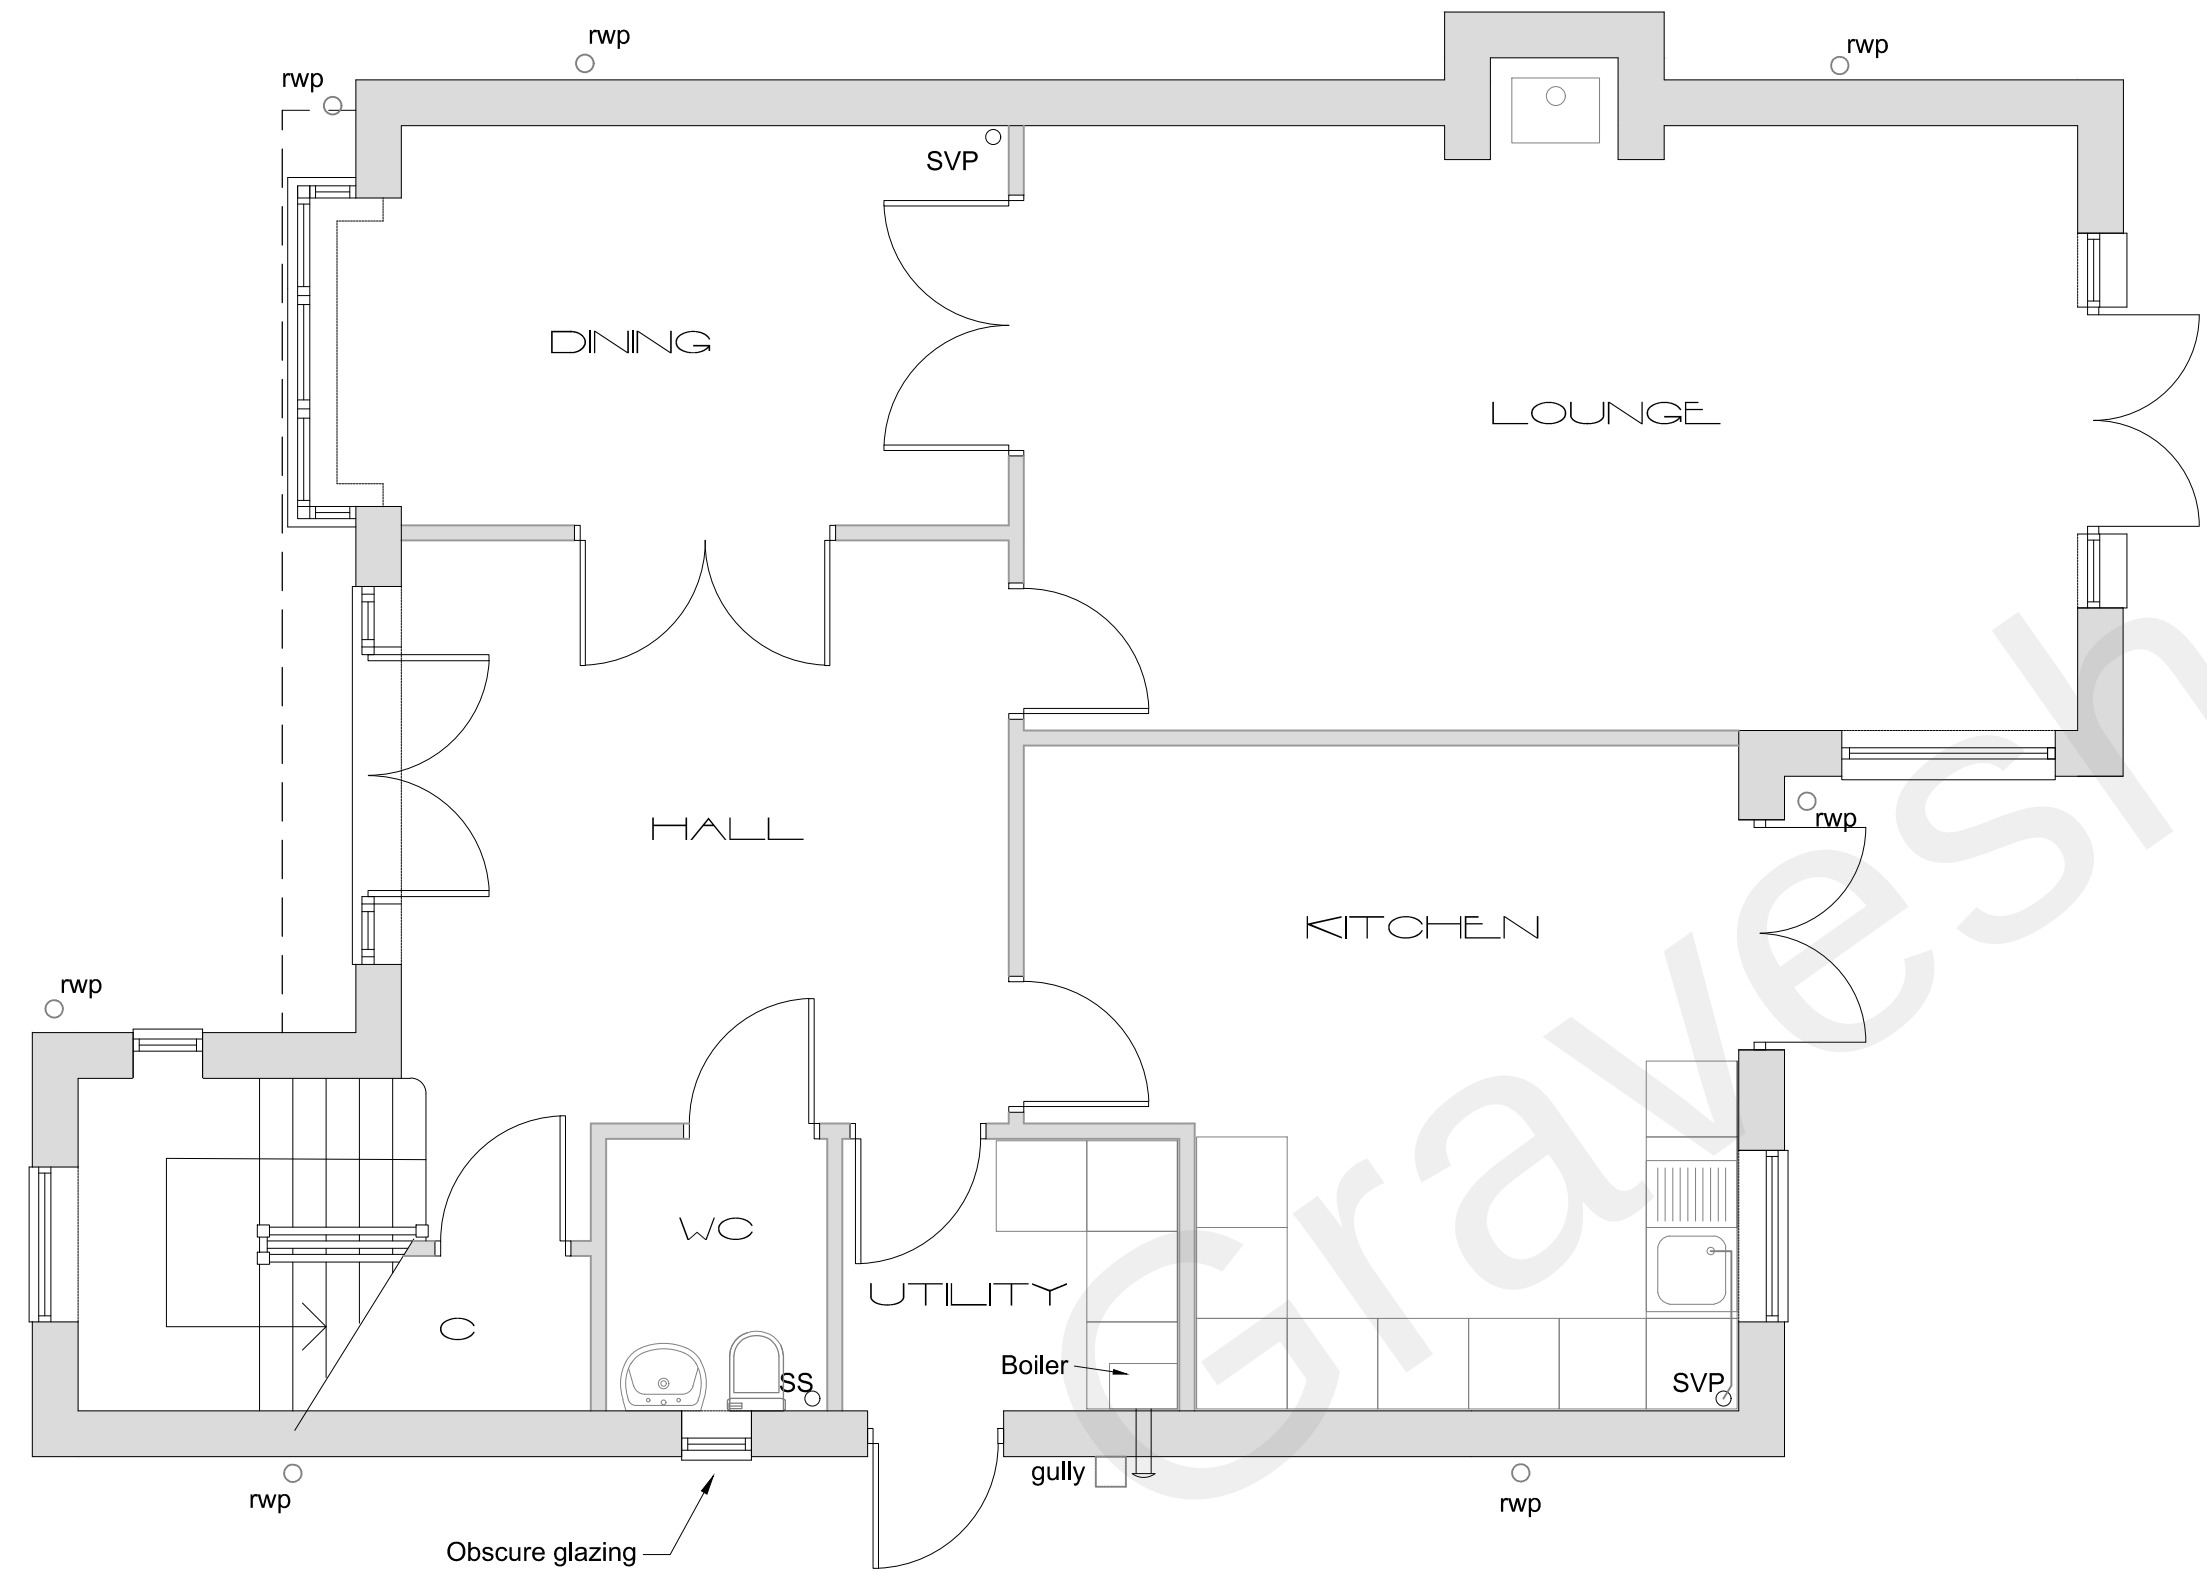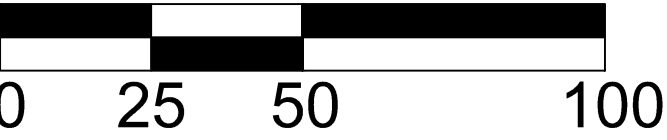

GROUND FLOOR

SCALE 1:50

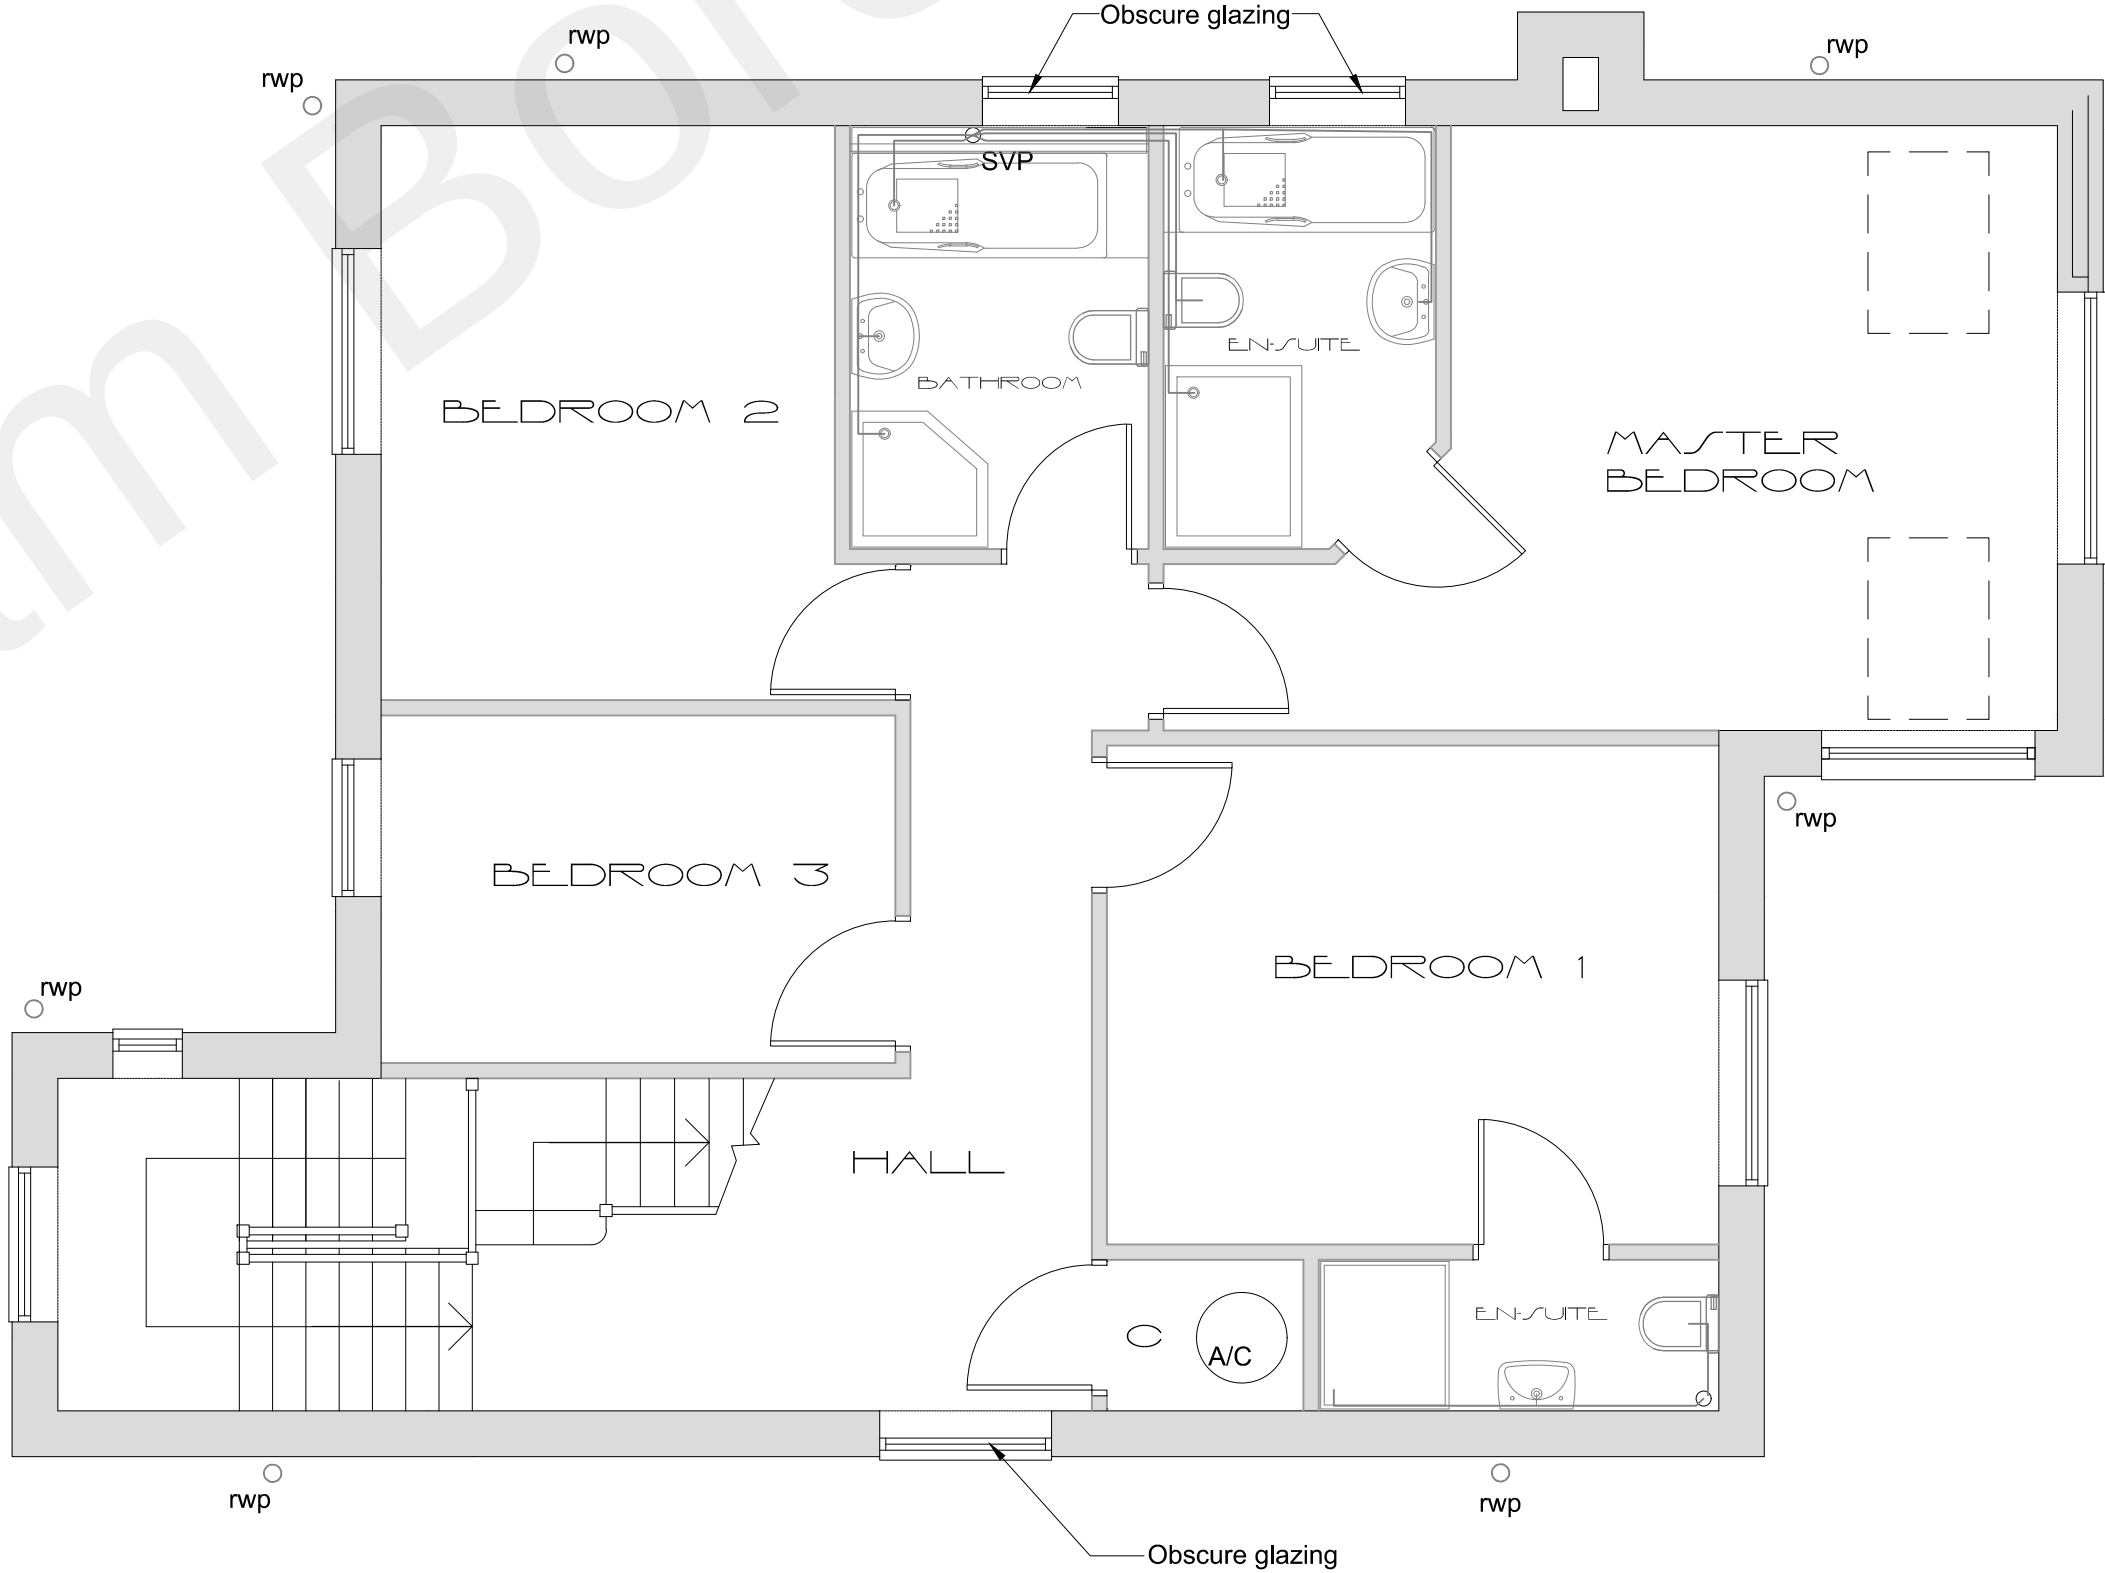 

FIRST FLOOR

BSS ARCHITECTURAL SERVICES			
CLIENT		Amerdeep Sahota	
SITE		Milton View Gravesend Kent	
DRAWING TITLE		Existing Plans	
SCALE		1:50 1:1250 @A1	
DATE	Sept 2020	DRAWING NO.	23/01/01