



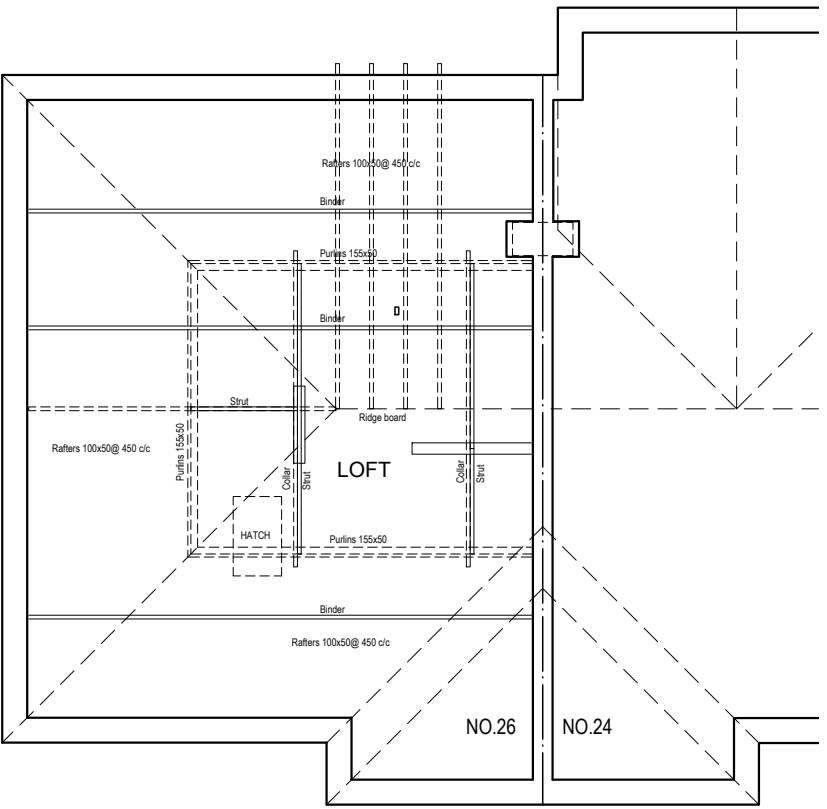


SITE/GROUND
FLOOR PLAN
AS EXISTING

SITE PLAN AS EXISTING

 

LOFT PLAN AS EXISTING

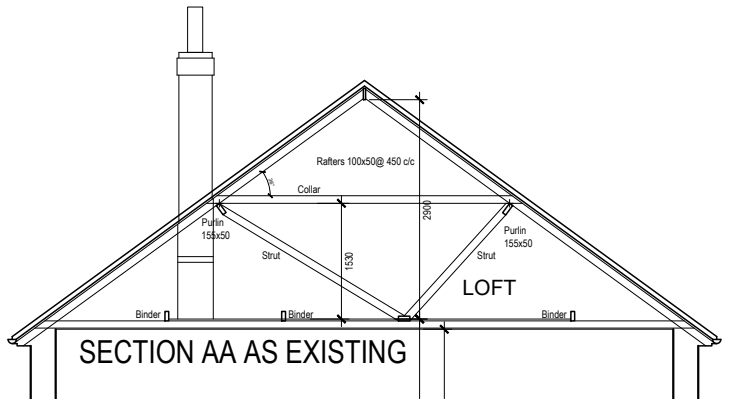

SECTION AA AS EXISTING

This drawing can be used as a base drawing for construction but ALL DIMENSIONS MUST BE CHECKED CAREFULLY before any work commences. Where indicated a suitable Structural Engineer and/or a Party Wall Surveyor should be consulted. All dimensions in millimetres. All dimensions to be checked on site © awarchitects

awarchitects 15 Lillymonte Drive Rochester Kent ME1 3EX T: 01634 844510 & 07935 222688 E: info@awarchitects.co.uk Project: 26 ST JOHNS ROAD HIGHAM KENT ME3 7BZ	Drawing name: SITE PLAN LOFT PLAN AND SECTION AA AS EXISTING		
	Date: MAR 2026	Job no: AW.362	Drawn by: AW
	Scale: 1:100 @ A3	Drawing no: EX.03	Revision: A
	awarchitects		