




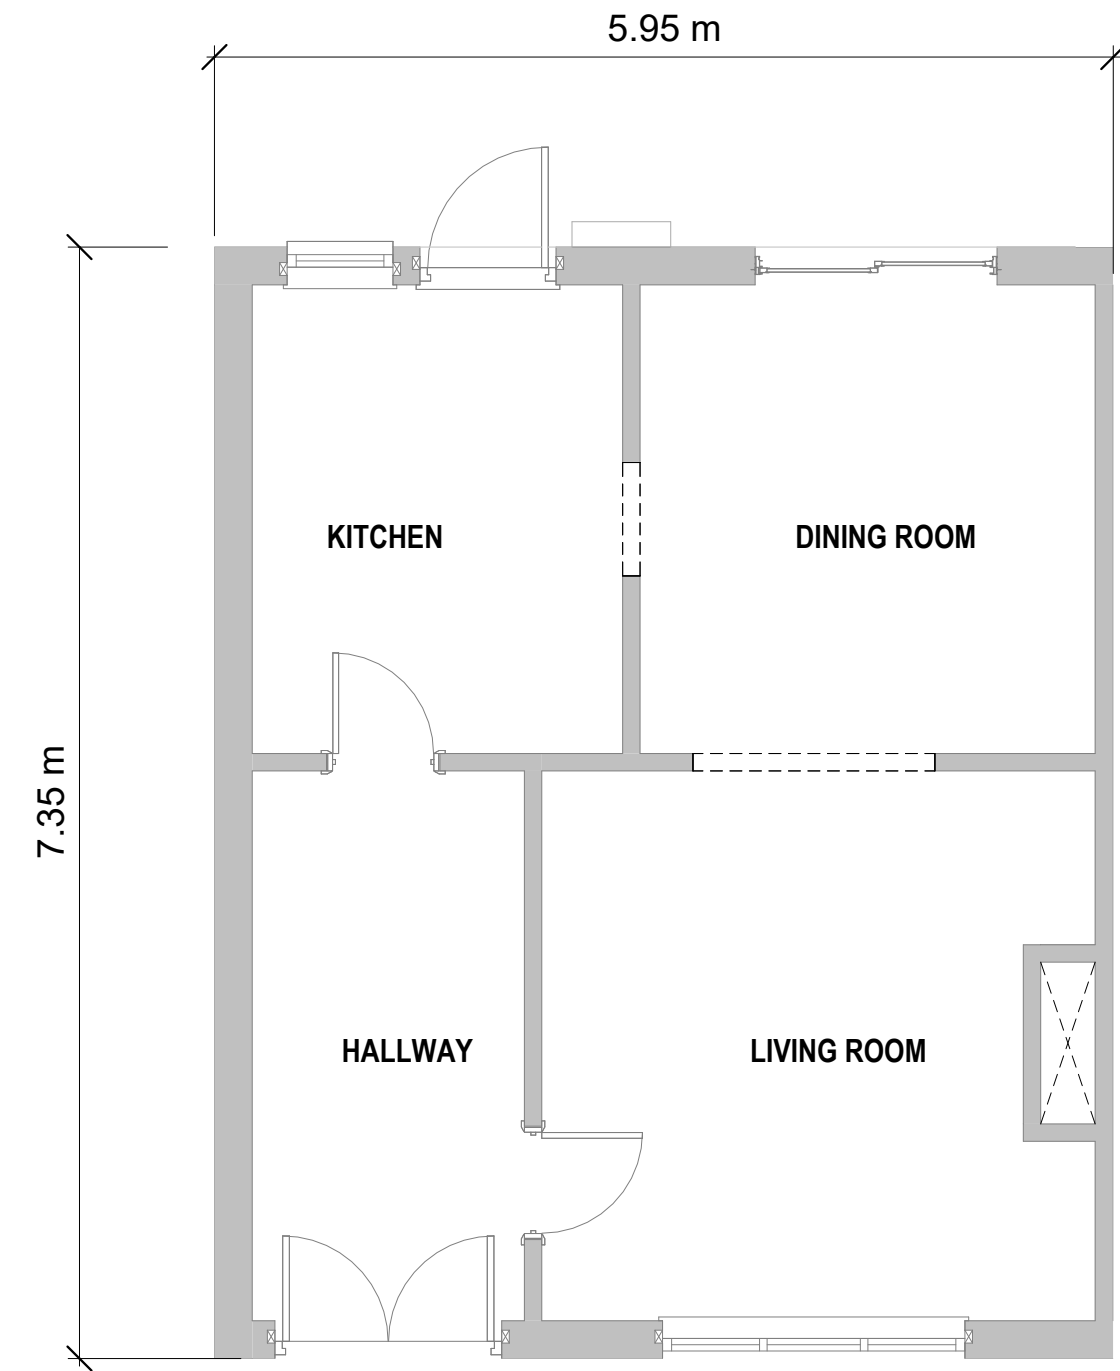


1 EXISTING FLOOR PLAN
1 : 50

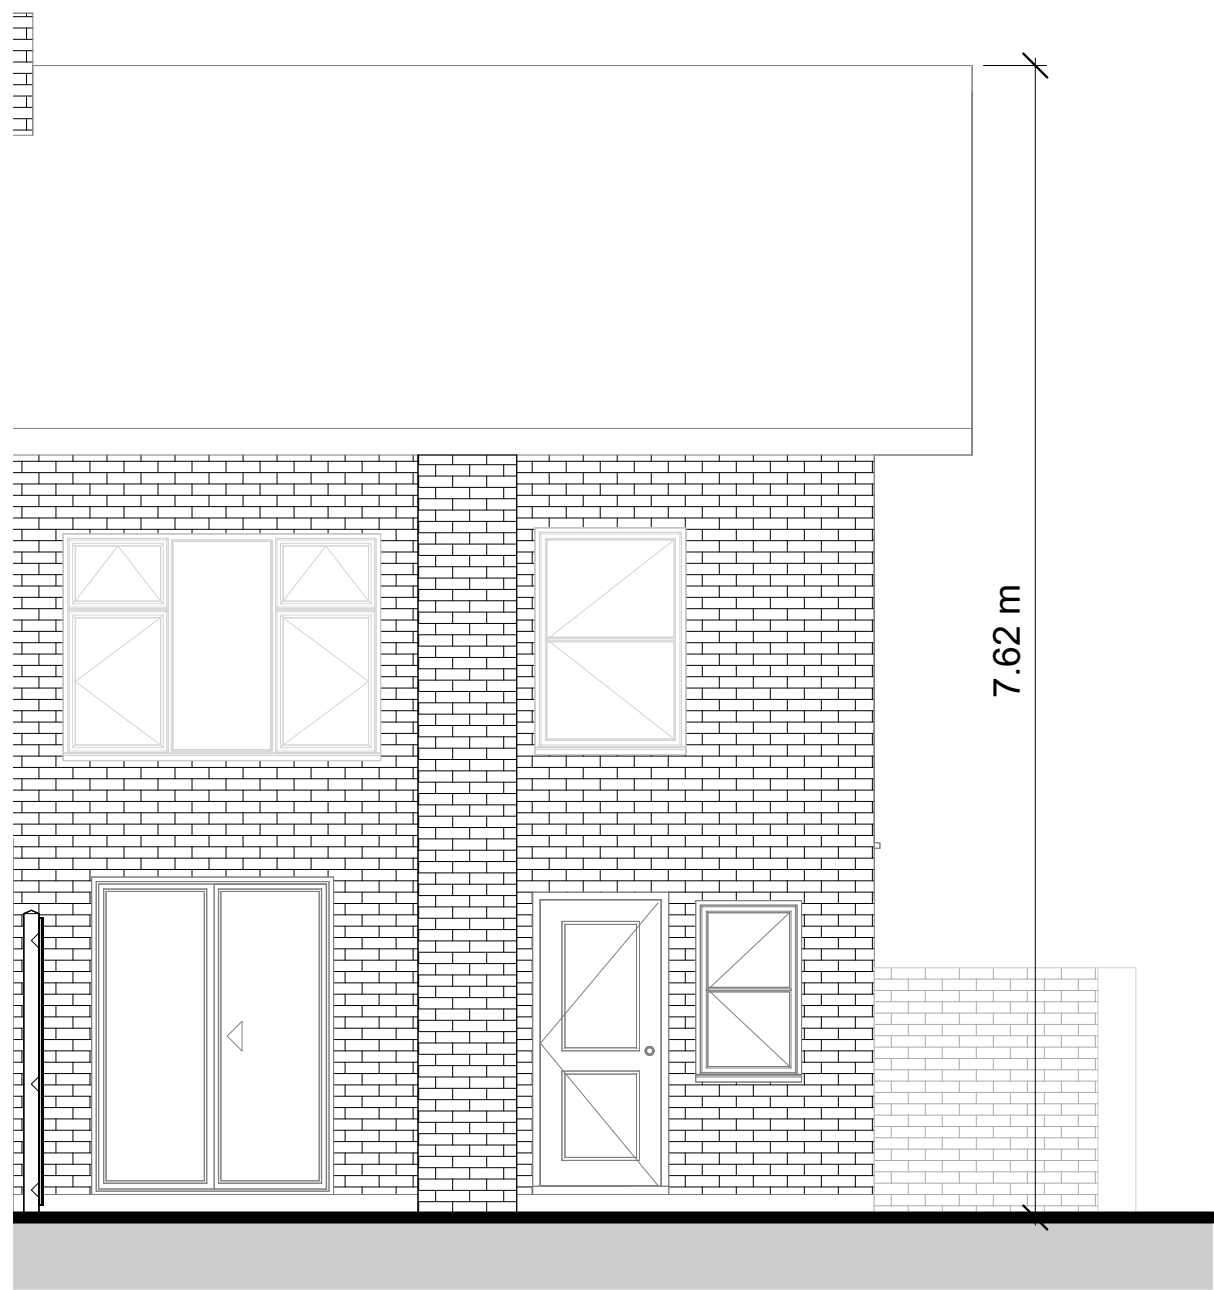



2 EXISTING REAR ELEVATION
1 : 50

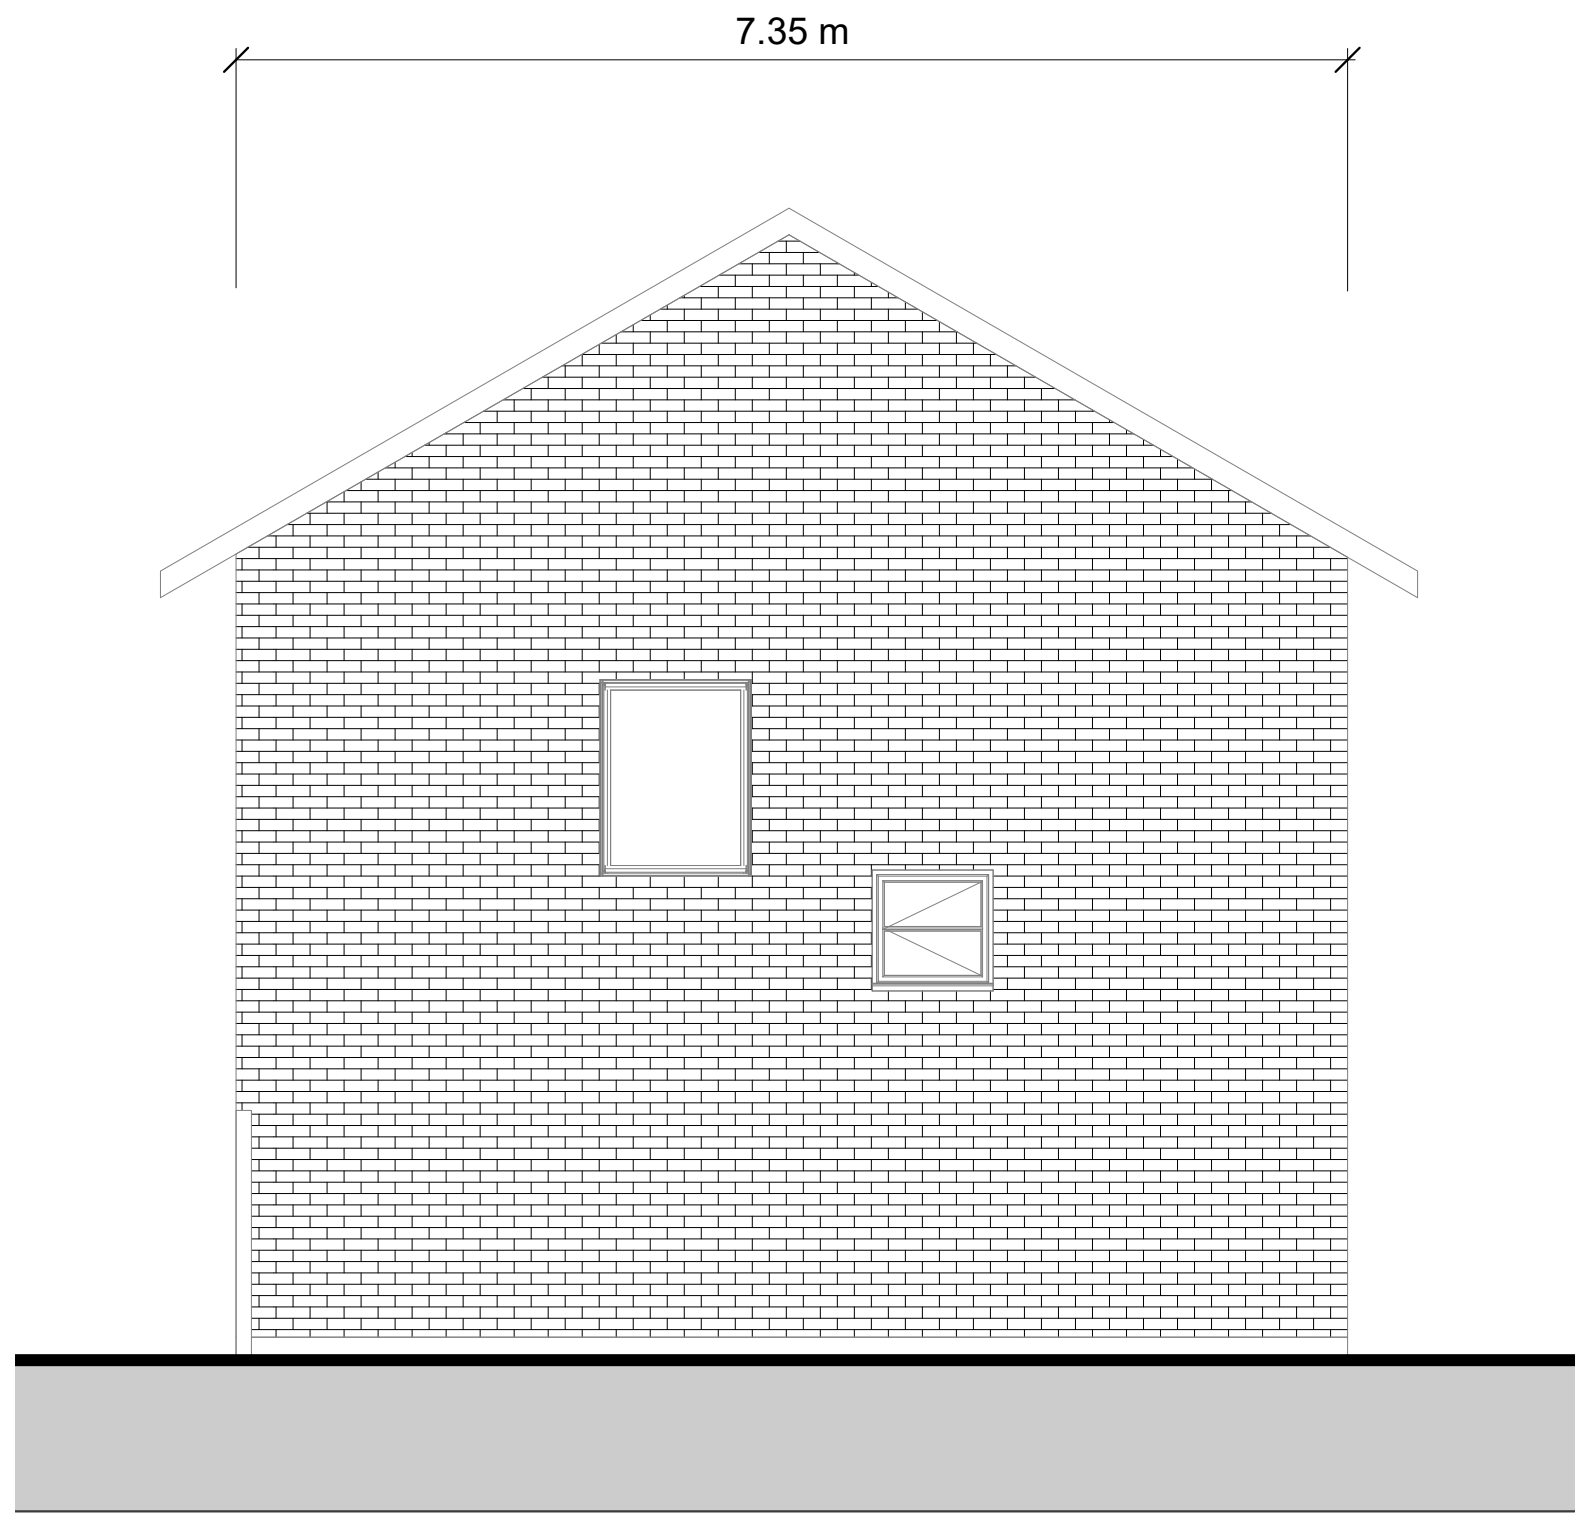

3 EXISTING SIDE ELEVATION
1 : 50

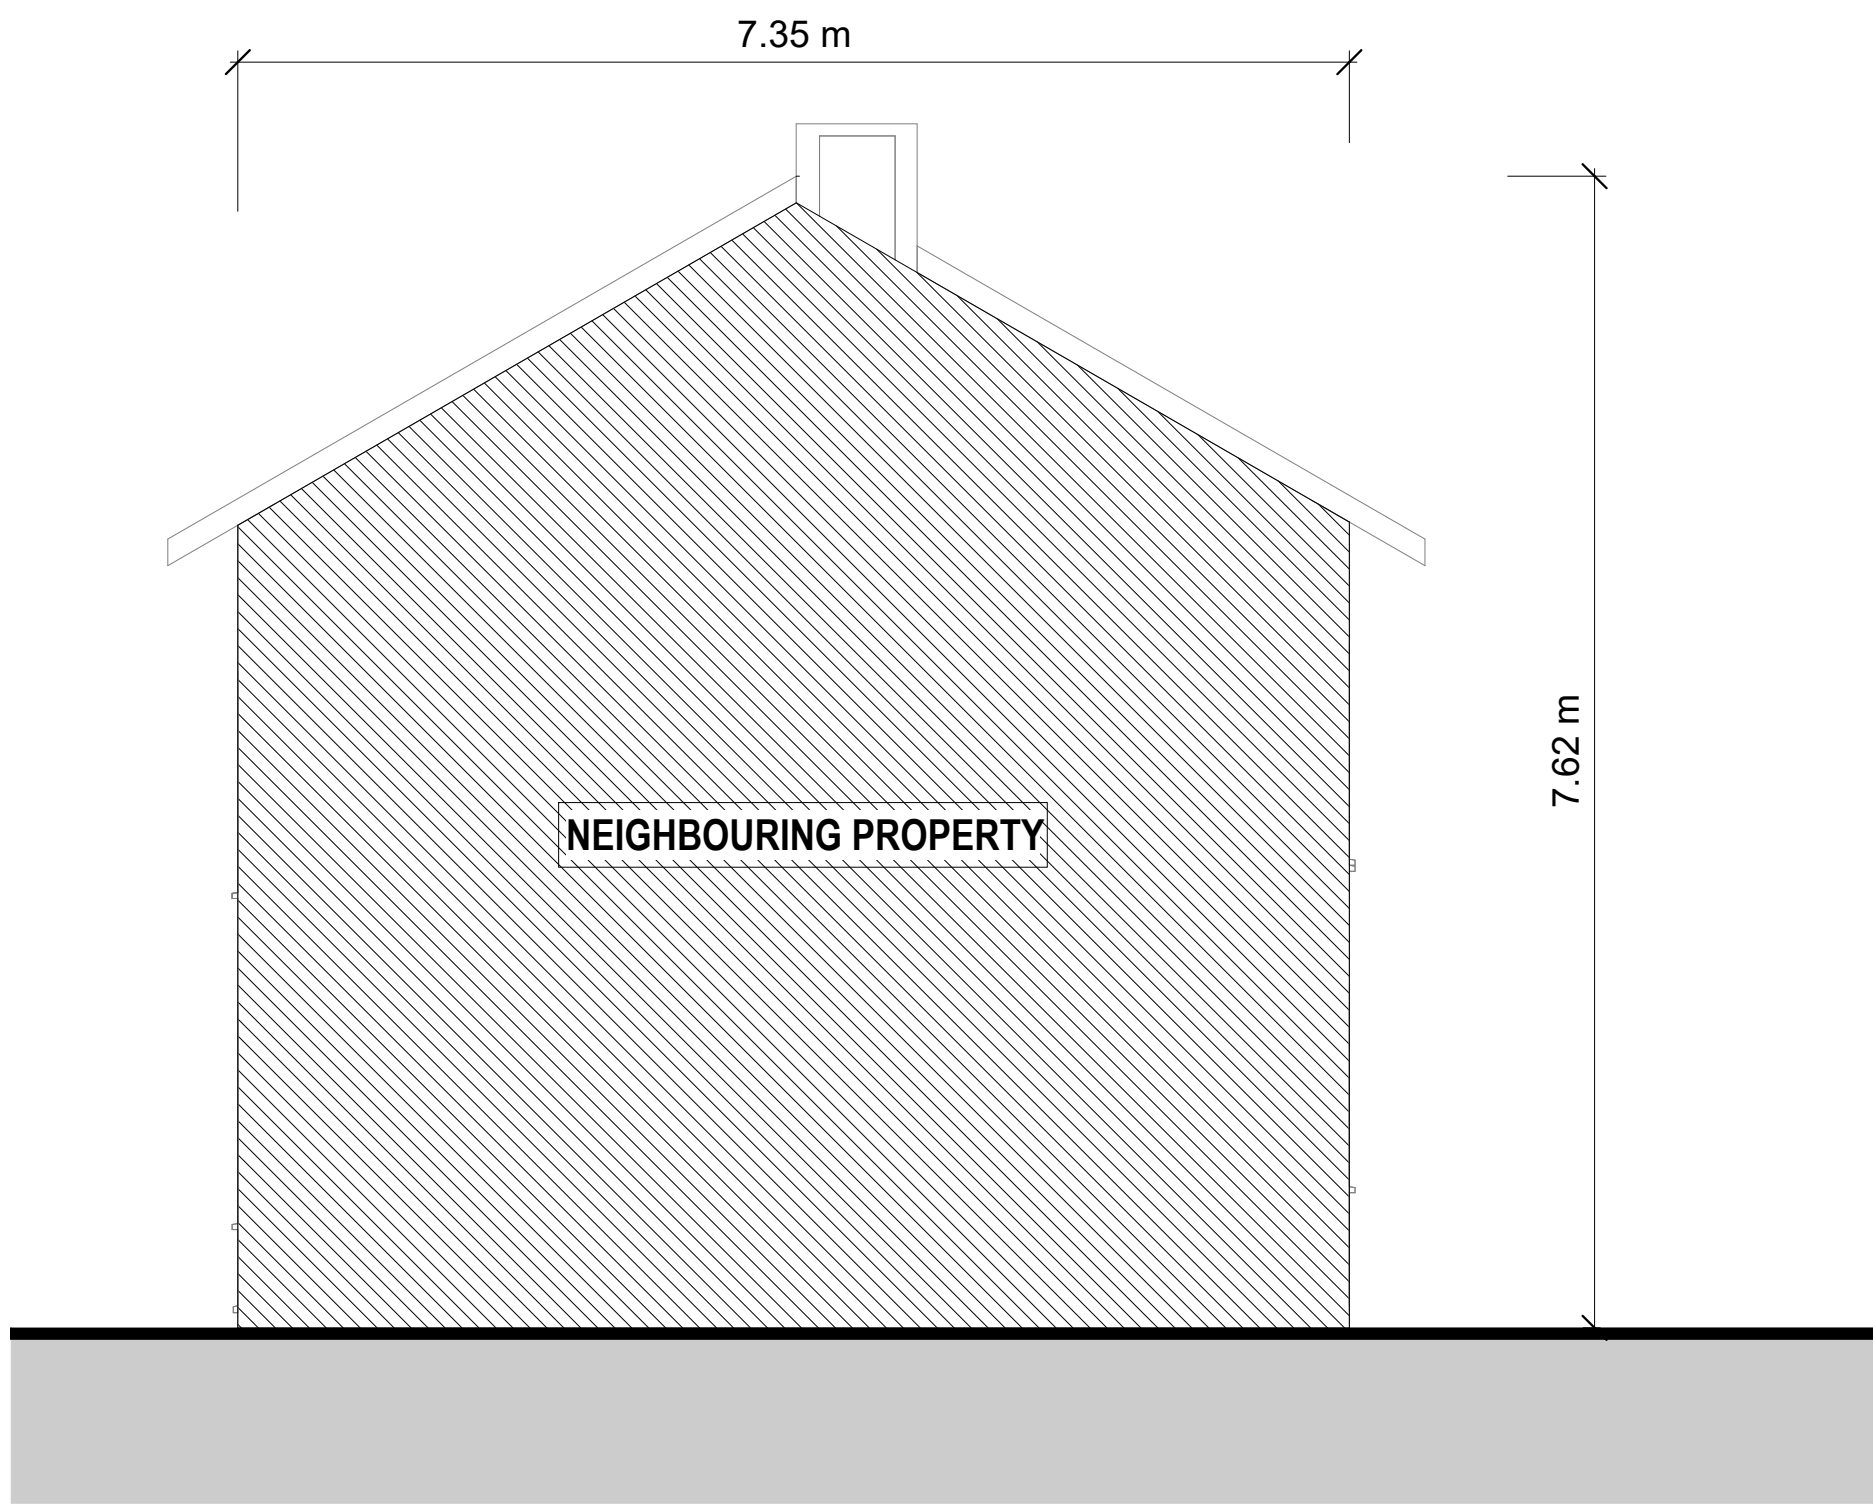

4 EXISTING SIDE ELEVATION
1 : 50

 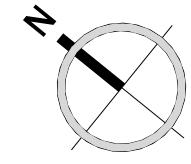

DEMOLITION NOTES

- CONTRACTOR SHALL COMPLY WITH ALL APPLICABLE UK BUILDING REGULATIONS AND CDM REQUIREMENTS DURING DEMOLITION WORKS.
- REMOVE ALL ITEMS INDICATED ON DEMOLITION DRAWINGS AND DISPOSE OF MATERIALS IN ACCORDANCE WITH LOCAL AUTHORITY WASTE MANAGEMENT REGULATIONS.
- EXISTING ELEMENTS TO REMAIN SHALL BE PROTECTED THROUGHOUT THE WORKS.
- CONTRACTOR SHALL VERIFY ALL EXISTING SITE CONDITIONS PRIOR TO COMMENCEMENT OF DEMOLITION.
- SURFACE WATER DRAINAGE FALLS TO COMPLY WITH APPROVED DOCUMENT H.



admin@kdesign.org.uk

THIS DRAWING IS THE PROPERTY OF K DESIGN. COPYRIGHT IS RESERVED BY THEM AND DRAWING IS ISSUED ON CONDITION THAT IT IS NOT COPIED, REPRODUCED, RETAINED, OR DISCLOSED TO ANY UNAUTHORIZED PERSON WITHOUT PRIOR CONSENT IN WRITING OF K DESIGN. ALL DIMENSIONS TO BE CHECKED ON SITE PRIOR TO WORK COMMENCING AND K DESIGN NOTIFIED OF ANY DISCREPANCIES TO ENABLE US TO ADVISE ACCORDINGLY.

DO NOT SCALE.

Rev.	Description	Date.

PURPOSE OF ISSUE		
PROJECT		
16 DOVER ROAD, GRAVESEND		
TITLE		
DWELLING EXISTING FLOOR PLAN & ELEVATIONS		
CLIENT		
RAKESH KUMAR		
DRAWN BY HG	CHECKED BY SP	DATE 05.06.2026
SCALE (@ A1) 1 : 50		PROJECT NUMBER 202605
DRAWING NUMBER A2.00		REV