


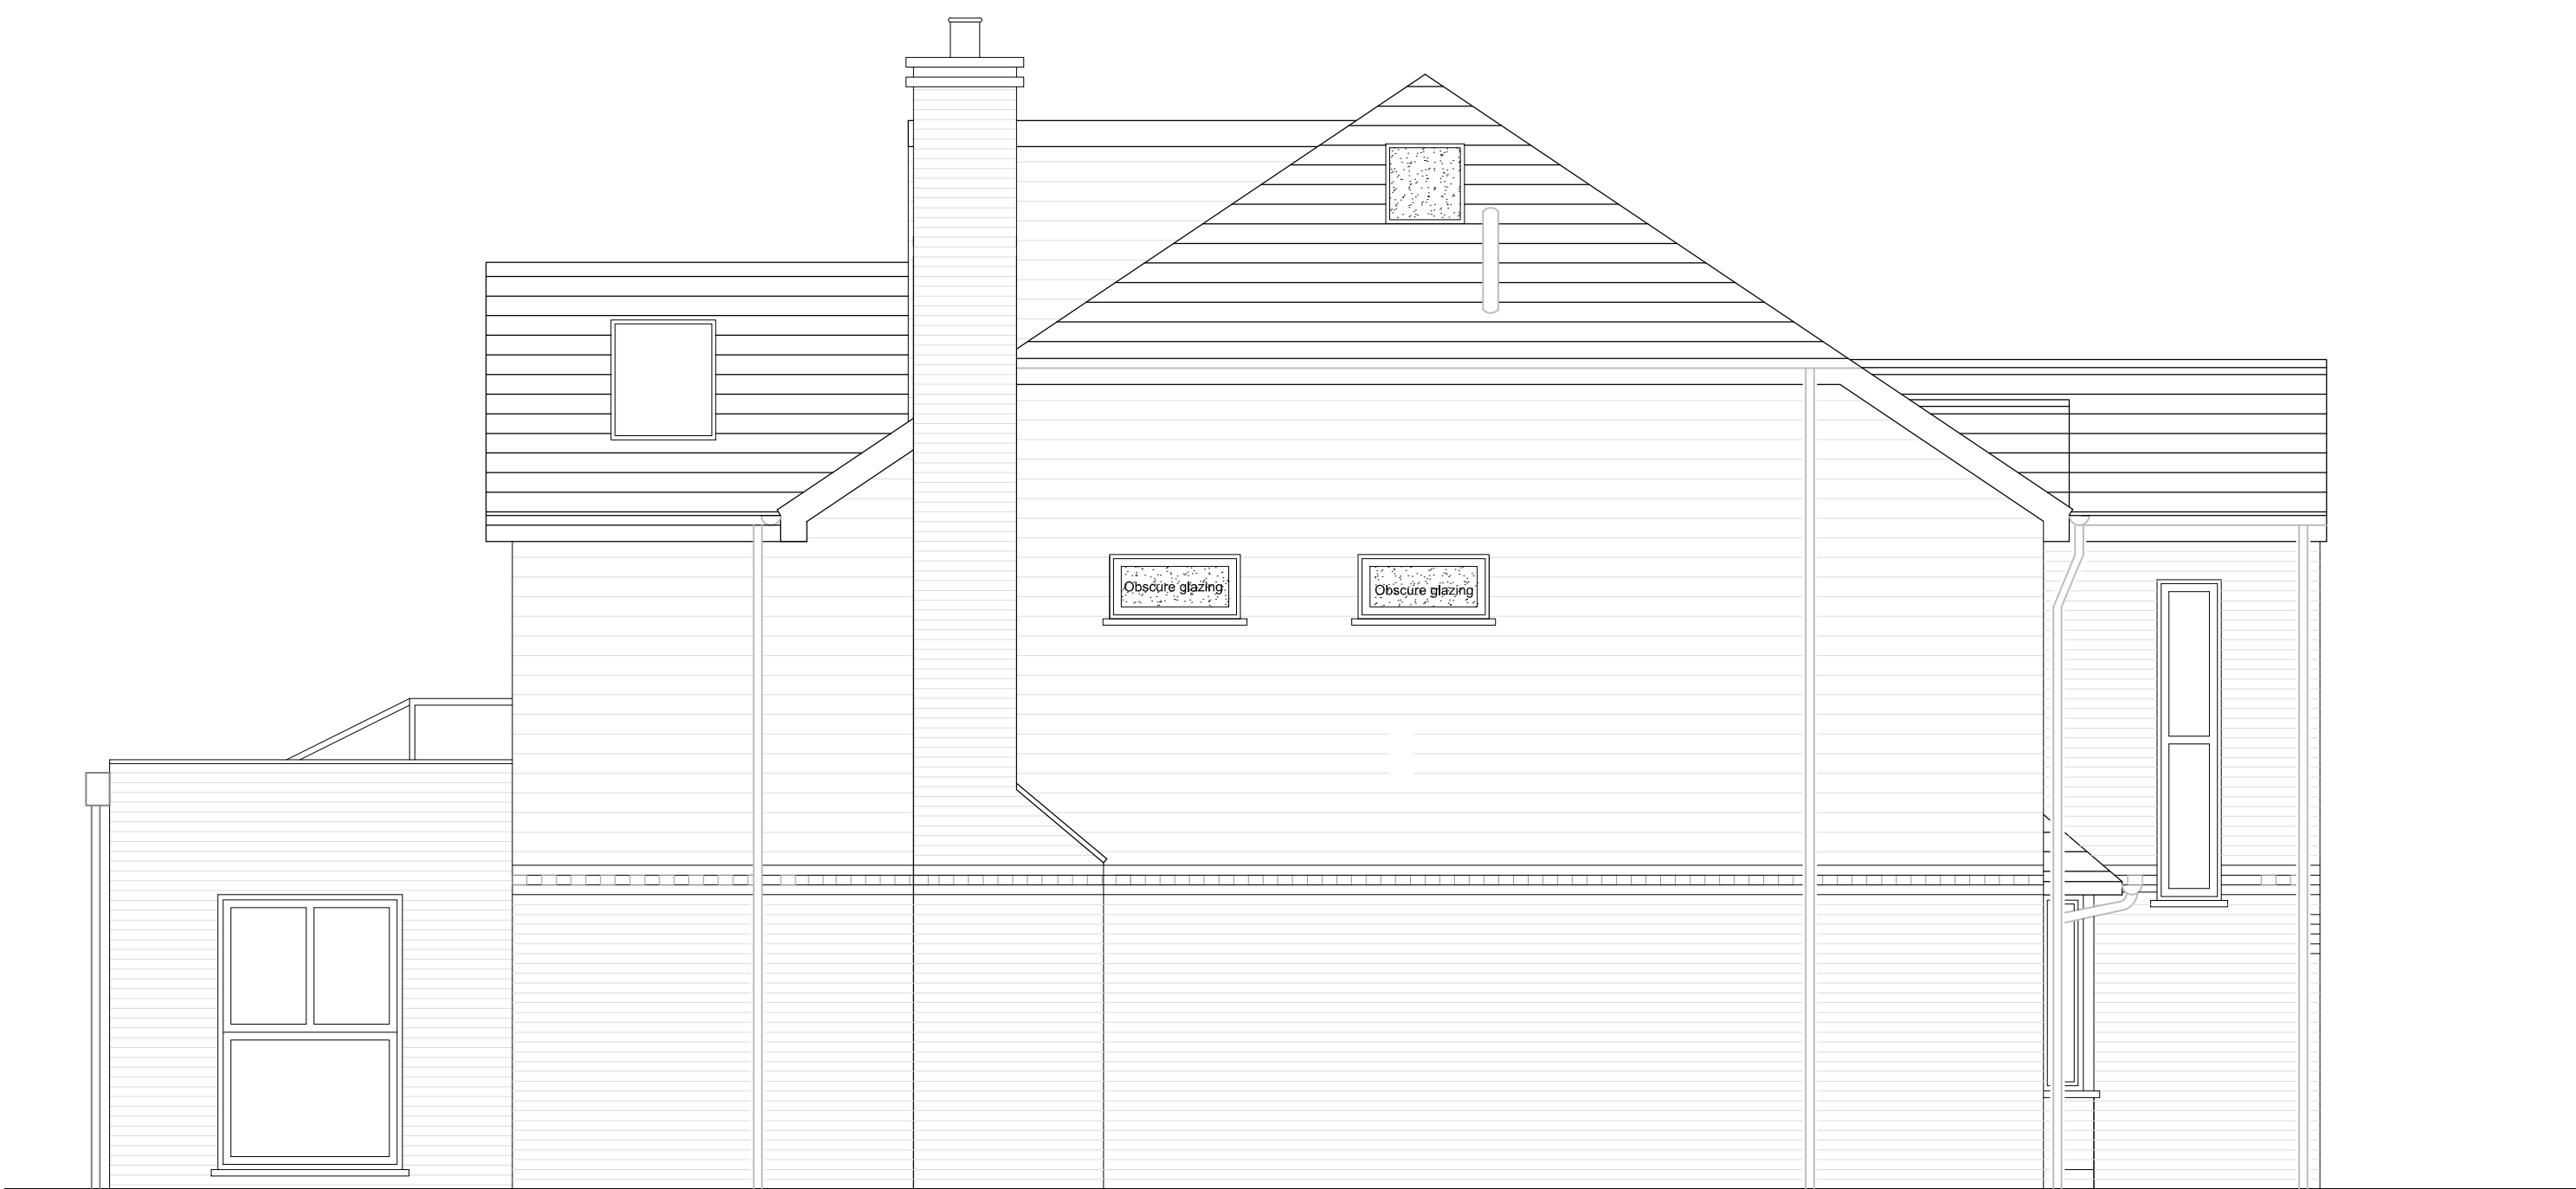

SOUTH WEST ELEVATION




NORTH WEST ELEVATION



NORTH EAST ELEVATION



SOUTH EAST ELEVATION

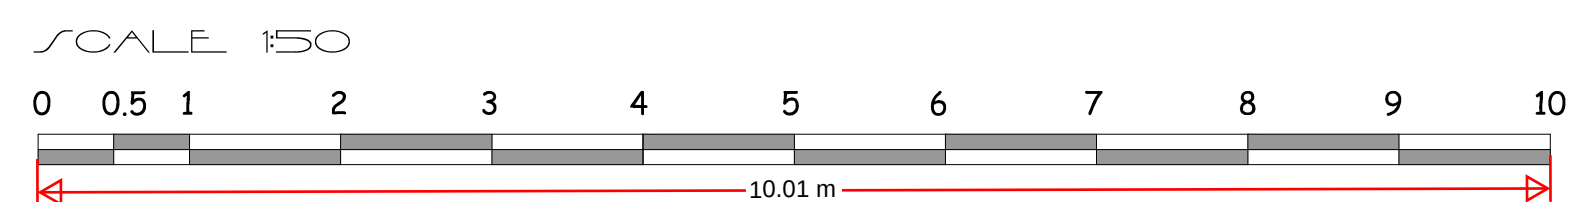

PLANNING PERMITTED REF: 20170574
PART-BUILT : DORMER CONSTRUCTED ONLY

BSS ARCHITECTURAL SERVICES			
CLIENT		Amerdeep Sahota	
SITE		Milton View Gravesend Kent DA12 1QW	
DRAWING TITLE		Existing / Part-built Elevations	
SCALE		1:50 @A1	
DATE	May 2024	DRAWING NO.	25/03/03