




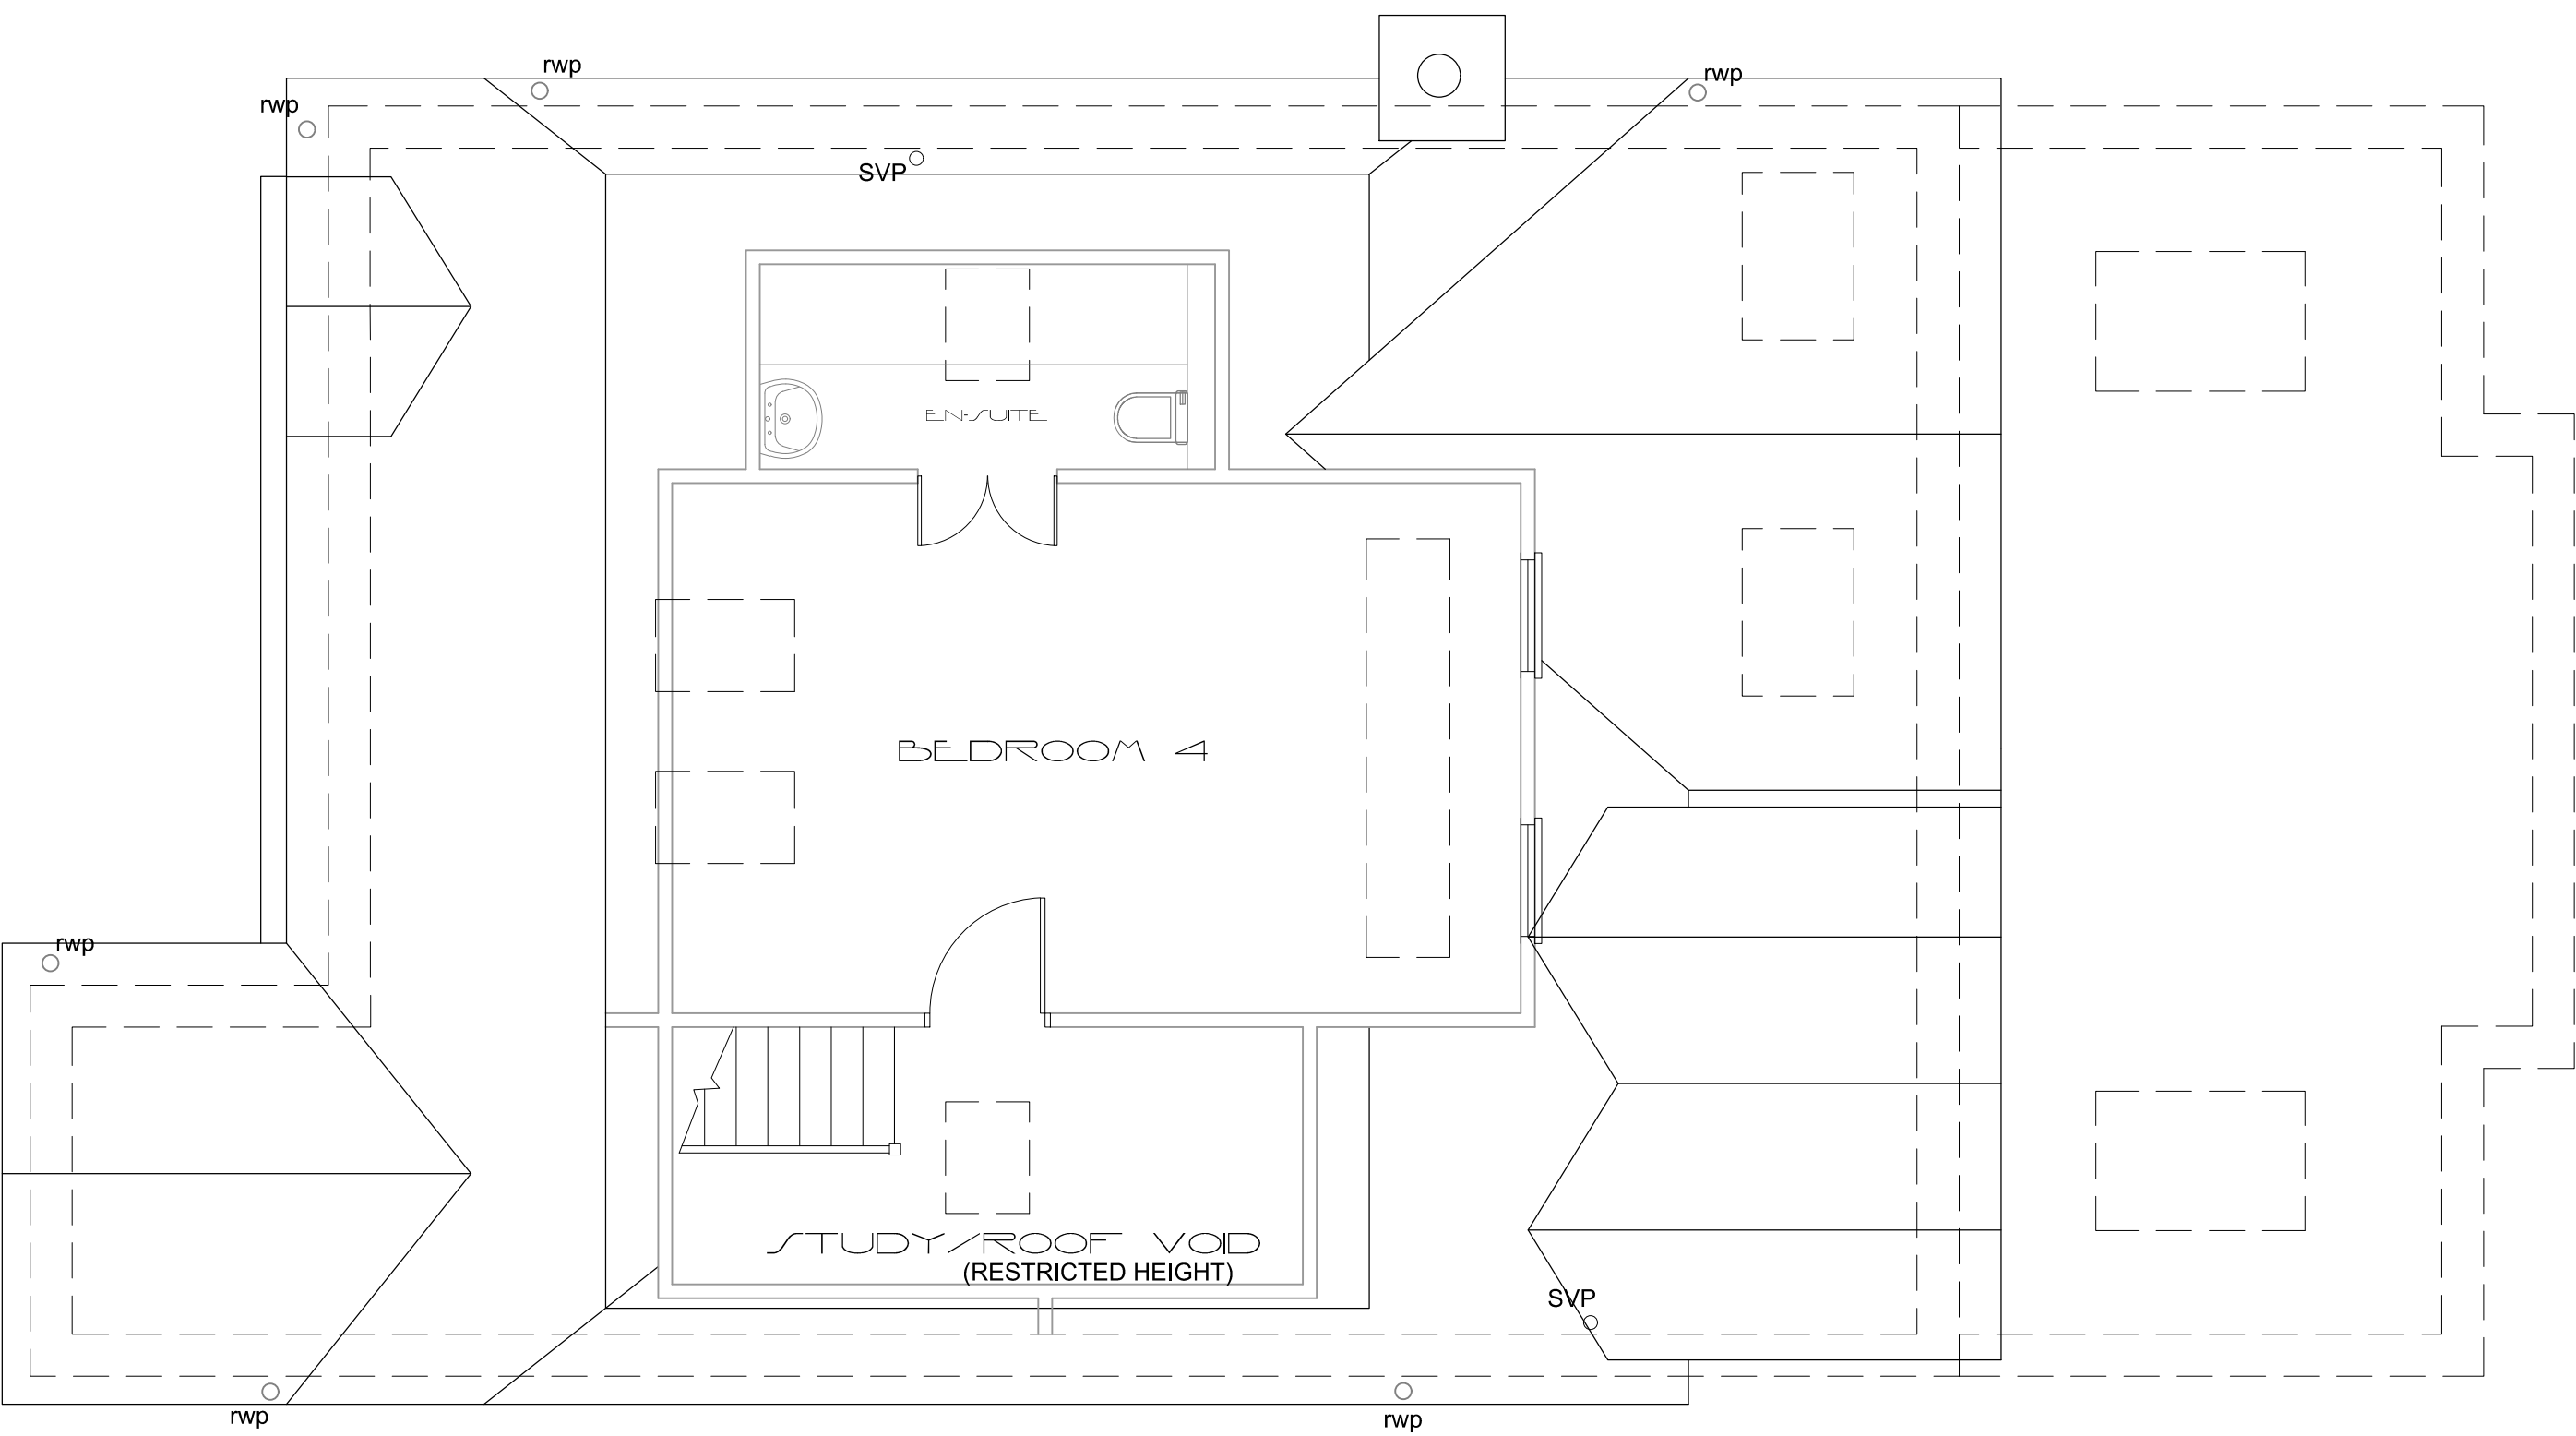


ATTIC

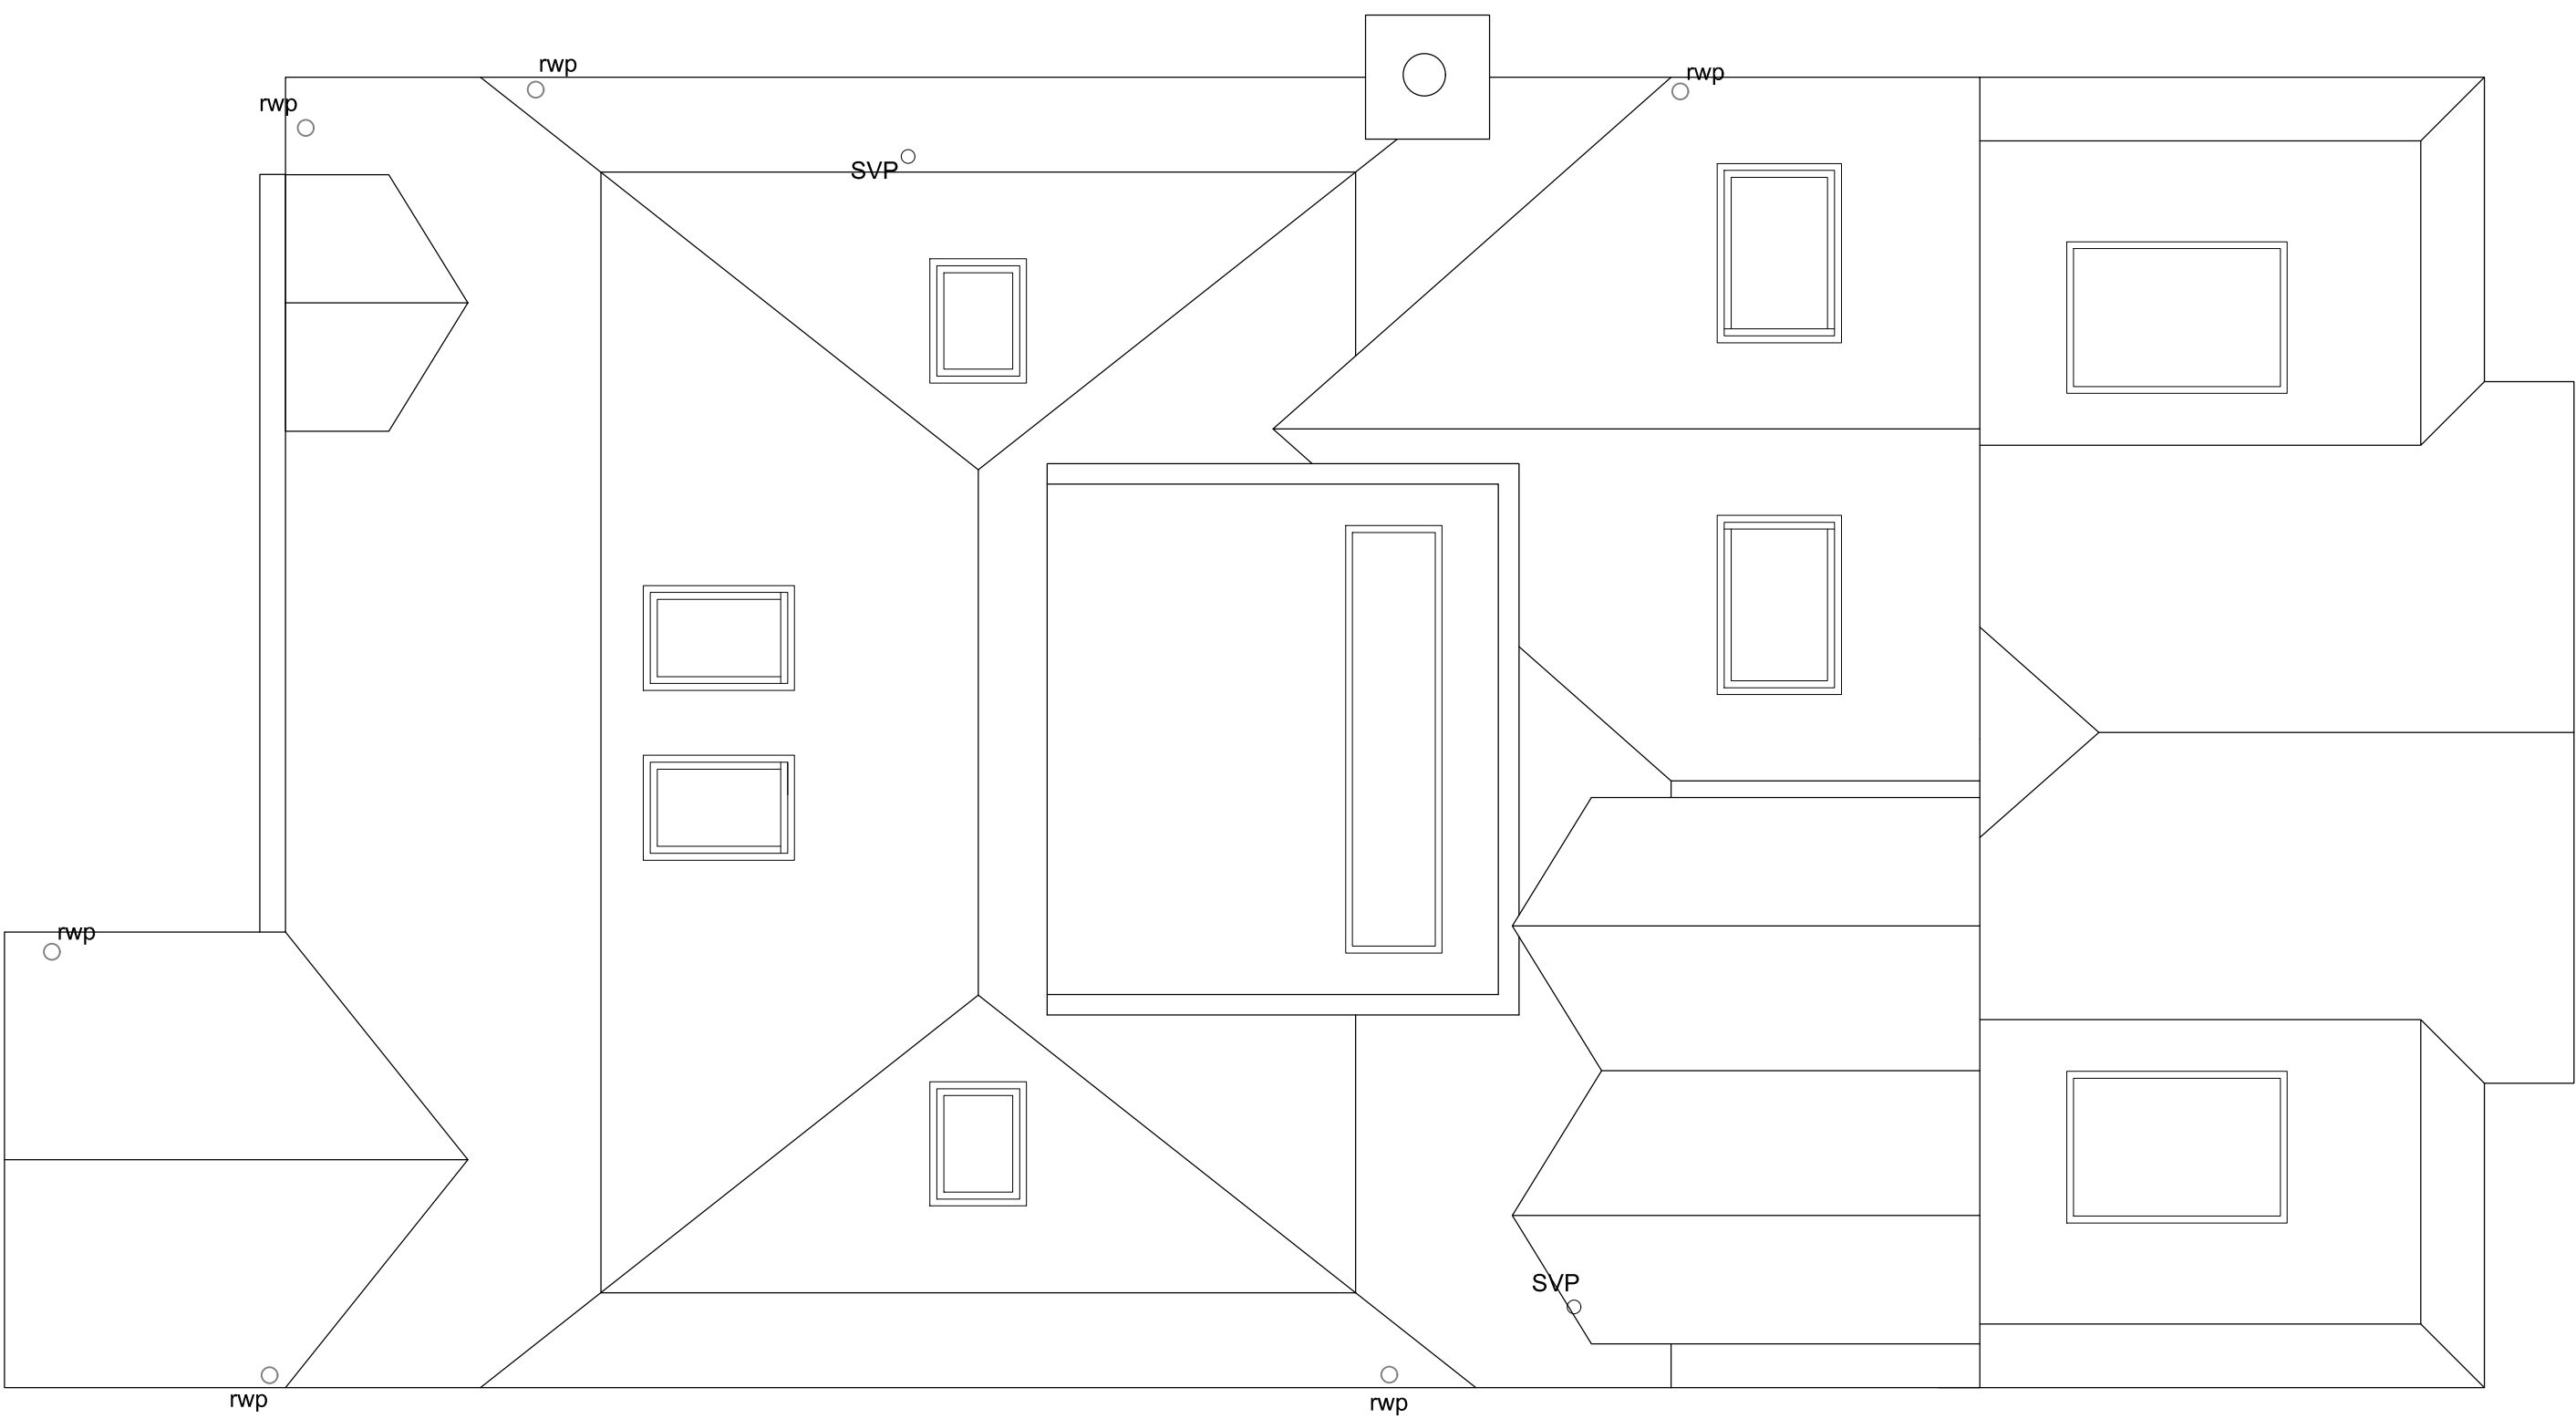


ROOF PLAN

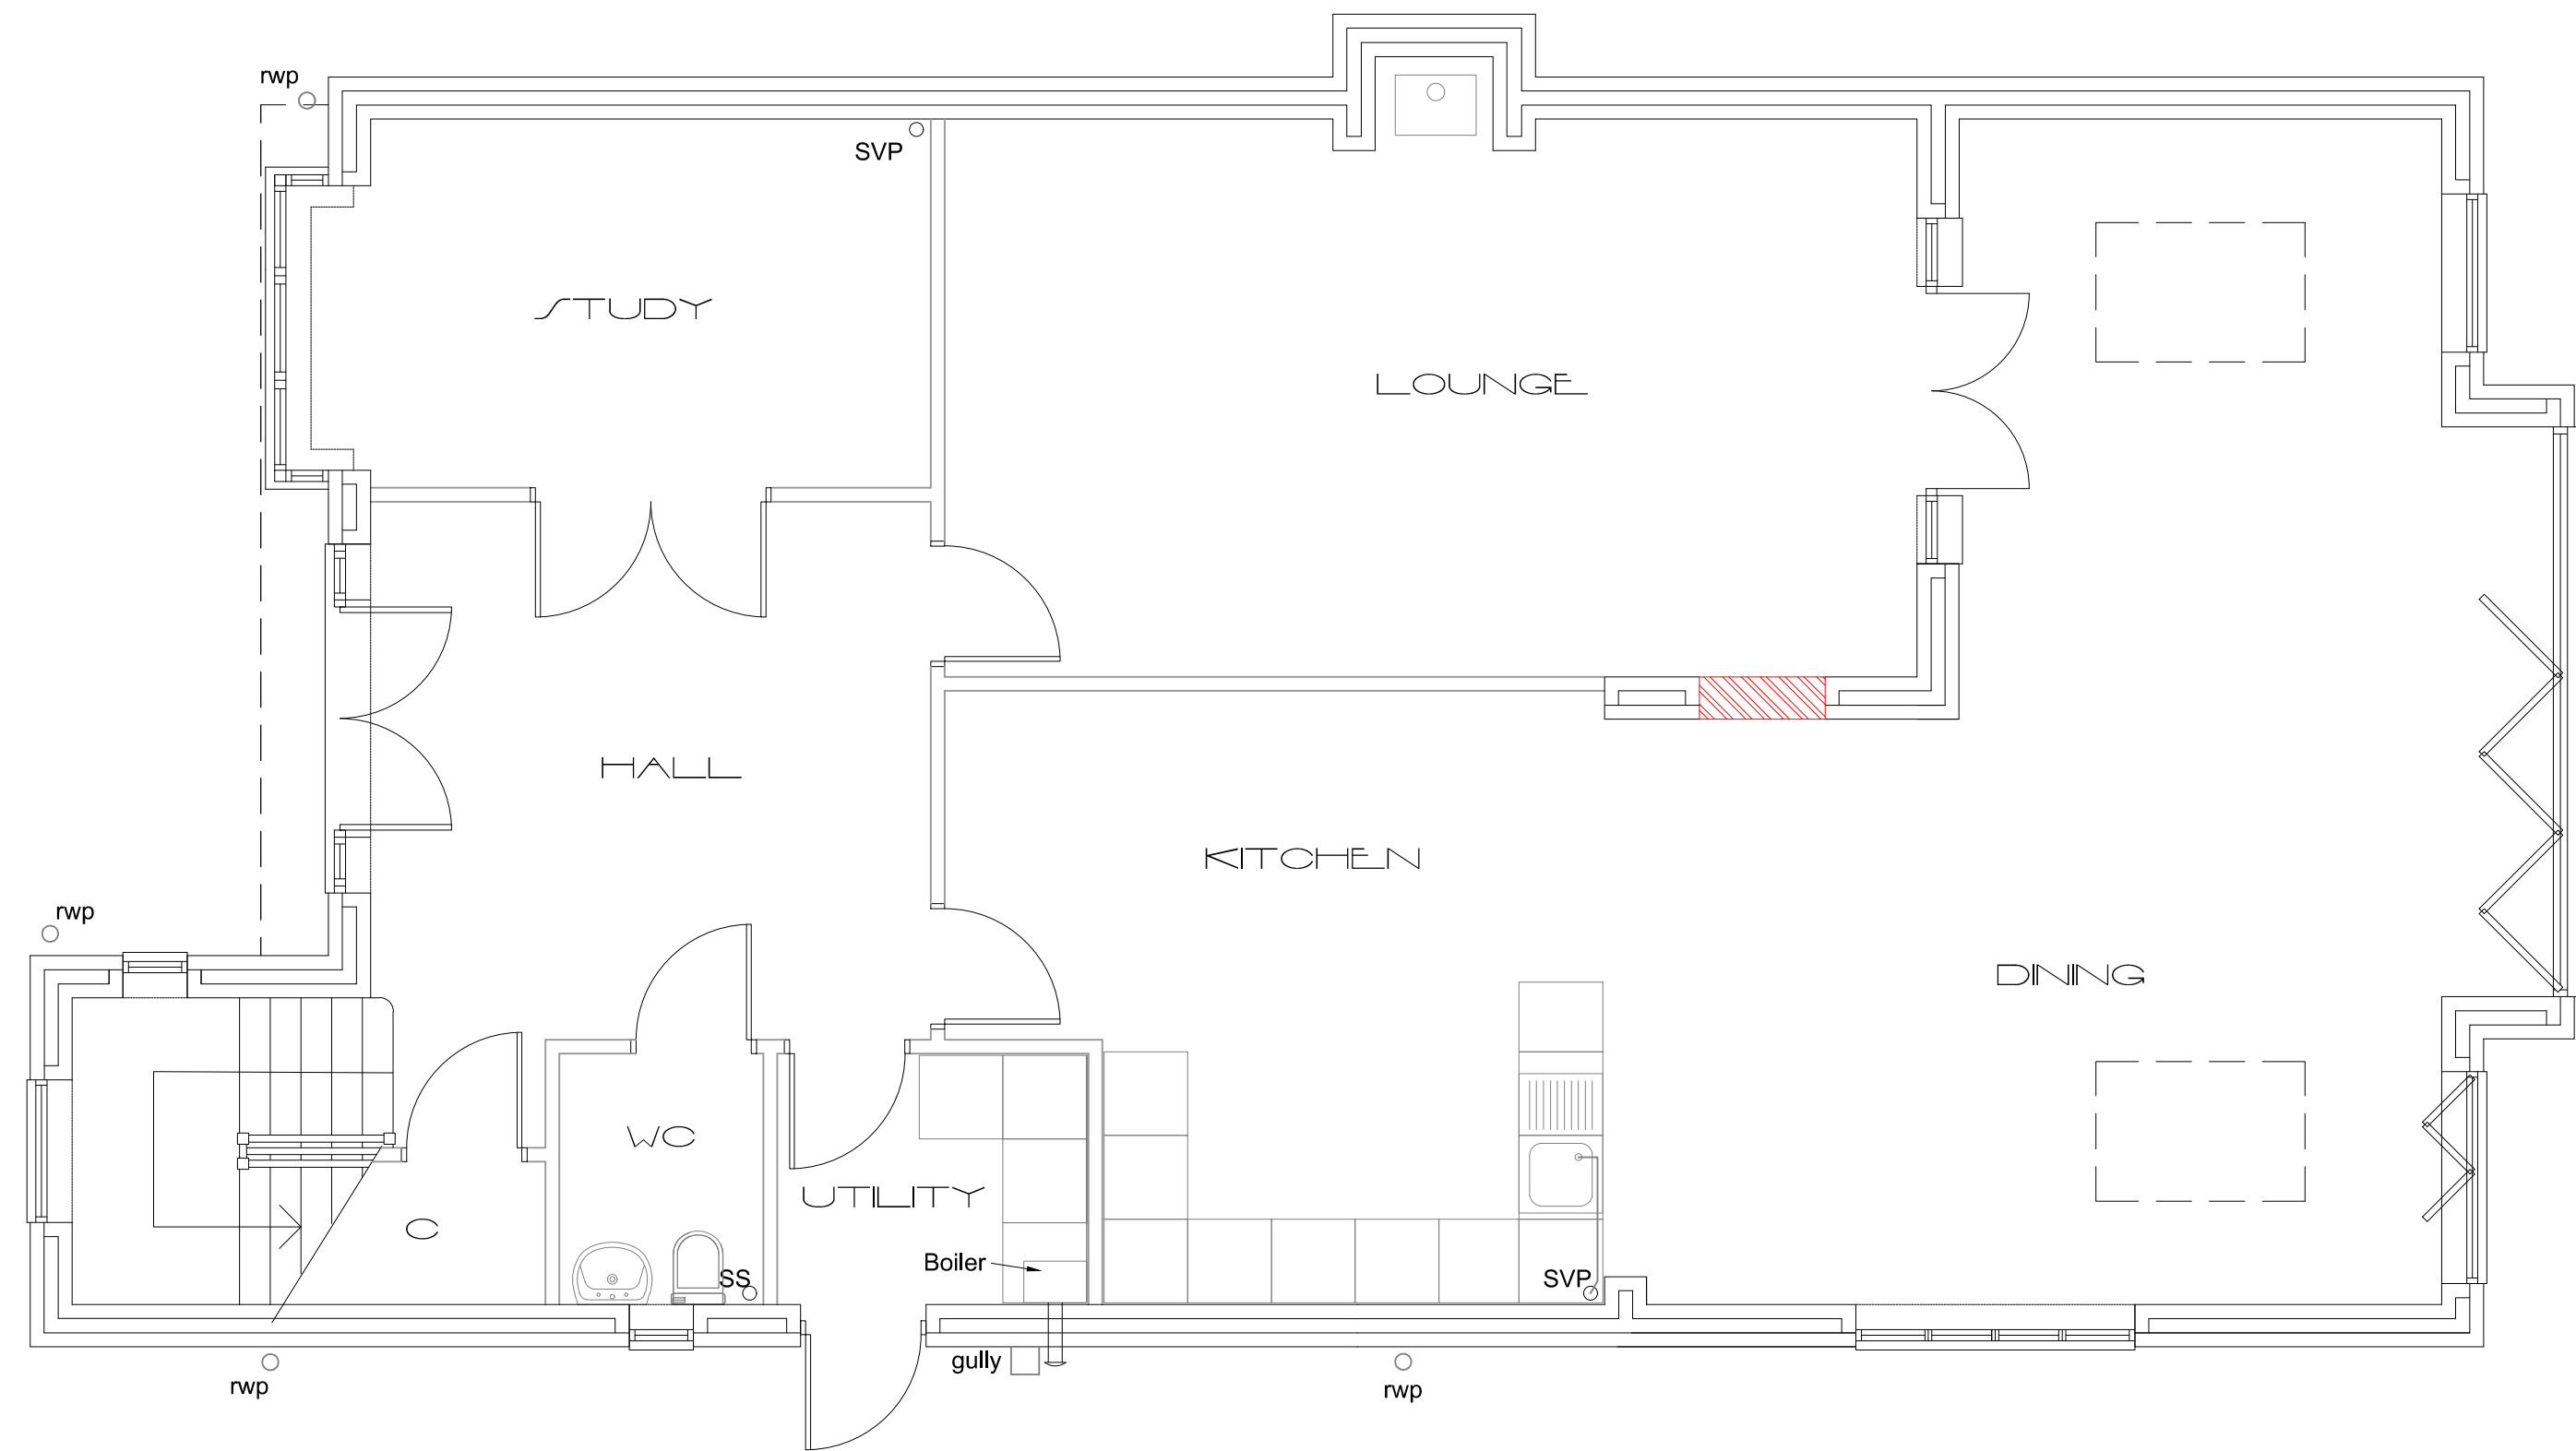

GROUND FLOOR

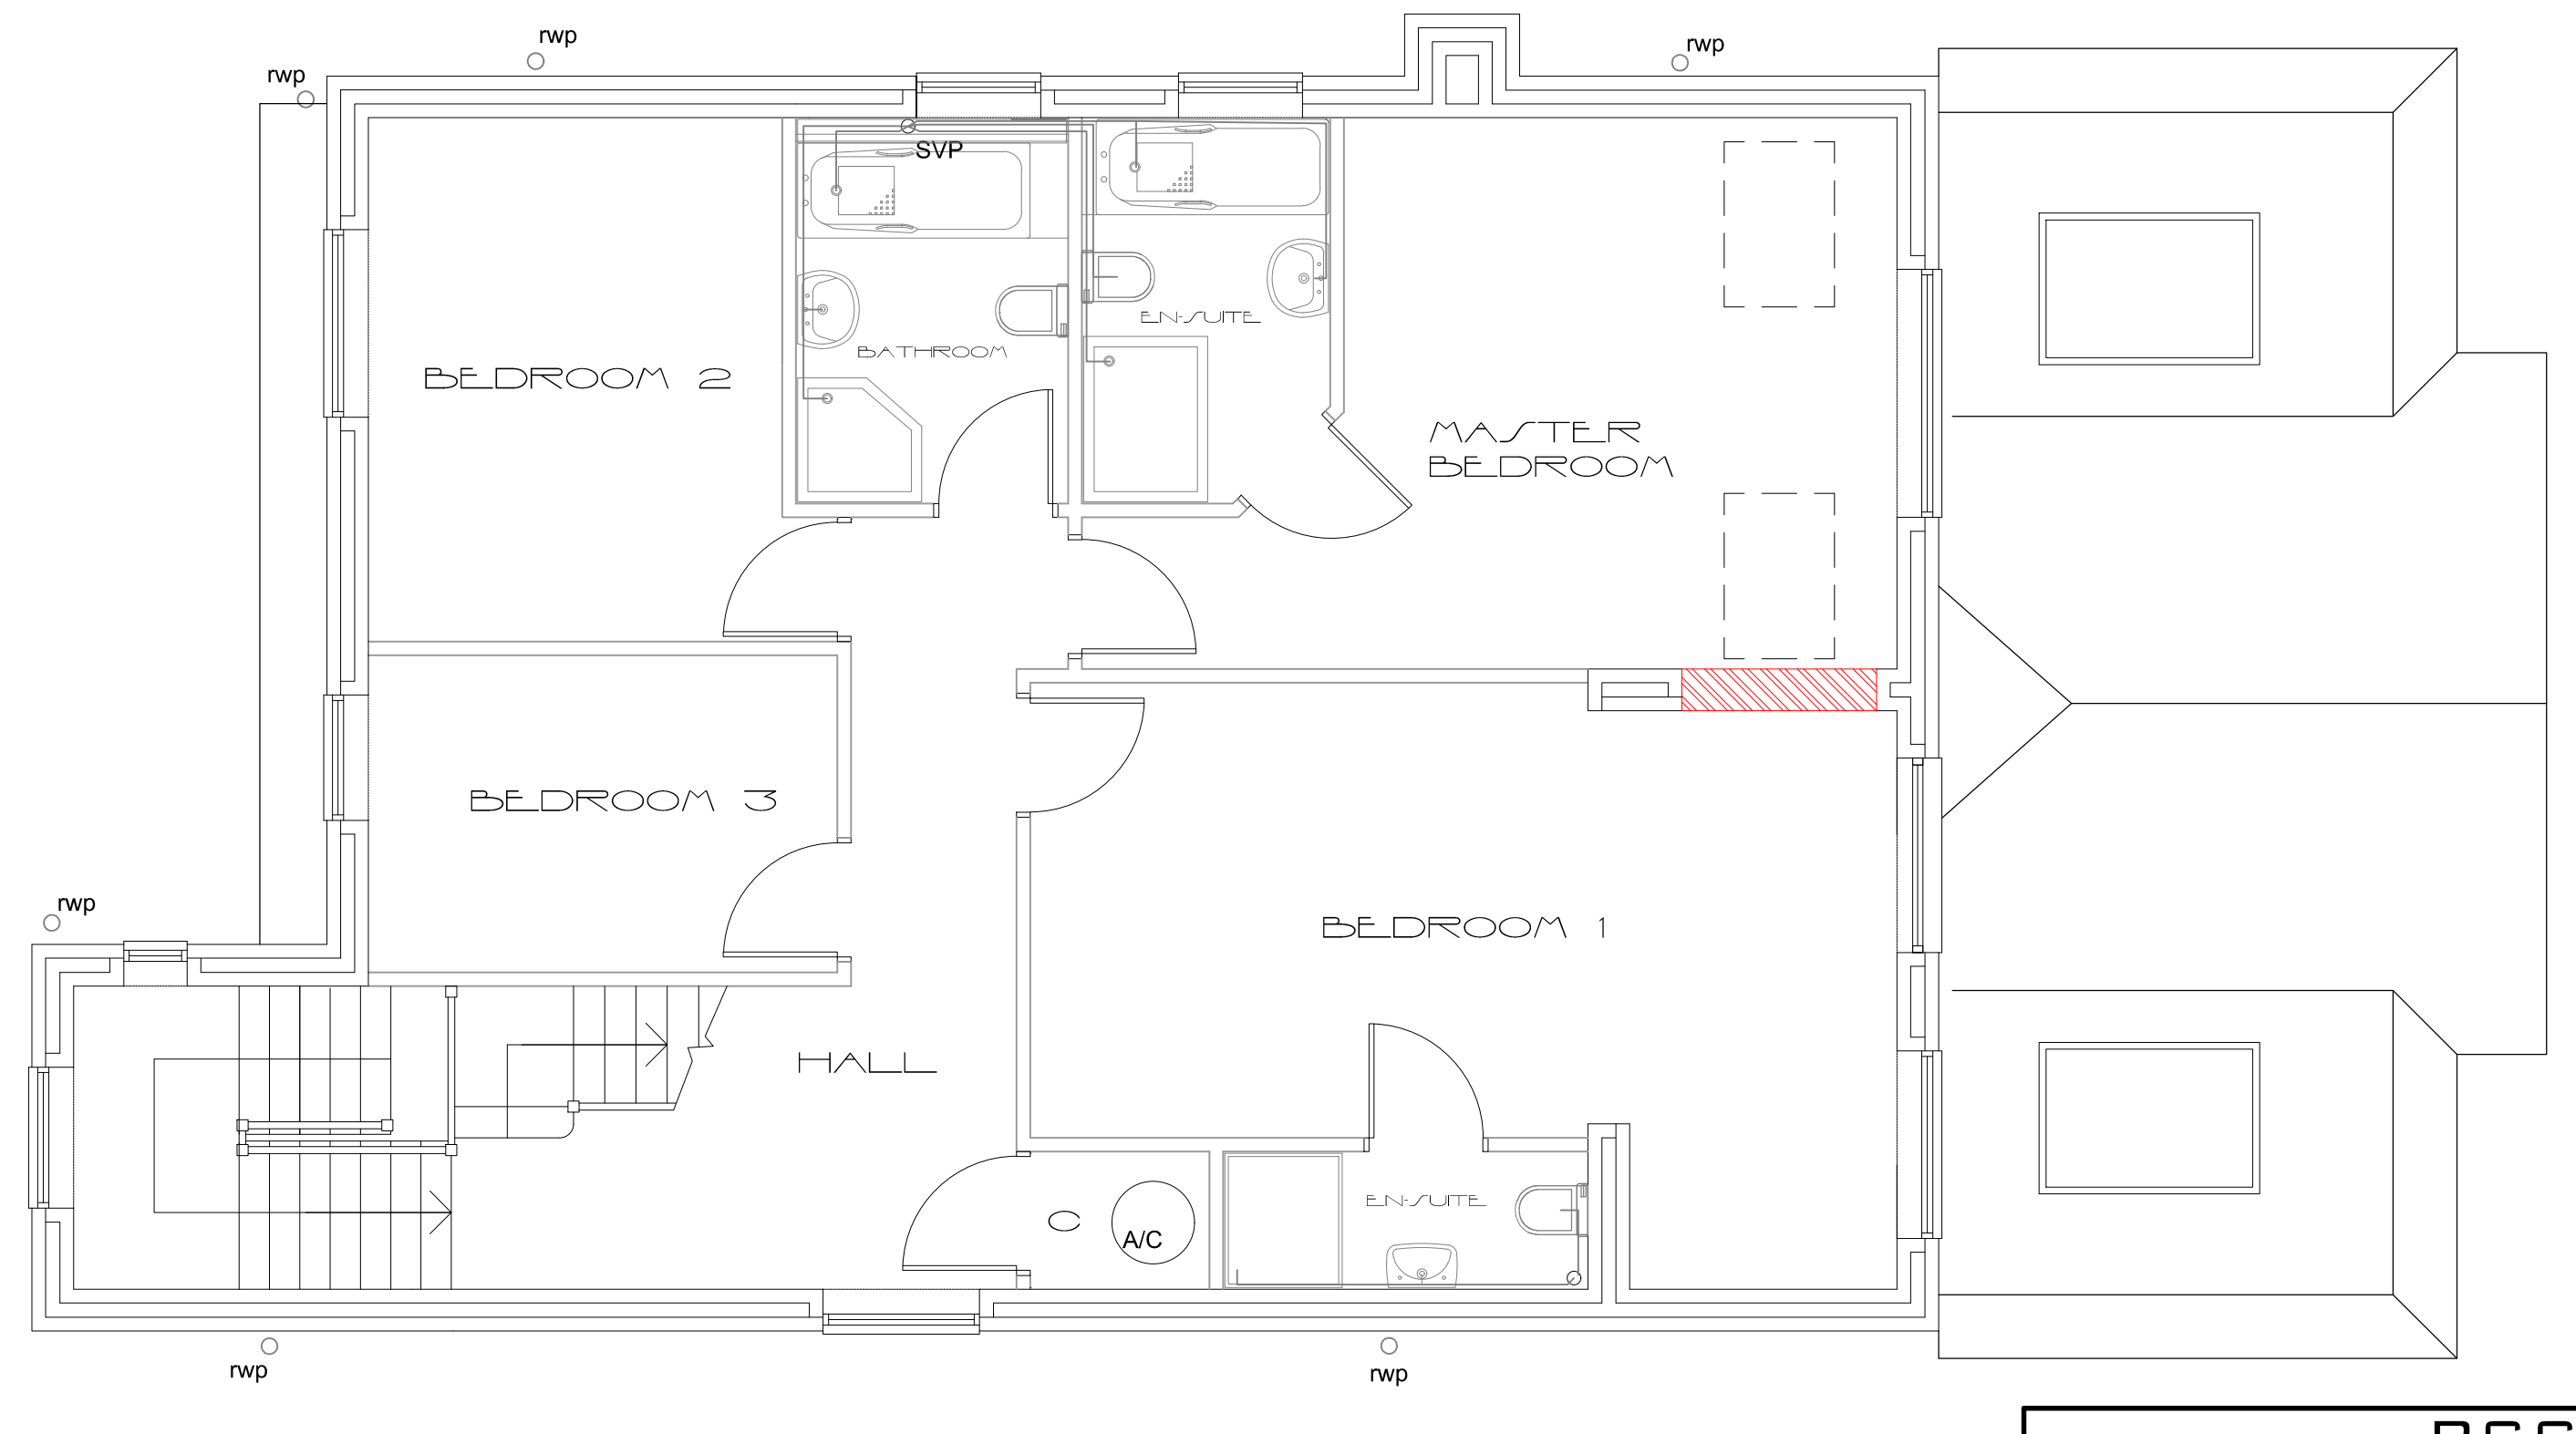

FIRST FLOOR

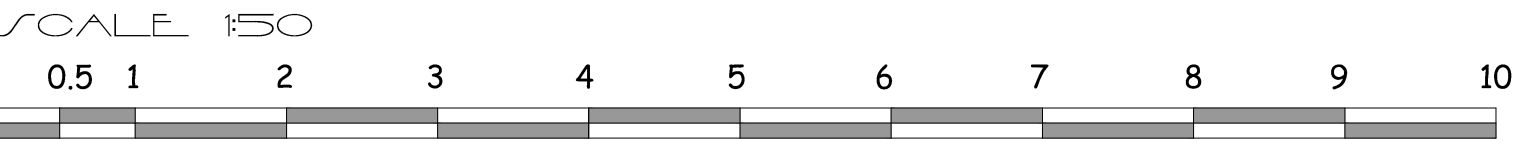

BSS ARCHITECTURAL SERVICES			
CLIENT		Amerdeep Sahota	
SITE		Milton View Gravesend Kent DA12 1QW	
DRAWING TITLE		Proposed Plans	
SCALE		1:50 @A1	
DATE	April 2025	DRAWING NO.	25/03/04