



SOUTH WEST ELEVATION




NORTH WEST ELEVATION



NORTH EAST ELEVATION



SOUTH EAST ELEVATION

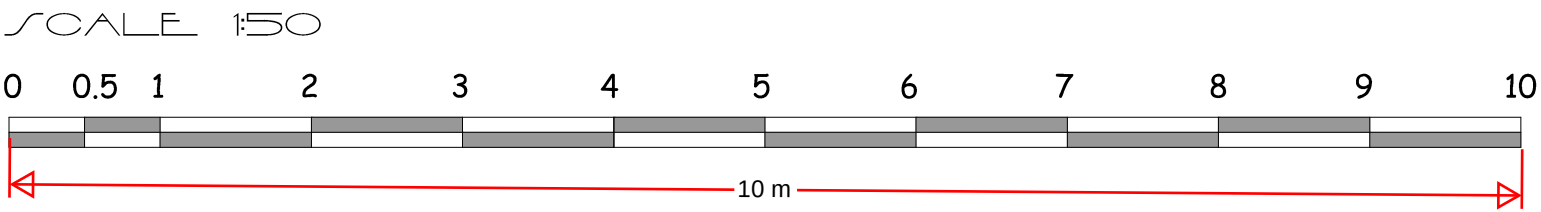

BSS ARCHITECTURAL SERVICES			
CLIENT		Amerdeep Sahota	
SITE		Milton View Gravesend Kent DA12 1QW	
DRAWING TITLE		Proposed Elevations	
SCALE		1:50 @A1	
DATE	April 2025	DRAWING NO.	25/03/05