


KEY - PLANNING

- Property Boundary
- Existing
- Proposed
- Existing glazing
- Existing obscure glazing
- Proposed glazing
- Proposed obscure glazing

1	14/06/2023	Issued for planning	AD
REV	DATE	REVISION NOTE	BY

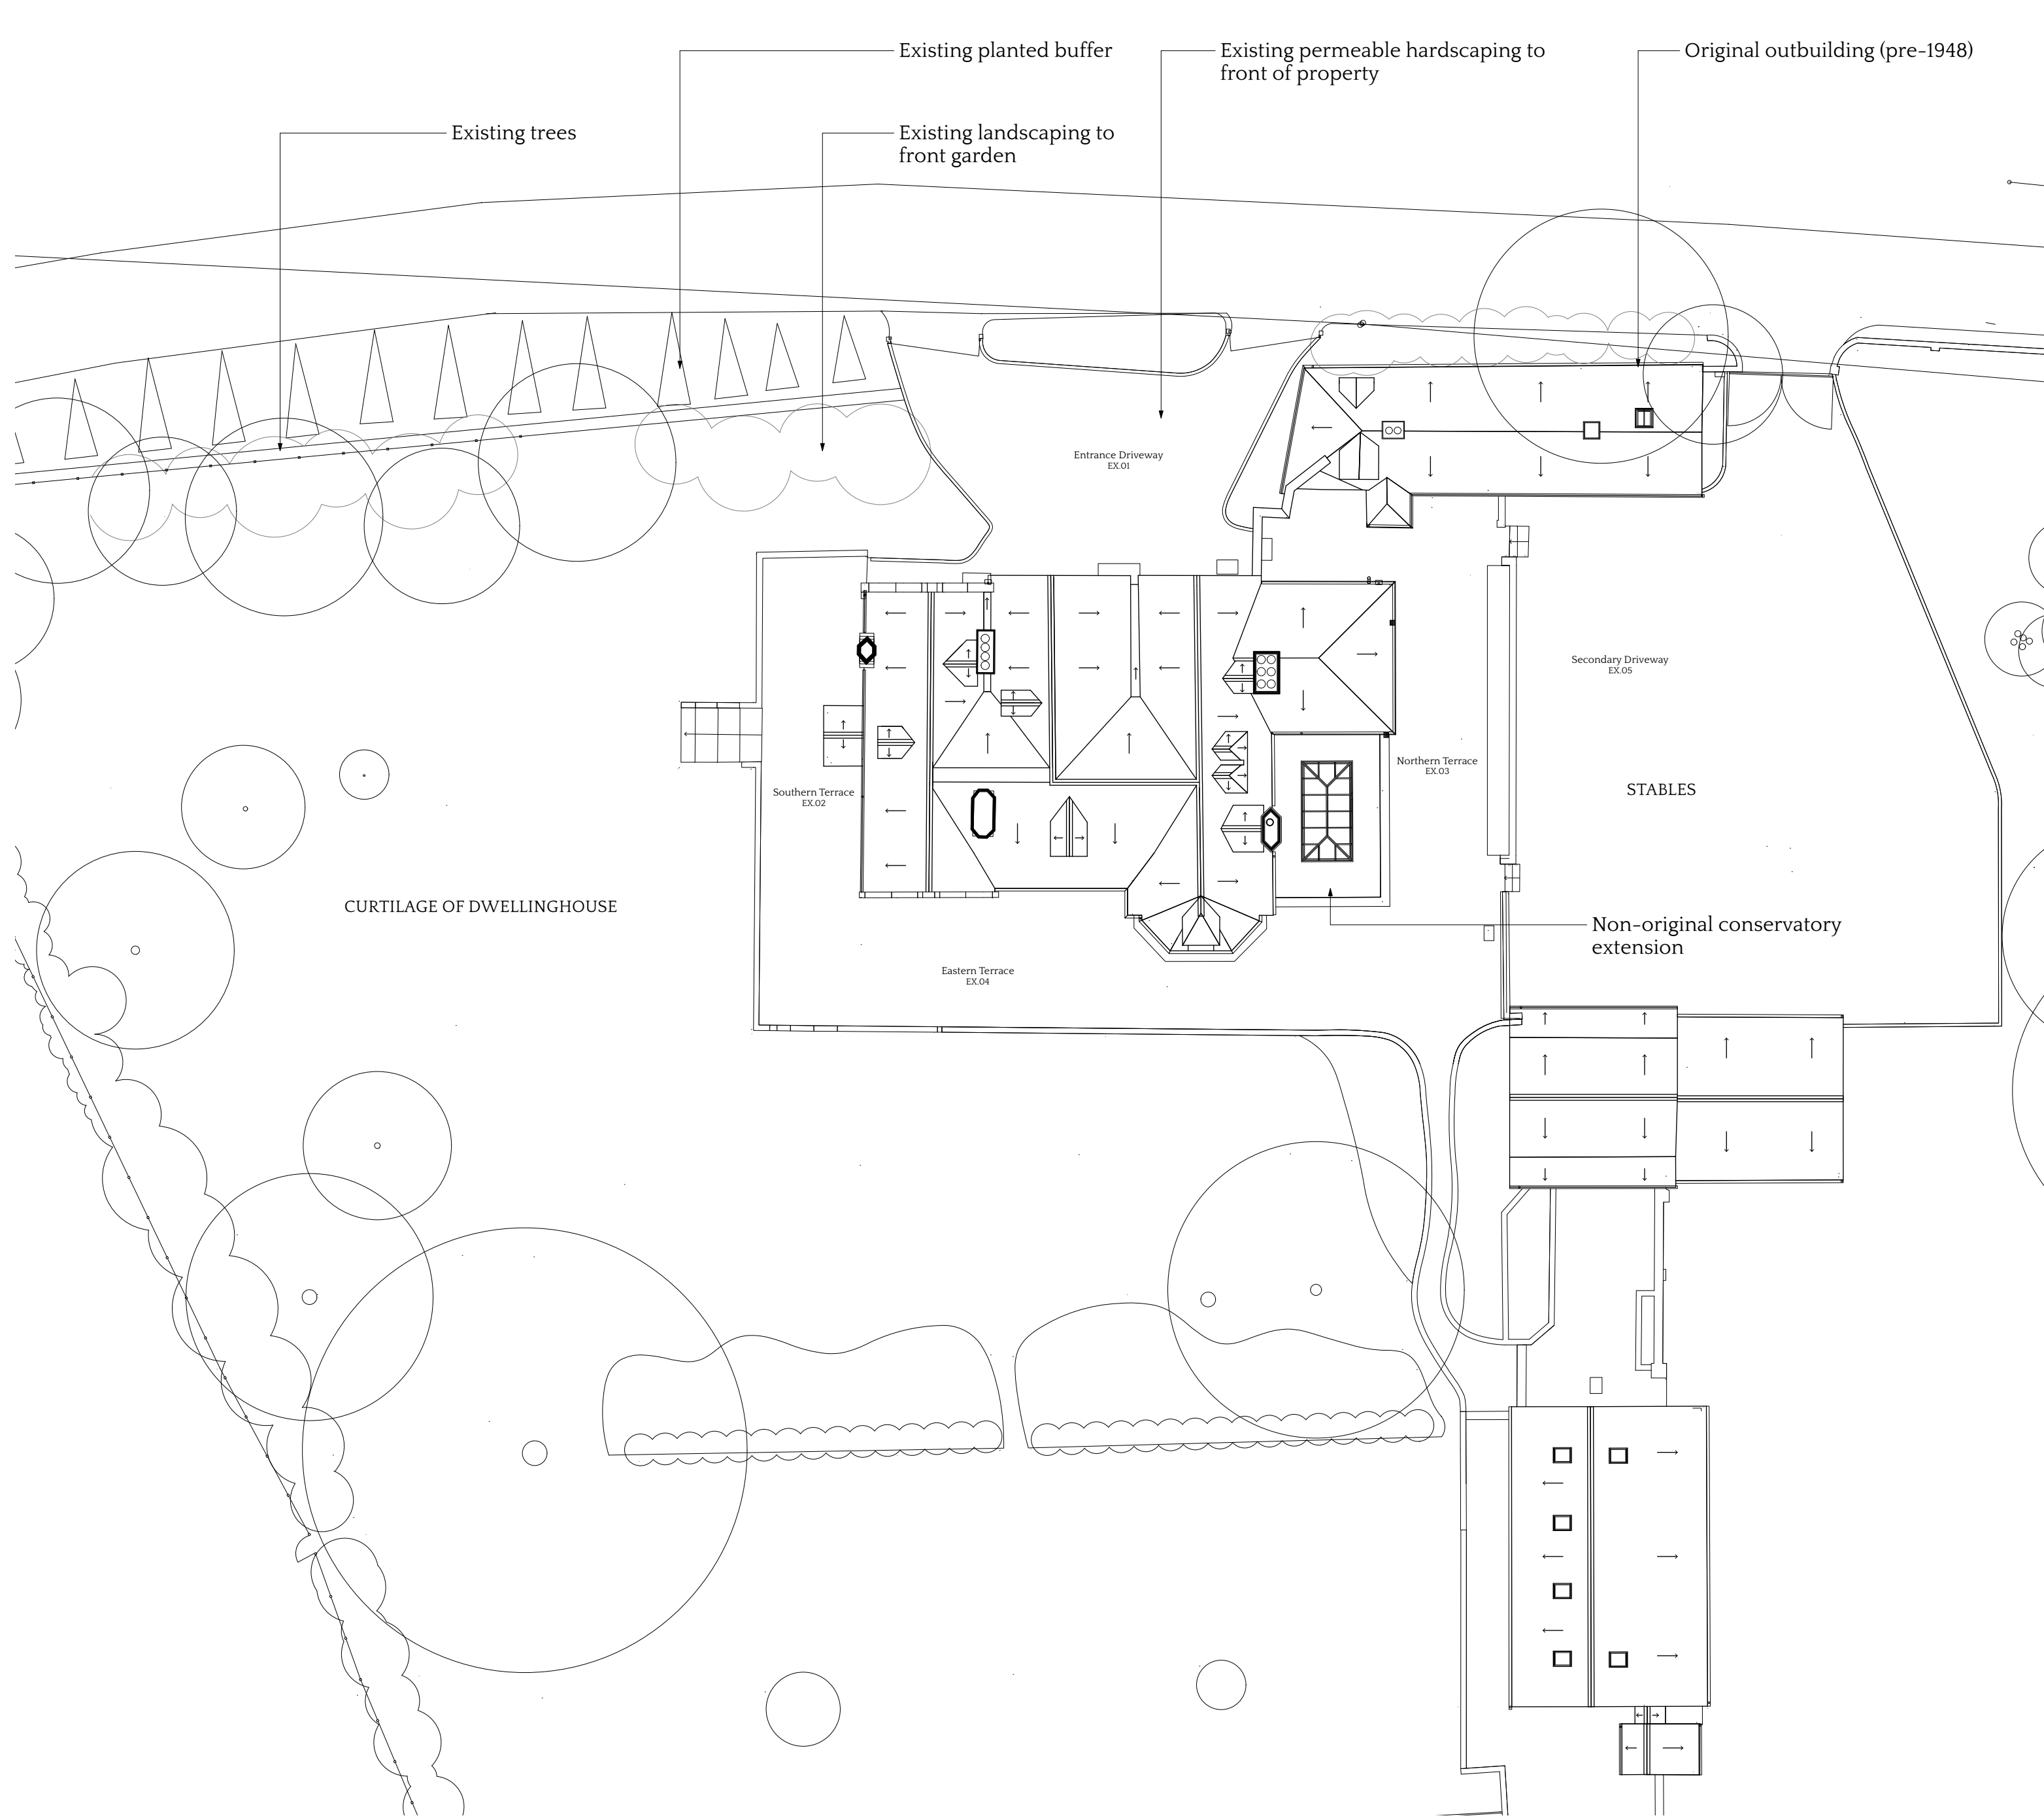

PROJECT LONDON

W WWW.PROJECTLONDON.CO.UK
E INFO@PROJECTLONDON.CO.UK P 020 3488 6982

STATUS
PLANNING

ORIGINAL SHEET SIZE
ISO A2

PROJECT ADDRESS
Project Old Rectory
Old Rectory, Luddesdown Kent, DA13 OXE

DRAWING TITLE
Existing Site Plan

SCALE 1:200	DATE CREATED 31/03/2023	DRAWN WT	CHKD KM
PROJECT NUMBER 2301-01	DRAWING NUMBER 01-01	REVISION 1	