


KEY - PLANNING

- Property Boundary
- Existing
- Proposed
- Existing glazing
- Existing obscure glazing
- Proposed glazing
- Proposed obscure glazing

|     |            |                     |    |
|-----|------------|---------------------|----|
| 1   | 14/06/2023 | Issued for planning | AD |
| REV | DATE       | REVISION NOTE       | BY |

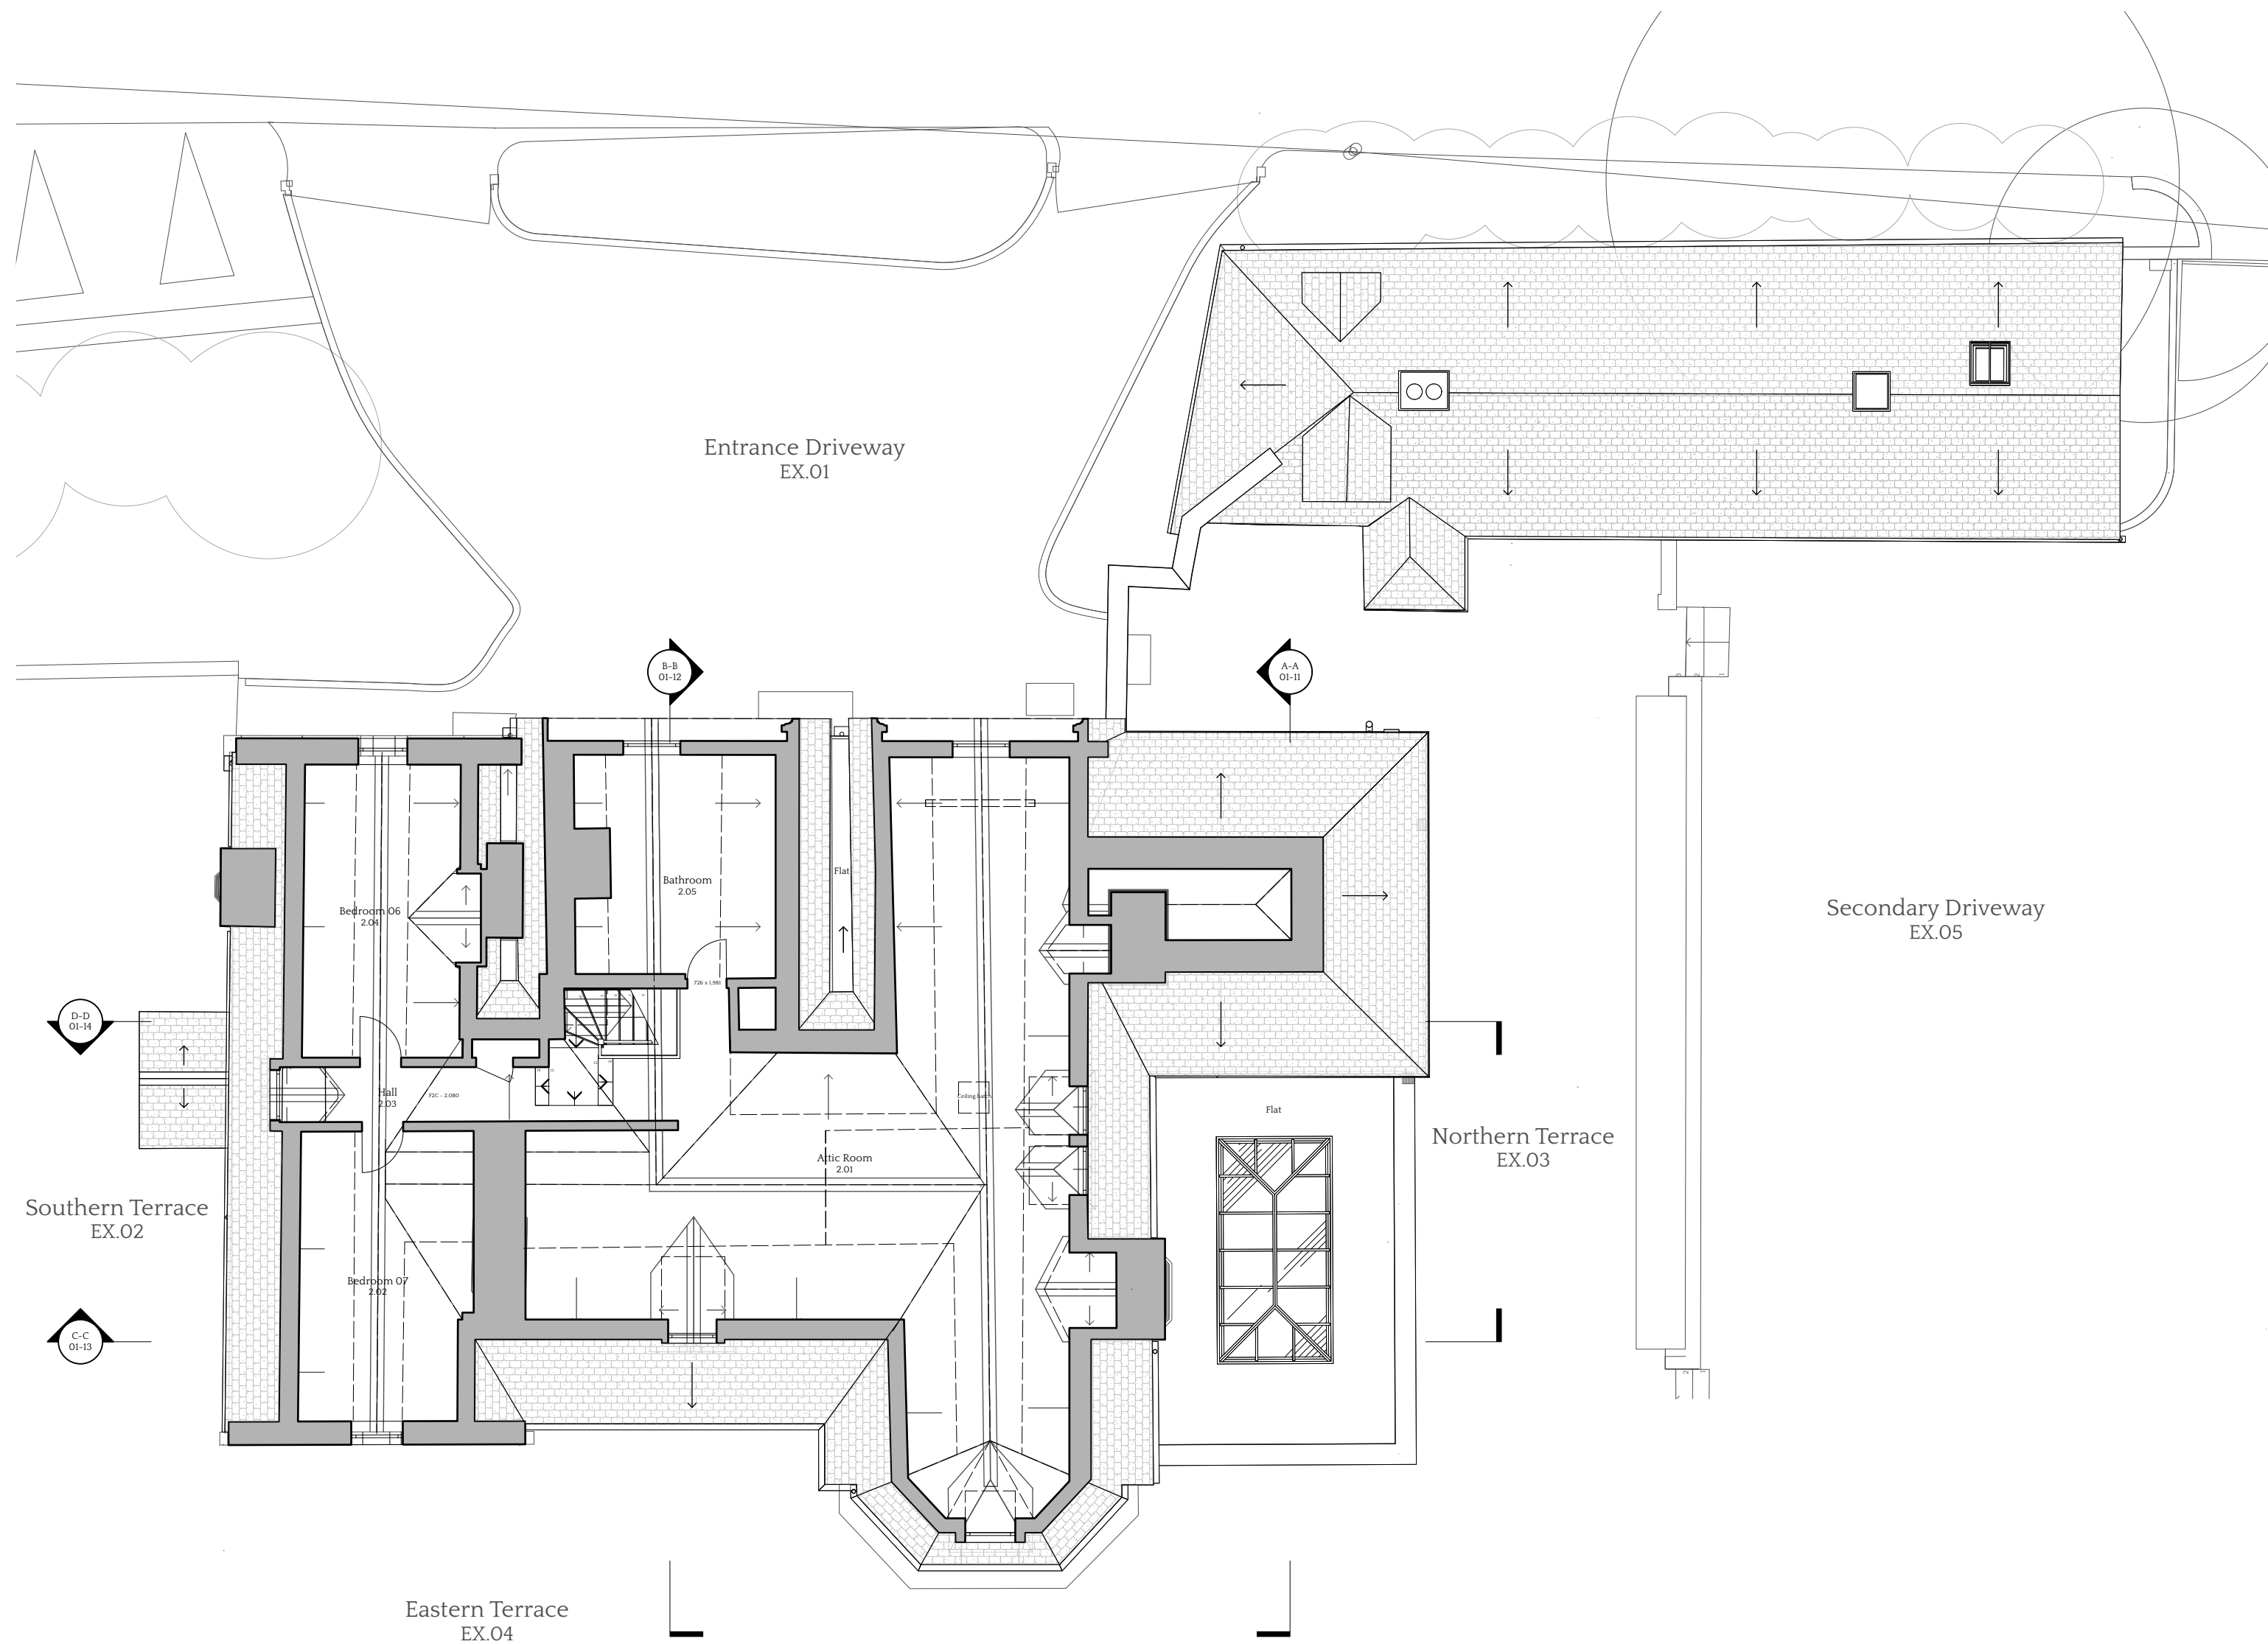

PROJECT LONDON

W [WWW.PROJECTLONDON.CO.UK](http://WWW.PROJECTLONDON.CO.UK)  
E [INFO@PROJECTLONDON.CO.UK](mailto:INFO@PROJECTLONDON.CO.UK) P 020 3488 6982

|                     |   |
|---------------------|---|
| STATUS              | Dimensions stated are in millimetres unless specifically noted otherwise.<br>Do not rely upon sizes scaled directly from printed drawings.<br>Contractor to ensure full size colour printed copies of this drawing are made available on site and to all relevant subcontractors as required.                                 |
| ORIGINAL SHEET SIZE | Drawing prepared solely for the use of the client and is not to be used by any third party without permission.<br>Where any drawing is to be read in conjunction with another, including specialists, the two drawings shall be cross-checked and any discrepancies reported to the architect before the work is put in hand. |
| ISO A2              |   |

PROJECT ADDRESS  
**Project Old Rectory**  
Old Rectory, Luddesdown Kent, DA13 OXE

DRAWING TITLE  
**Existing Second Floor Plan**

|                |                |          |      |
|----------------|----------------|----------|------|
| SCALE          | DATE CREATED   | DRAWN    | CHKD |
| 1:100          | 31/03/2023     | WT       | KM   |
| PROJECT NUMBER | DRAWING NUMBER | REVISION |      |
| 2301-01        | 01-05          | 1        |      |

1 Existing Second Floor Plan  
Scale: 1:100