



REV.	DATE	DRN.	CKD.	NOTES
P01	22/05/2026	DJ	DJ	Planning Issue

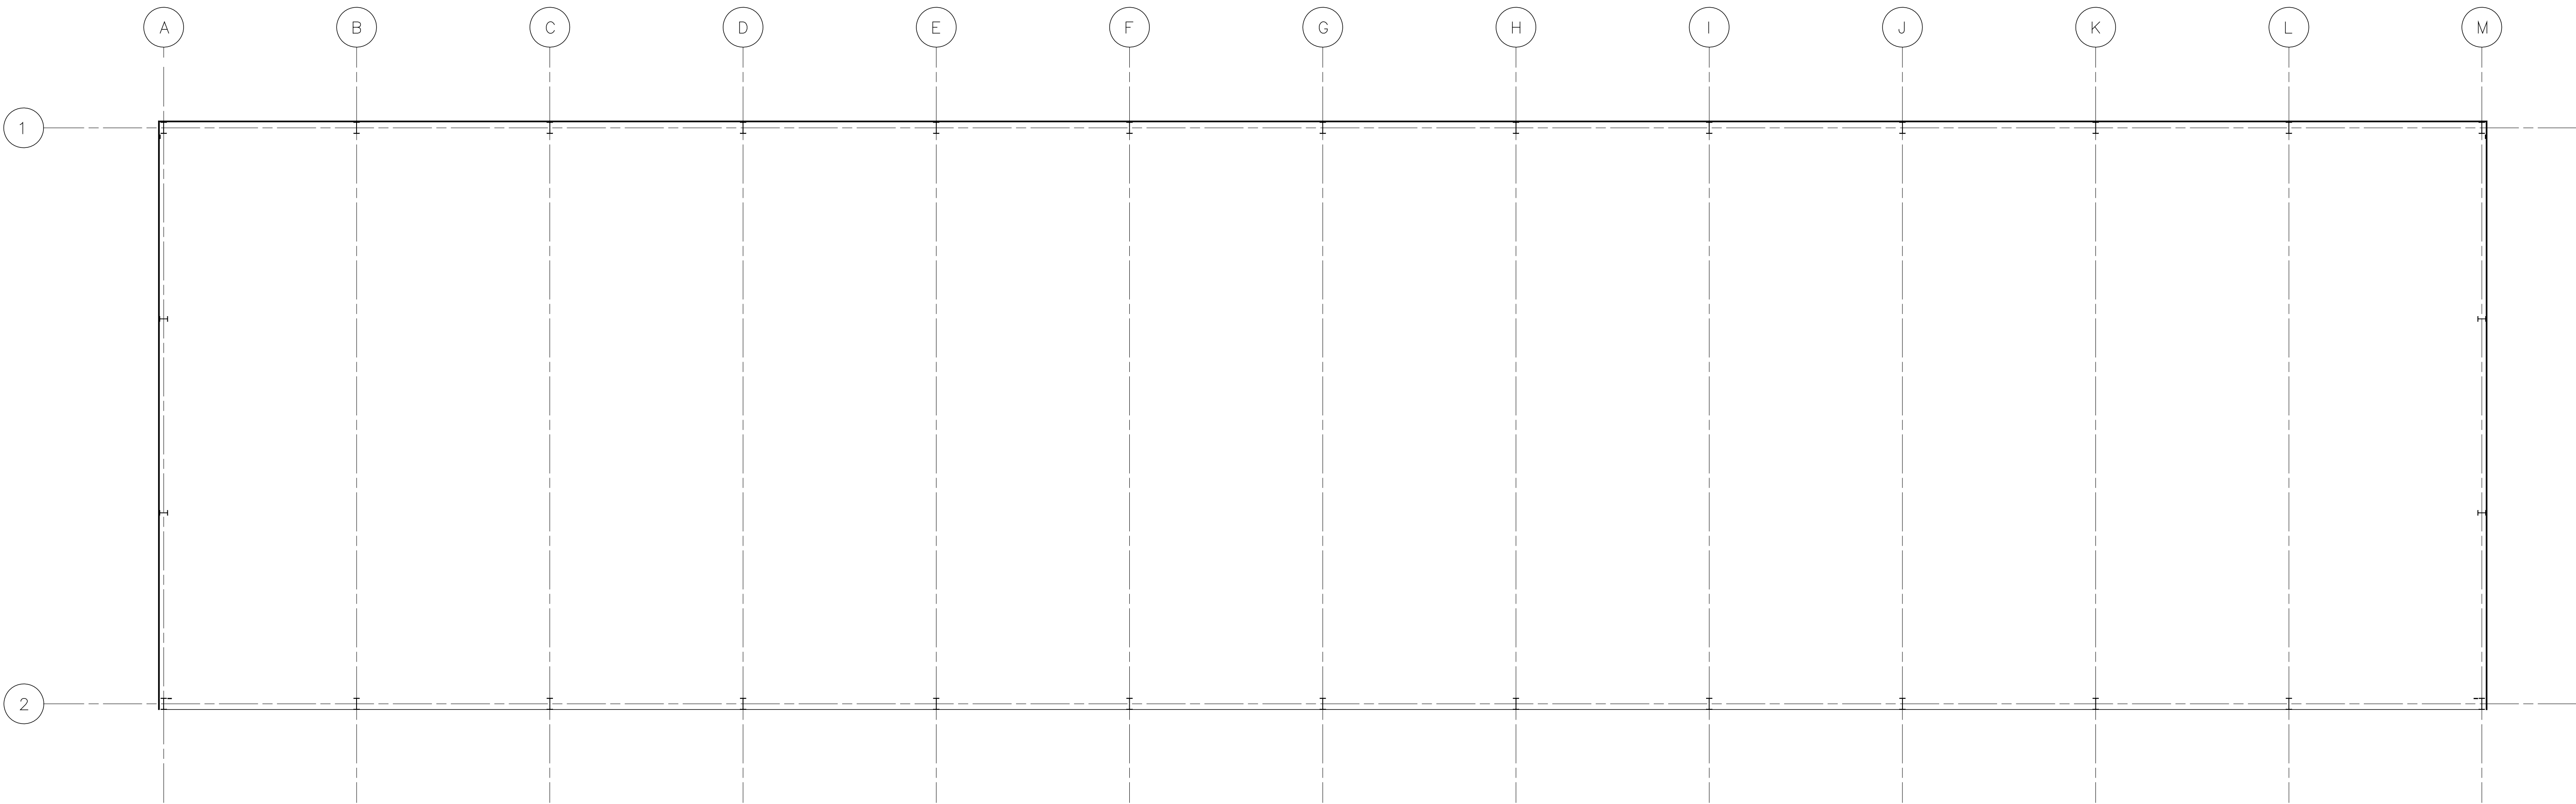

EXISTING GROUND FLOOR PLAN

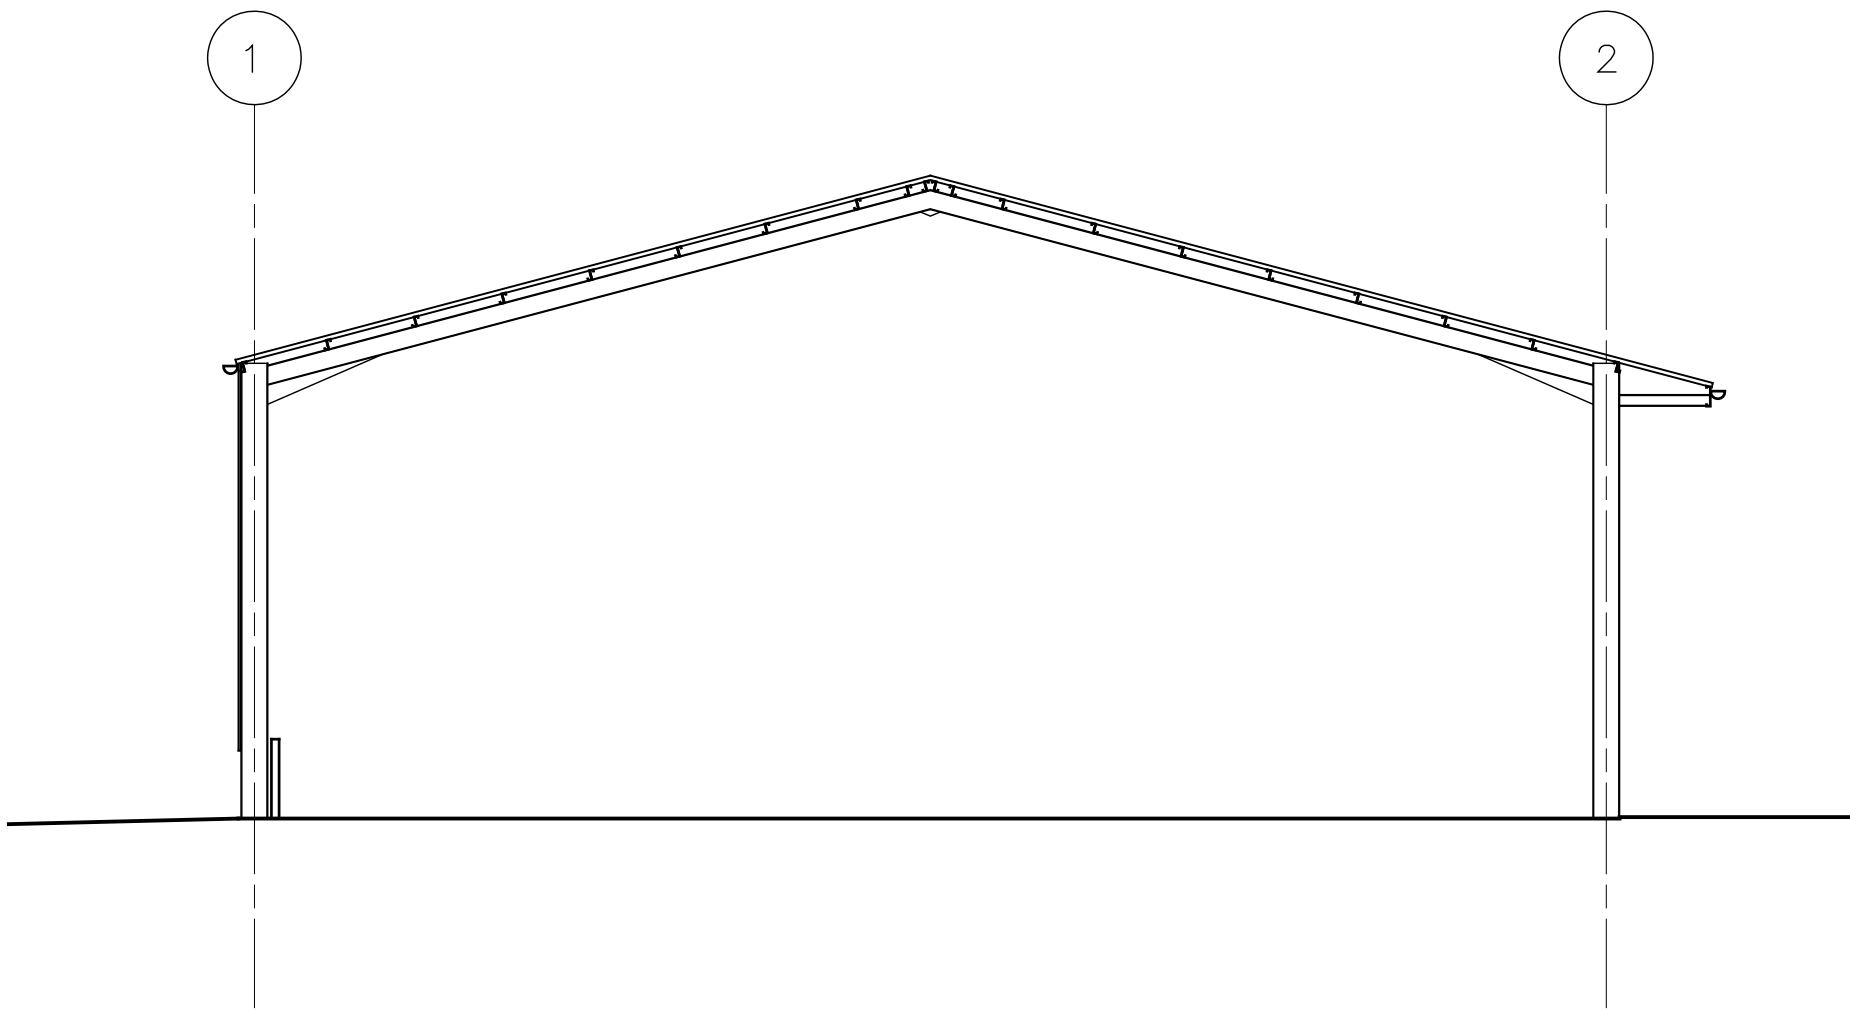

EXISTING CROSS SECTION



www.lee-evans.co.uk | office@lee-evans.co.uk | 01227 784444

PROJECT
New Industrial Units, Shorne, Gavesend

CLIENT
Hobbs Parker

DATE
22/05/2026

DRAWING TITLE
Existing Floor Plans & Elevations

DRN + CKD
DJ DJ

ISSUE STATUS
PLANNING

SCALE
1:100 @ A1

DRAWING NUMBER
9446-A-L-(01)-0003

REVISION
P01