


NOTES

- THIS DRAWING IS COPYRIGHT AND SHOULD NOT BE REPRODUCED WITHOUT THE WRITTEN APPROVAL
- NO DIMENSIONS TO BE SCALED
- ALL DIMENSIONS TO BE CHECKED ON SITE AND ANY DISCREPANCIES BROUGHT TO THE ATTENTION OF THE SUPERVISING OFFICER.
- THIS DRAWING IS TO BE READ IN CONJUNCTION WITH ALL OTHER RELEVANT ARCHITECTS, SERVICE ENGINEERS AND STRUCTURAL/CIVIL ENGINEERS DRAWINGS AND SPECIFICATIONS.

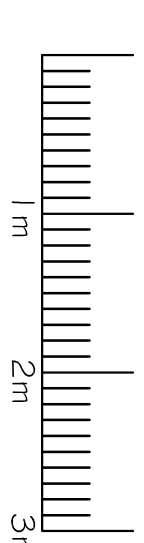

SCALE BAR 1:50

DRAWING TITLE			
REV.	REV'D BY	CHK'D BY	DATE
DESCRIPTION			

EXISTING & PROPOSED
GROUND FLOOR PLANS

CLIENT

MR & MRS BELMORE

PROJECT

PROPOSED REAR EXTENSION
LITTLEMEAD
WHITEHILL ROAD
MEOPHAM KENT DA1 3 ONT

SALLY WOOLNOUGH
DESIGN

BETSHAM HOUSE
WESTWOOD ROAD
BETSHAM SOUTHFLEET
KENT DA1 3 9LZ

01474 391008
07963739461
sallywoolnough1@gmail.com

DRAWING No.

P1

SCALE

1:50@A1

DATE


FEB 22

DRAWN BY

REVISION


CHECKED BY

EXISTING GROUND FLOOR PLAN

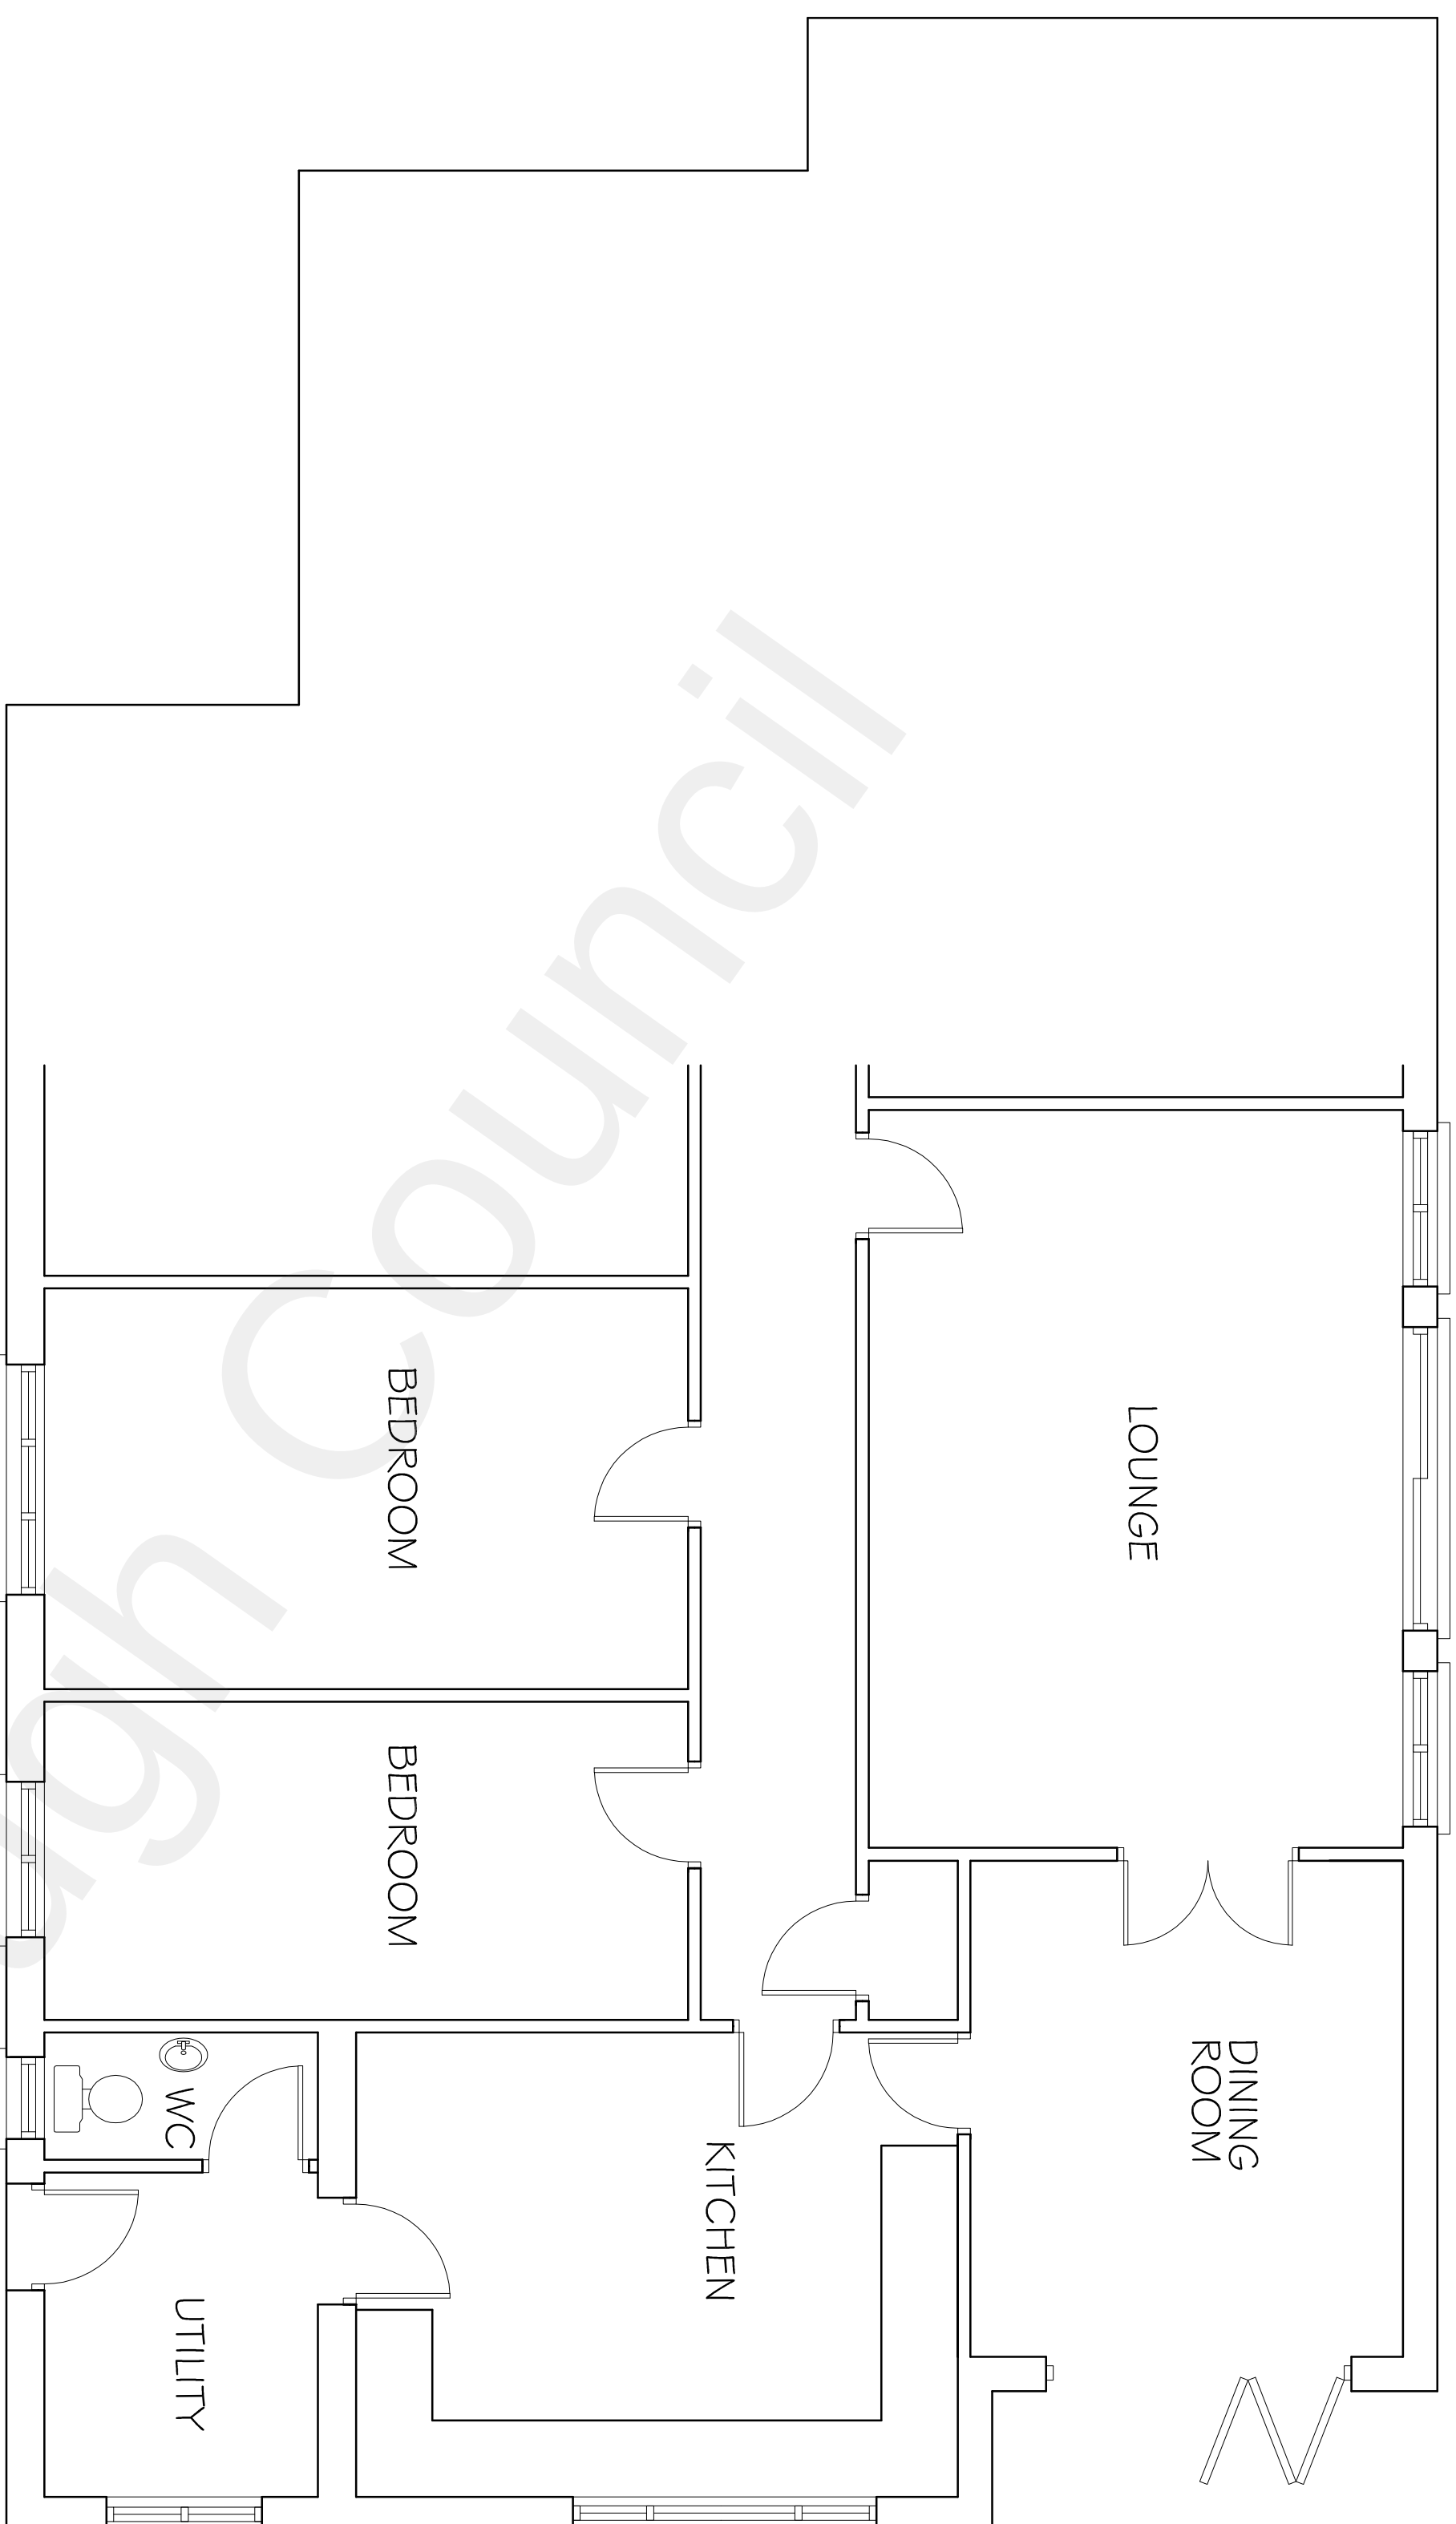

PARTIAL REAR GARDEN

PROPOSED GROUND FLOOR PLAN

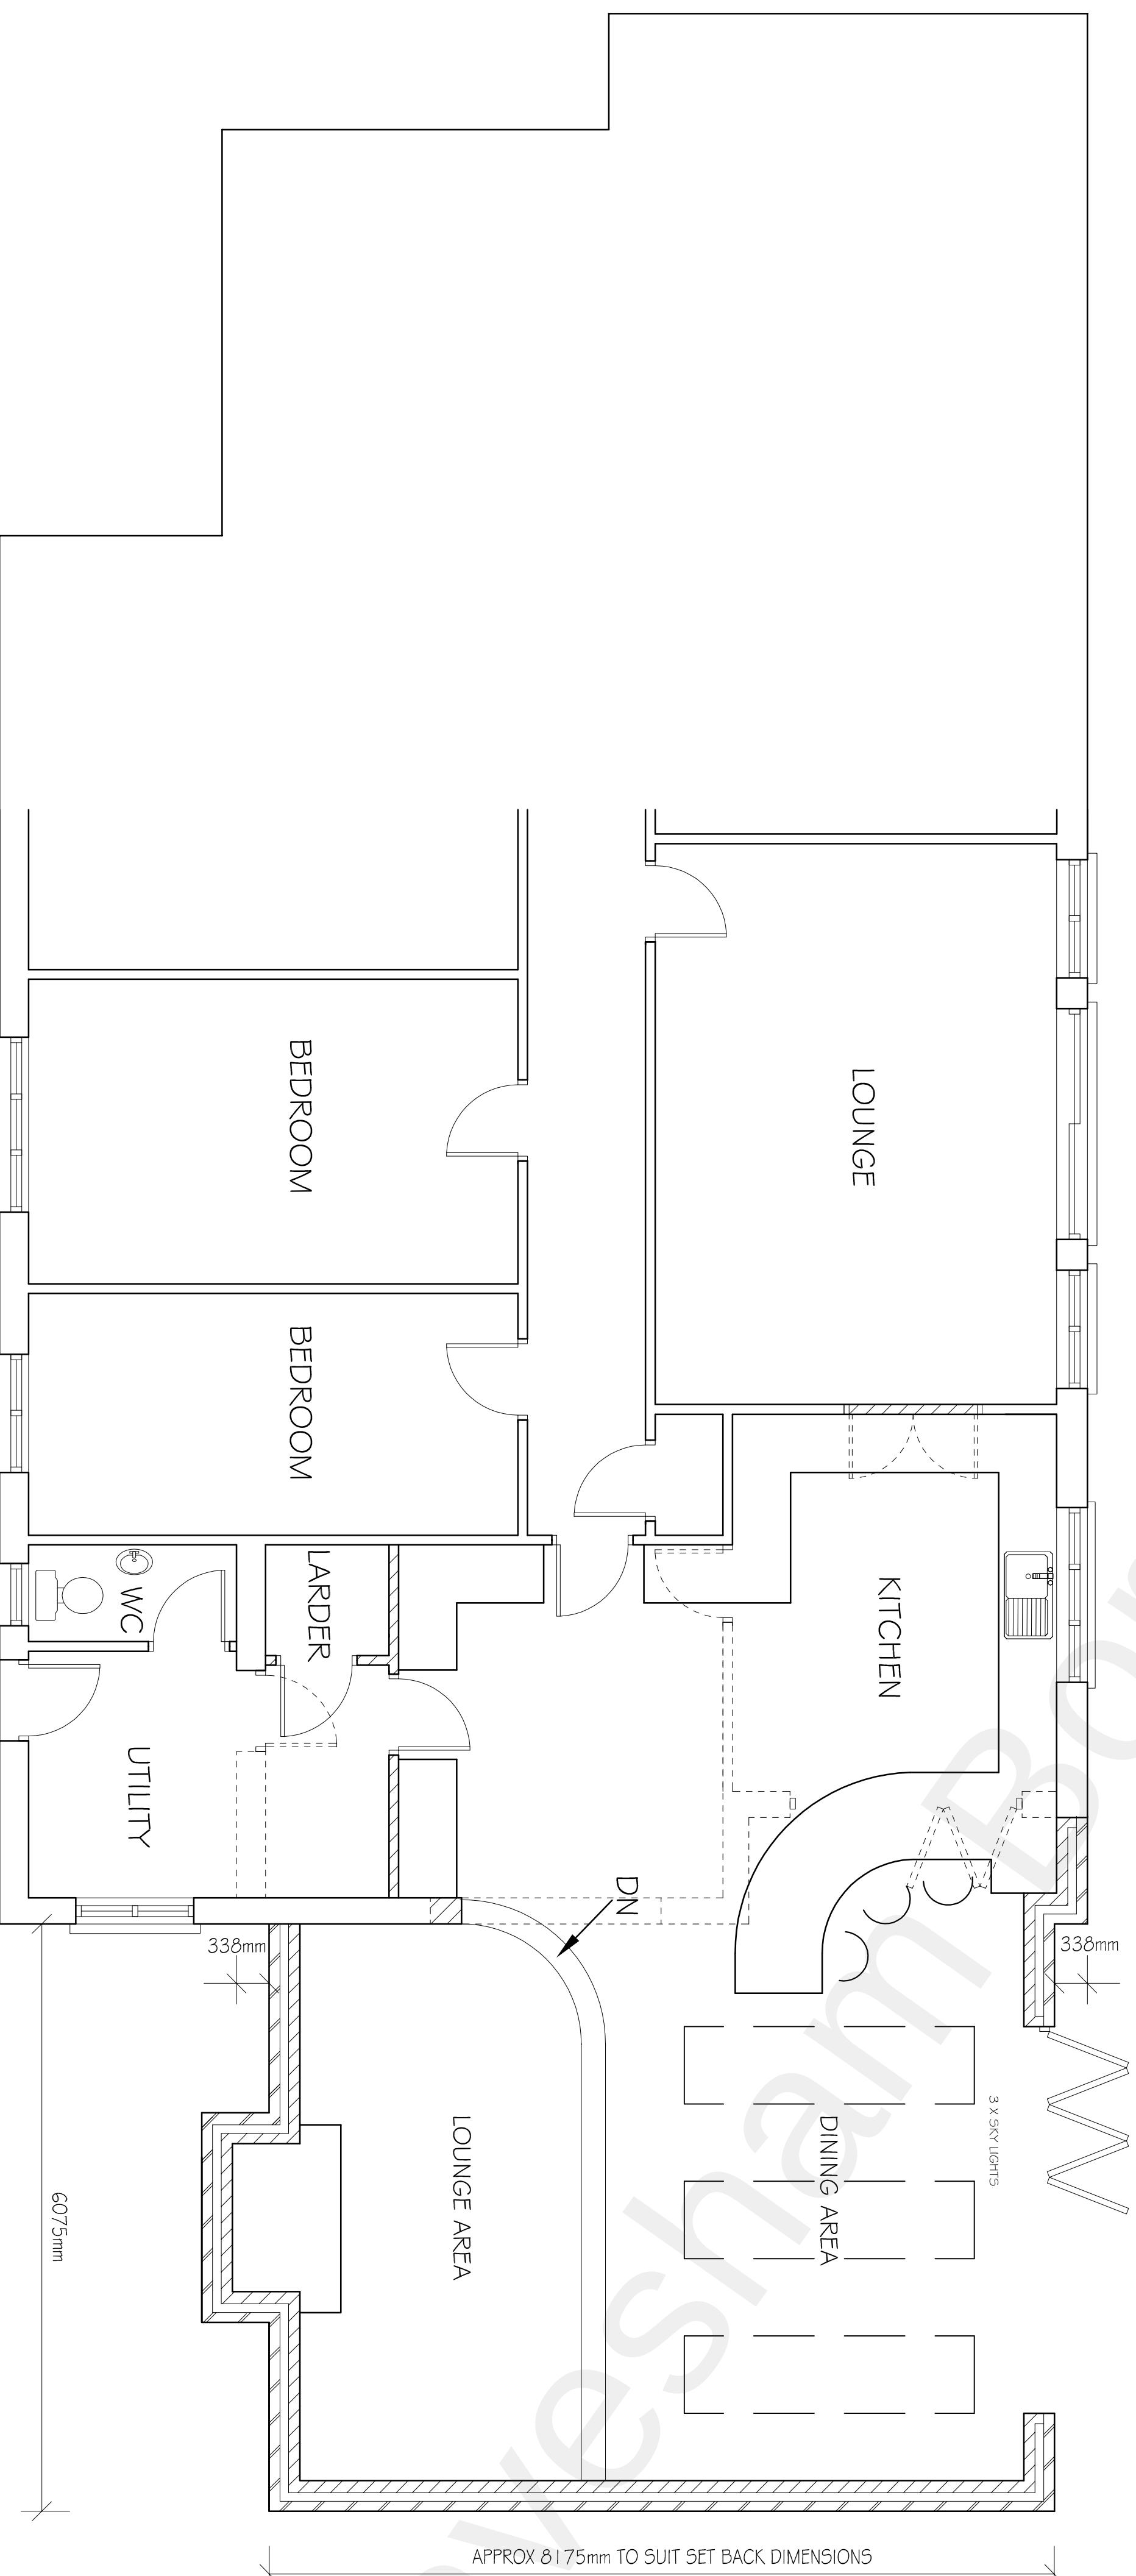

BOUNDARY

BOUNDARY