



NOTES


- THIS DRAWING IS COPYRIGHT AND SHOULD NOT BE REPRODUCED WITHOUT THE WRITTEN APPROVAL
- NO DIMENSIONS TO BE SCALED
- ALL DIMENSIONS TO BE CHECKED ON SITE AND ANY DISCREPANCIES BROUGHT TO THE ATTENTION OF THE SUPERVISING OFFICER.
- THIS DRAWING IS TO BE READ IN CONJUNCTION WITH ALL OTHER RELEVANT ARCHITECTS, SERVICE ENGINEERS AND STRUCTURAL/CIVIL ENGINEERS DRAWINGS AND SPECIFICATIONS.

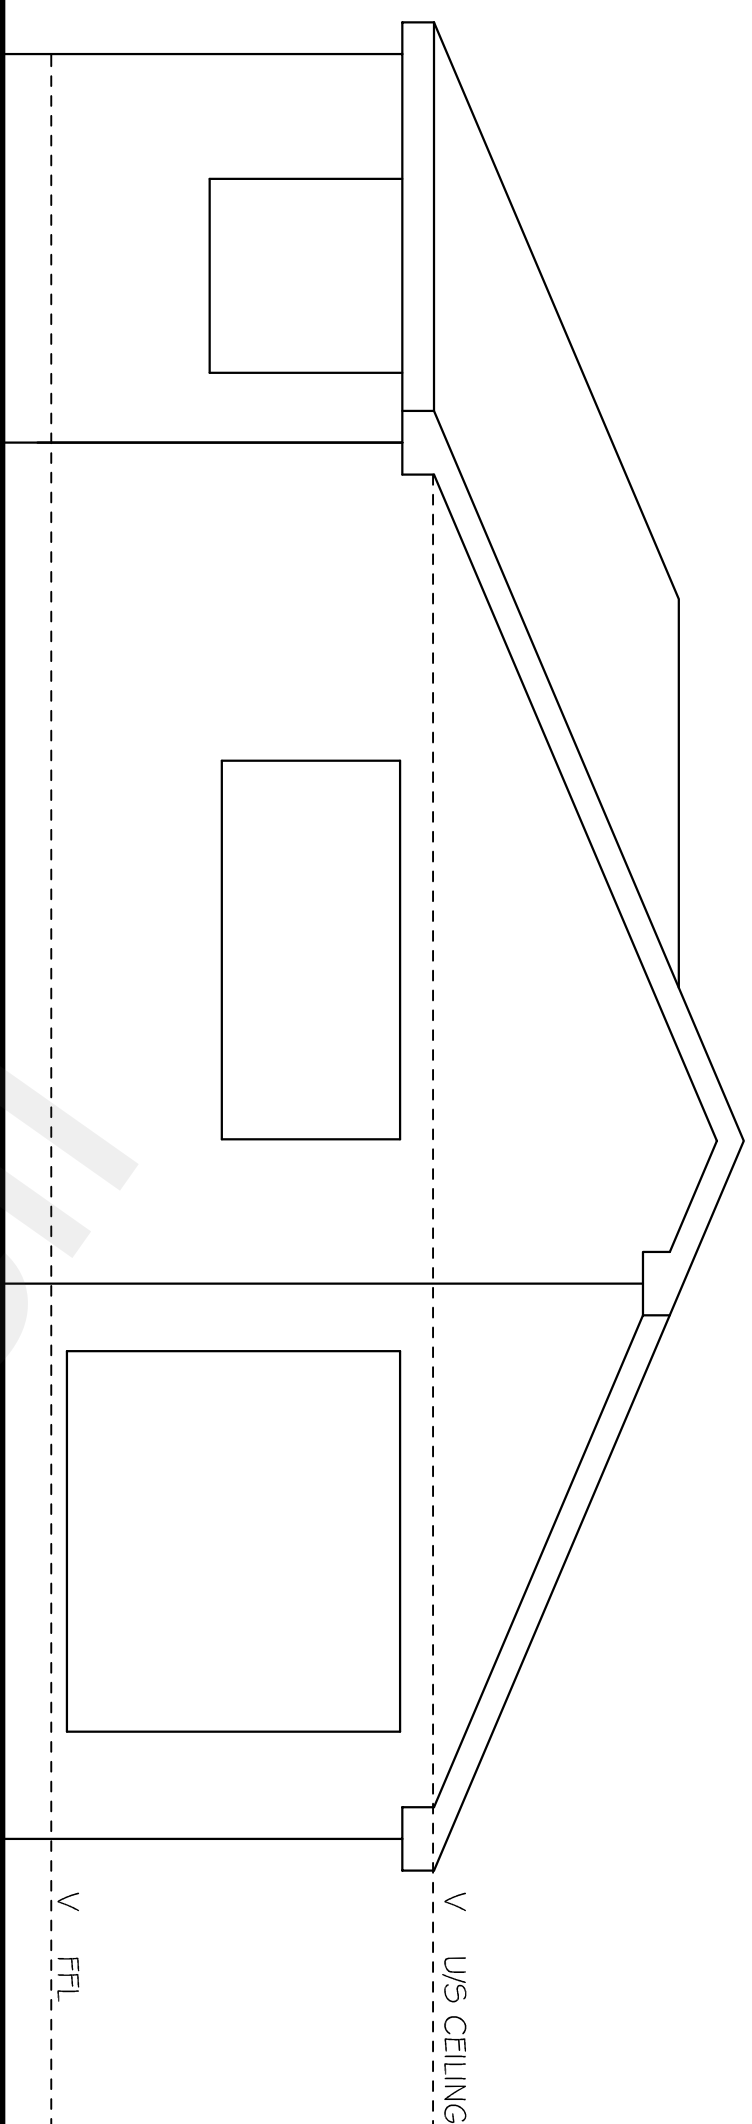


EXISTING REAR WEST ELEVATION

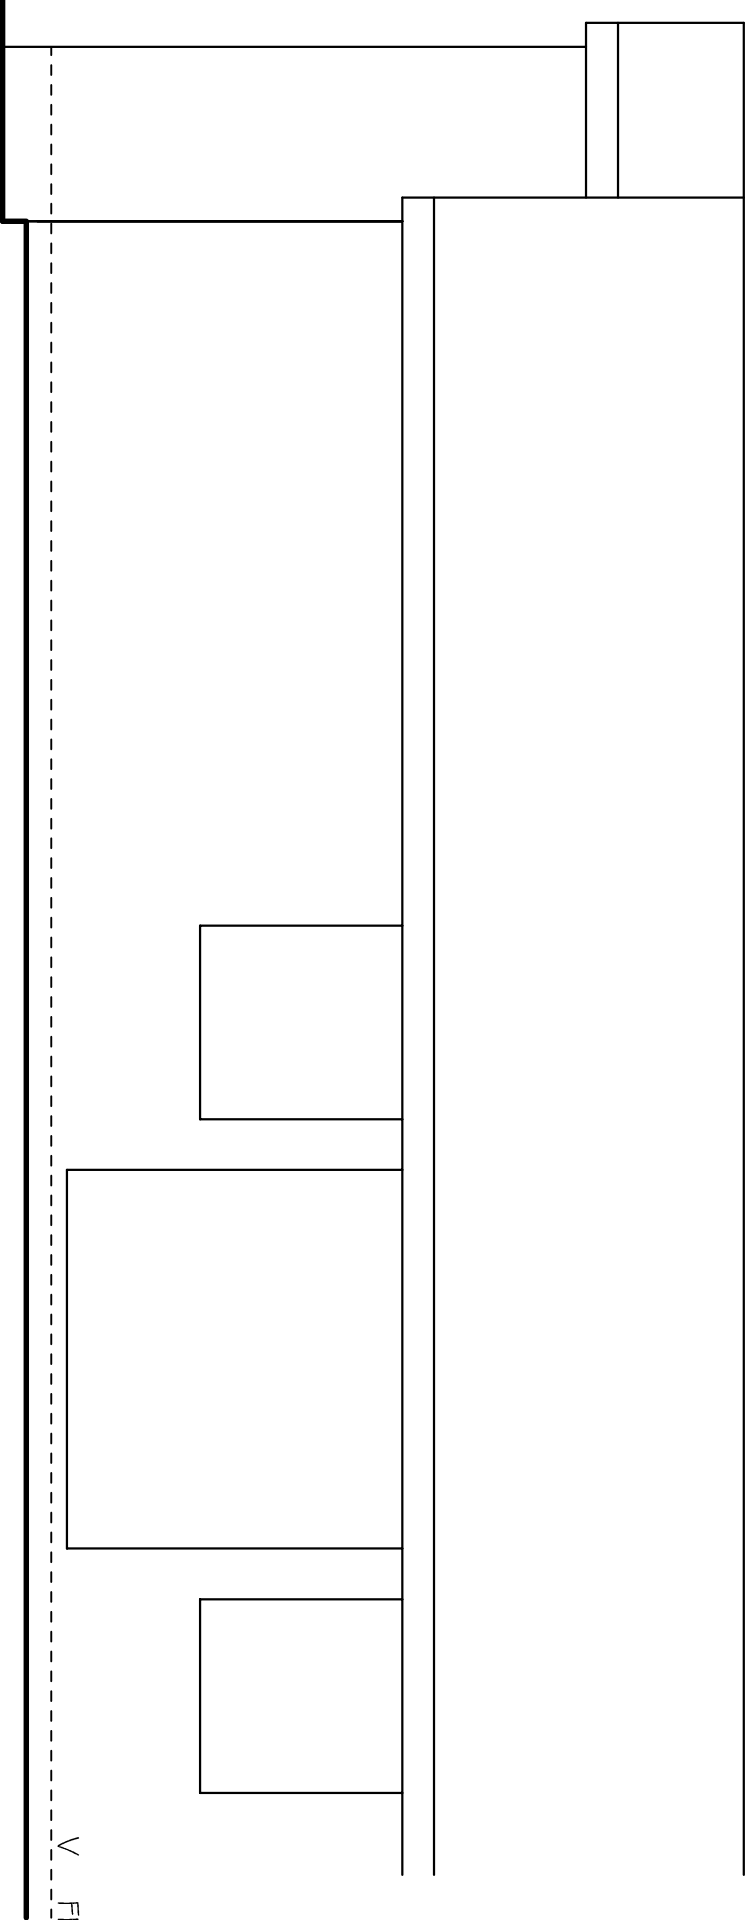


EXISTING SIDE SOUTH ELEVATION

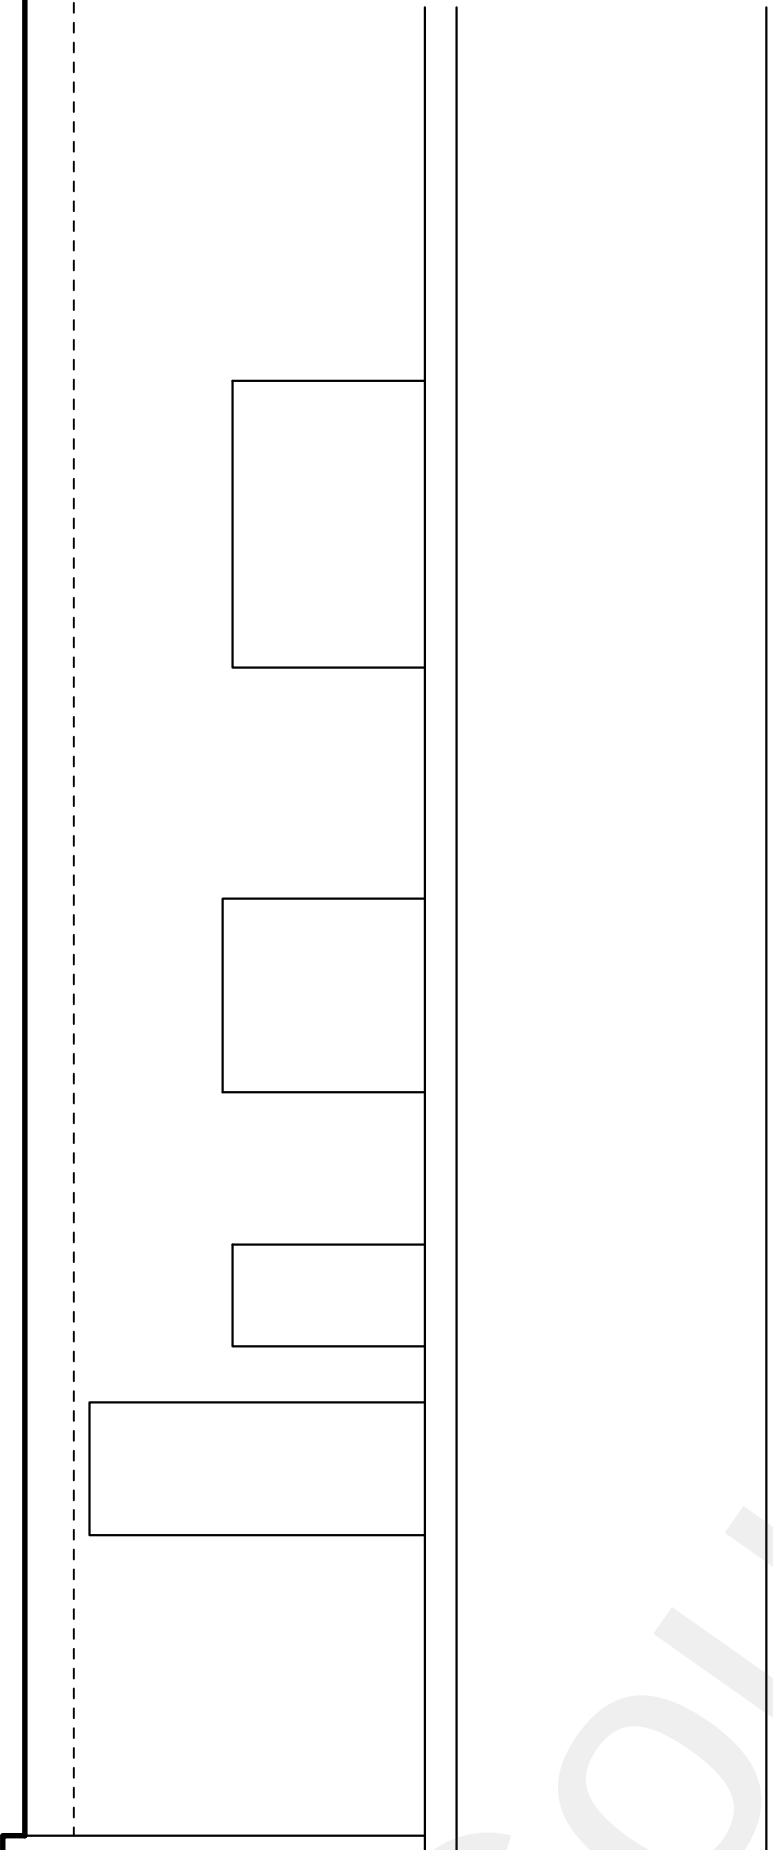


EXISTING SIDE NORTH ELEVATION

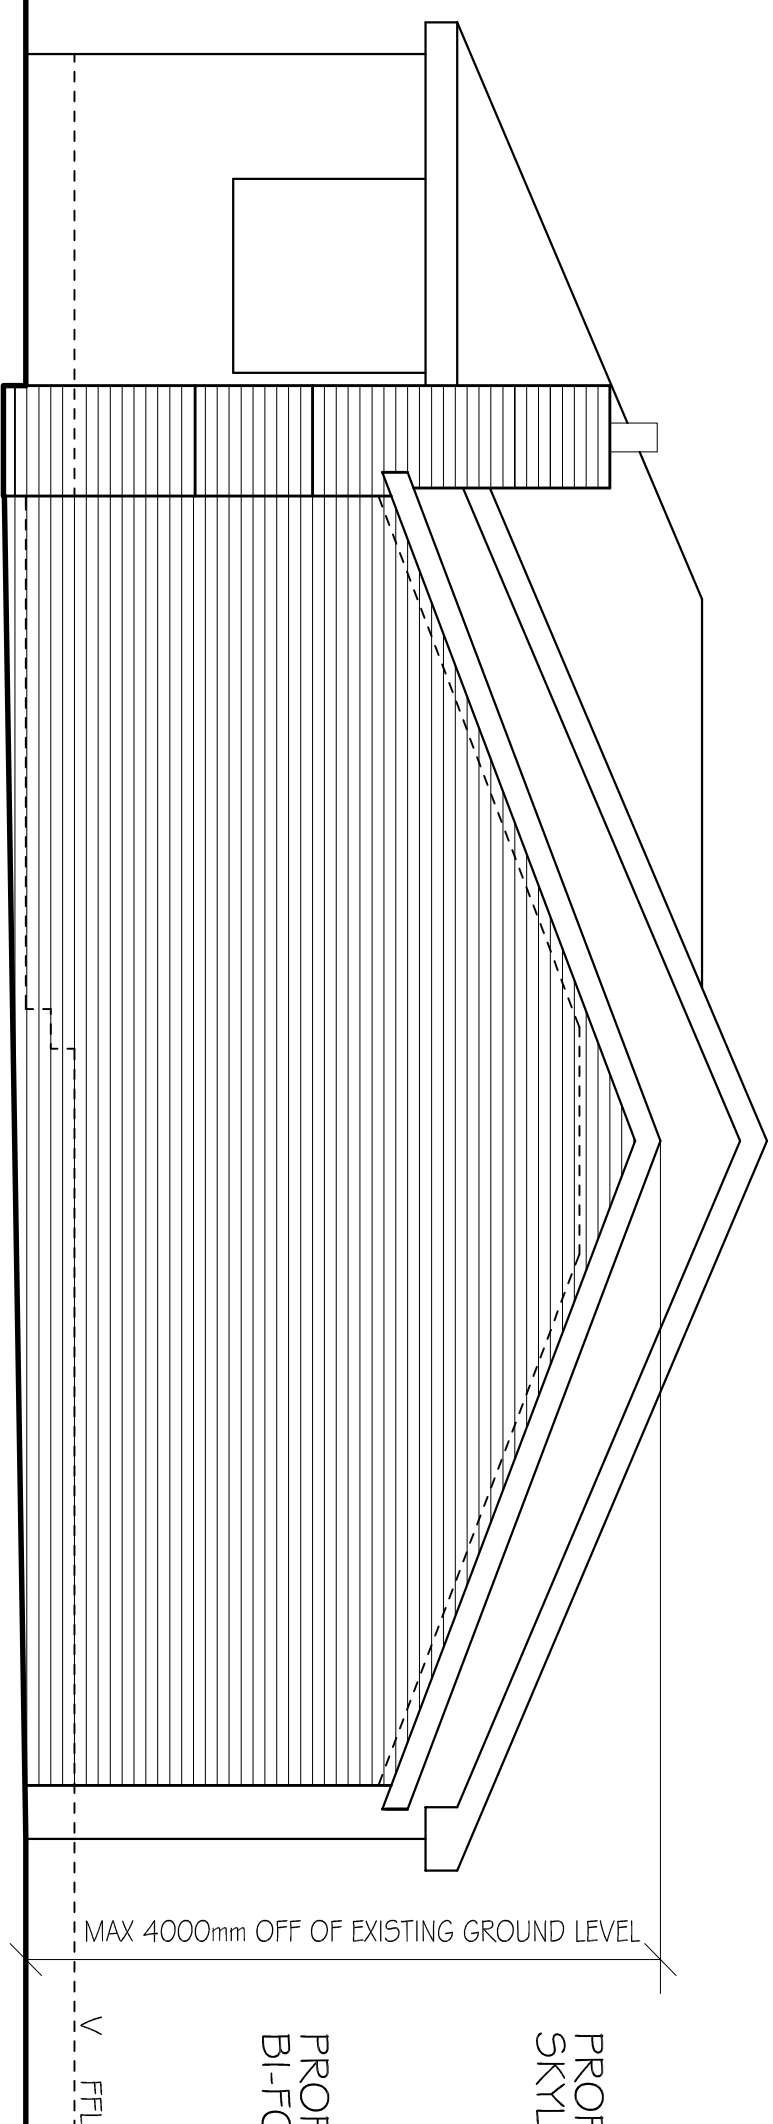

PROPOSED REAR WEST ELEVATION

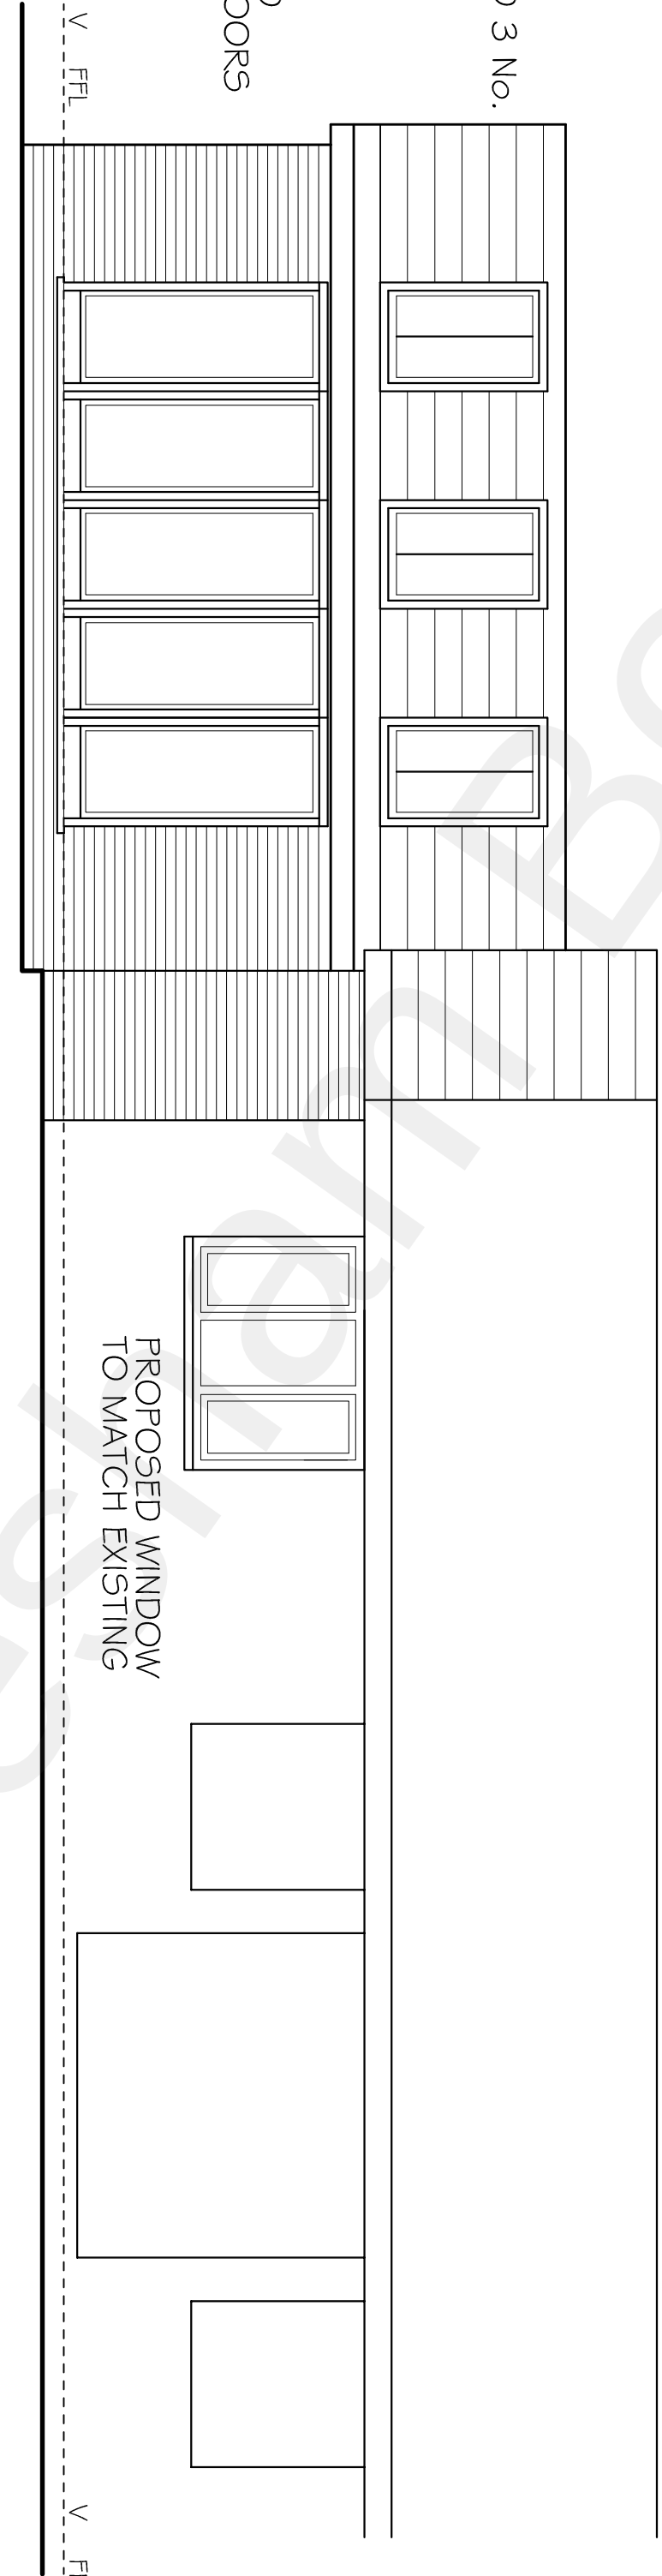


PROPOSED SIDE SOUTH ELEVATION

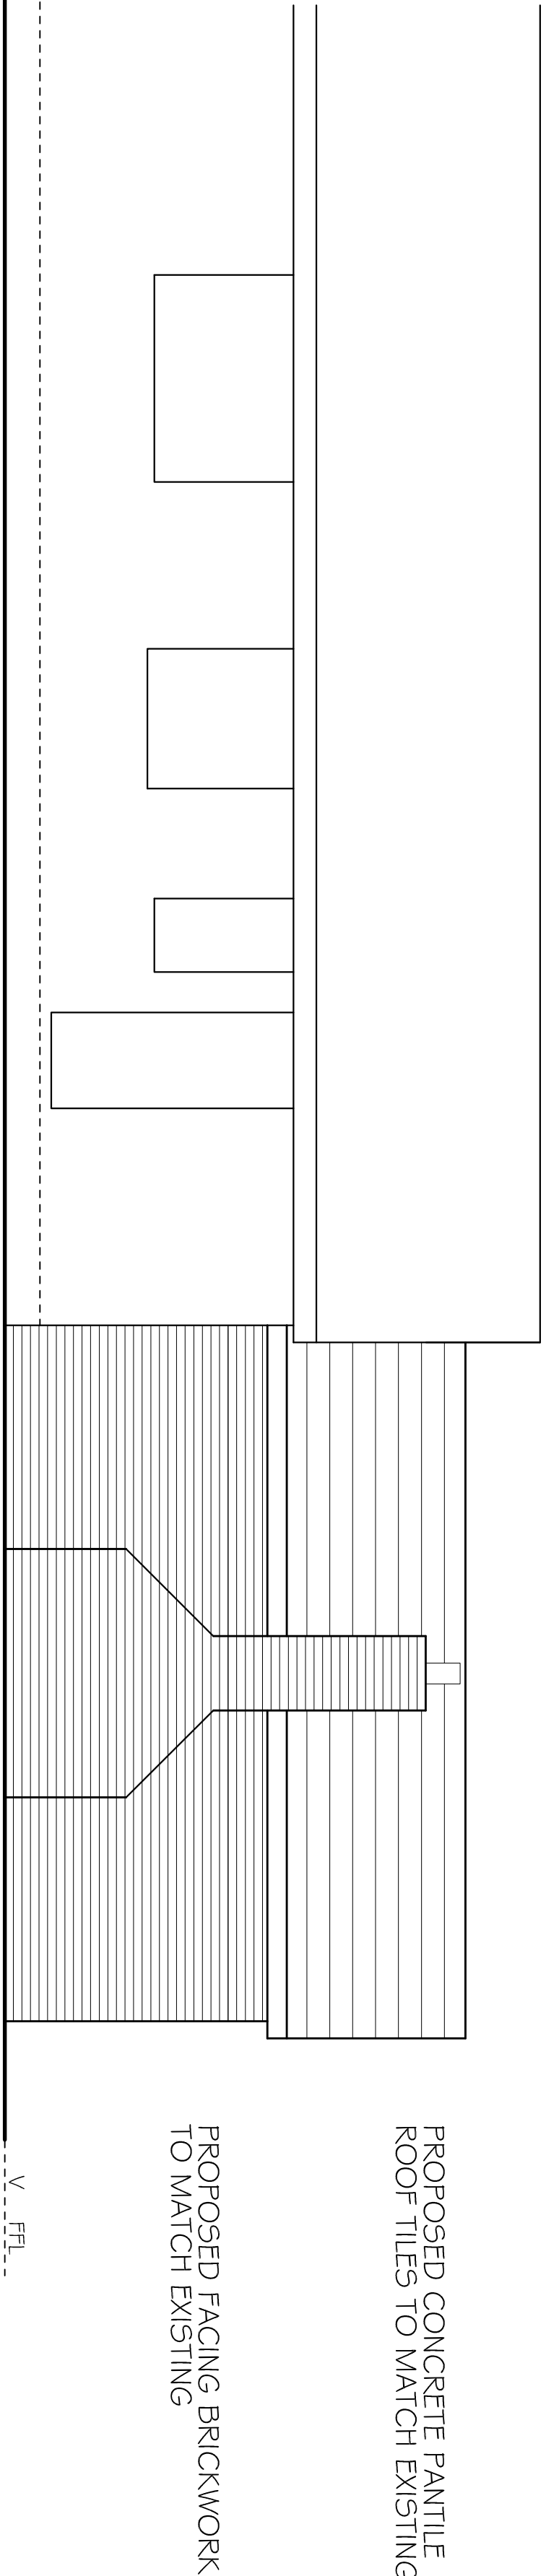

PROPOSED SIDE NORTH ELEVATION

INFILL ROOF SECTION

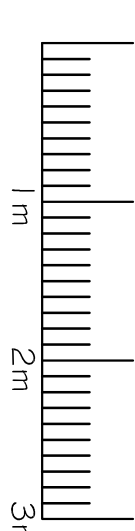

SCALE BAR 1:50

REV.	BY	CHKD'	DATE	DESCRIPTION
A	SW		12.3.22	MAX ROOF HEIGHT ADDED

DRAWING TITLE
EXISTING & PROPOSED
ELEVATIONS

CLIENT
MR & MRS BELMORE

PROJECT
PROPOSED REAR EXTENSION
LITTLEMEAD
WHITEHILL ROAD
MEOPHAM KENT DA1 3 ONT

SALLY WOOLNOUGH
DESIGN

BETSHAM HOUSE
WESTWOOD ROAD
BETSHAM SOUTHFLEET
KENT DA1 3 9LZ

01474 391008
07963739401
sallywoolnough01@gmail.com

DRAWING No.	REVISION
P2	A
SCALE	CHECKED BY
1:50@A1	DATE
FEB 22	DRAWN BY