




DO NOT SCALE  
These drawings and designs are the  
copyright of  
SEVENCROFT LTD.



Rear Elevation facing Garden Area

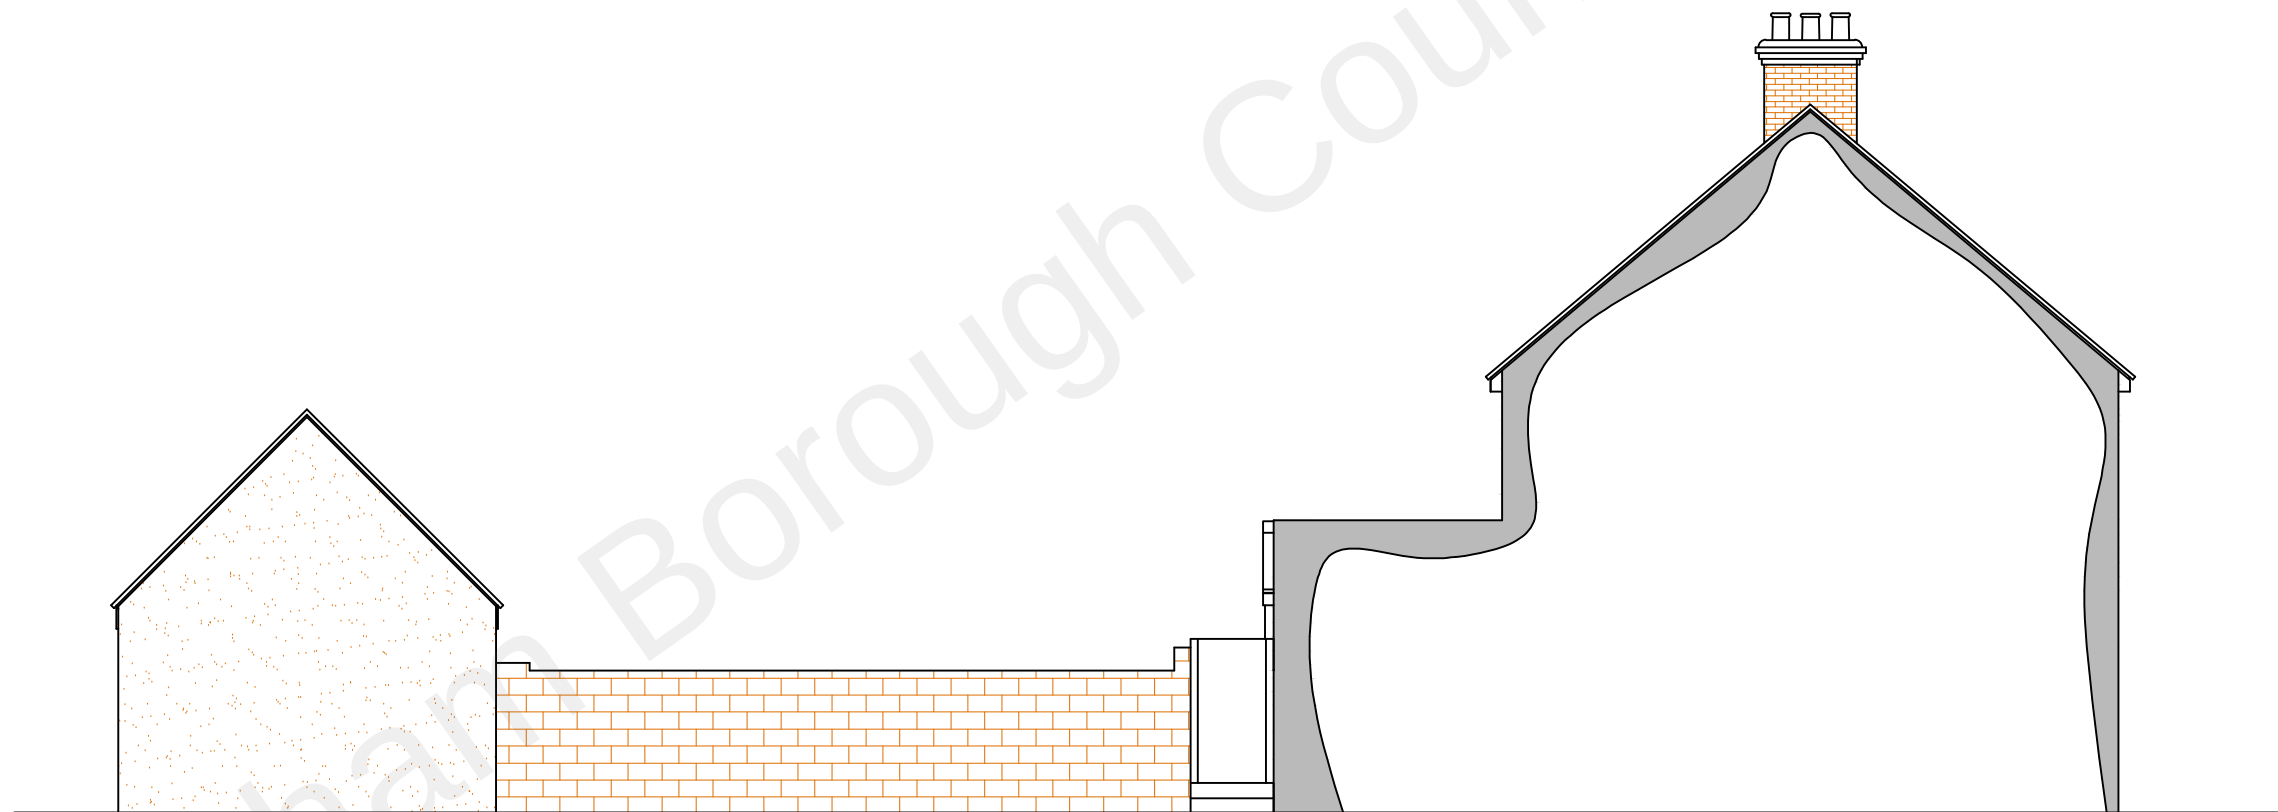

Sectional Side Elevation facing 125 Singlewell Road

Existing Elevations Sheet 2 of 2 - Scale 1:100

Proposed Part Single Storey Rear Extension to form a One Bedroom One person flat & Part Two Storey Extension & Alterations to Existing Flat Arrangement to provide two bedroom three person flat & Retention of Existing shop at 123 Singlewell Road, Gravesend, Kent DA11 7QA

Date July 2021

Drawing No.2021/47/05@A3

CORPORATE ARCHITECTURE  
& DESIGN GROUP



SEVENCROFT LTD.

277 Canterbury Road, Kennington  
Ashford, Kent TN24 9QW  
Tel / Fax : 01233 625553  
e-mail : sevencroft@hotmail.co.uk