


DO NOT SCALE
These drawings and designs are the
copyright of
SEVENCROFT LTD.

Mead Road

Proposed High level window to Living Room

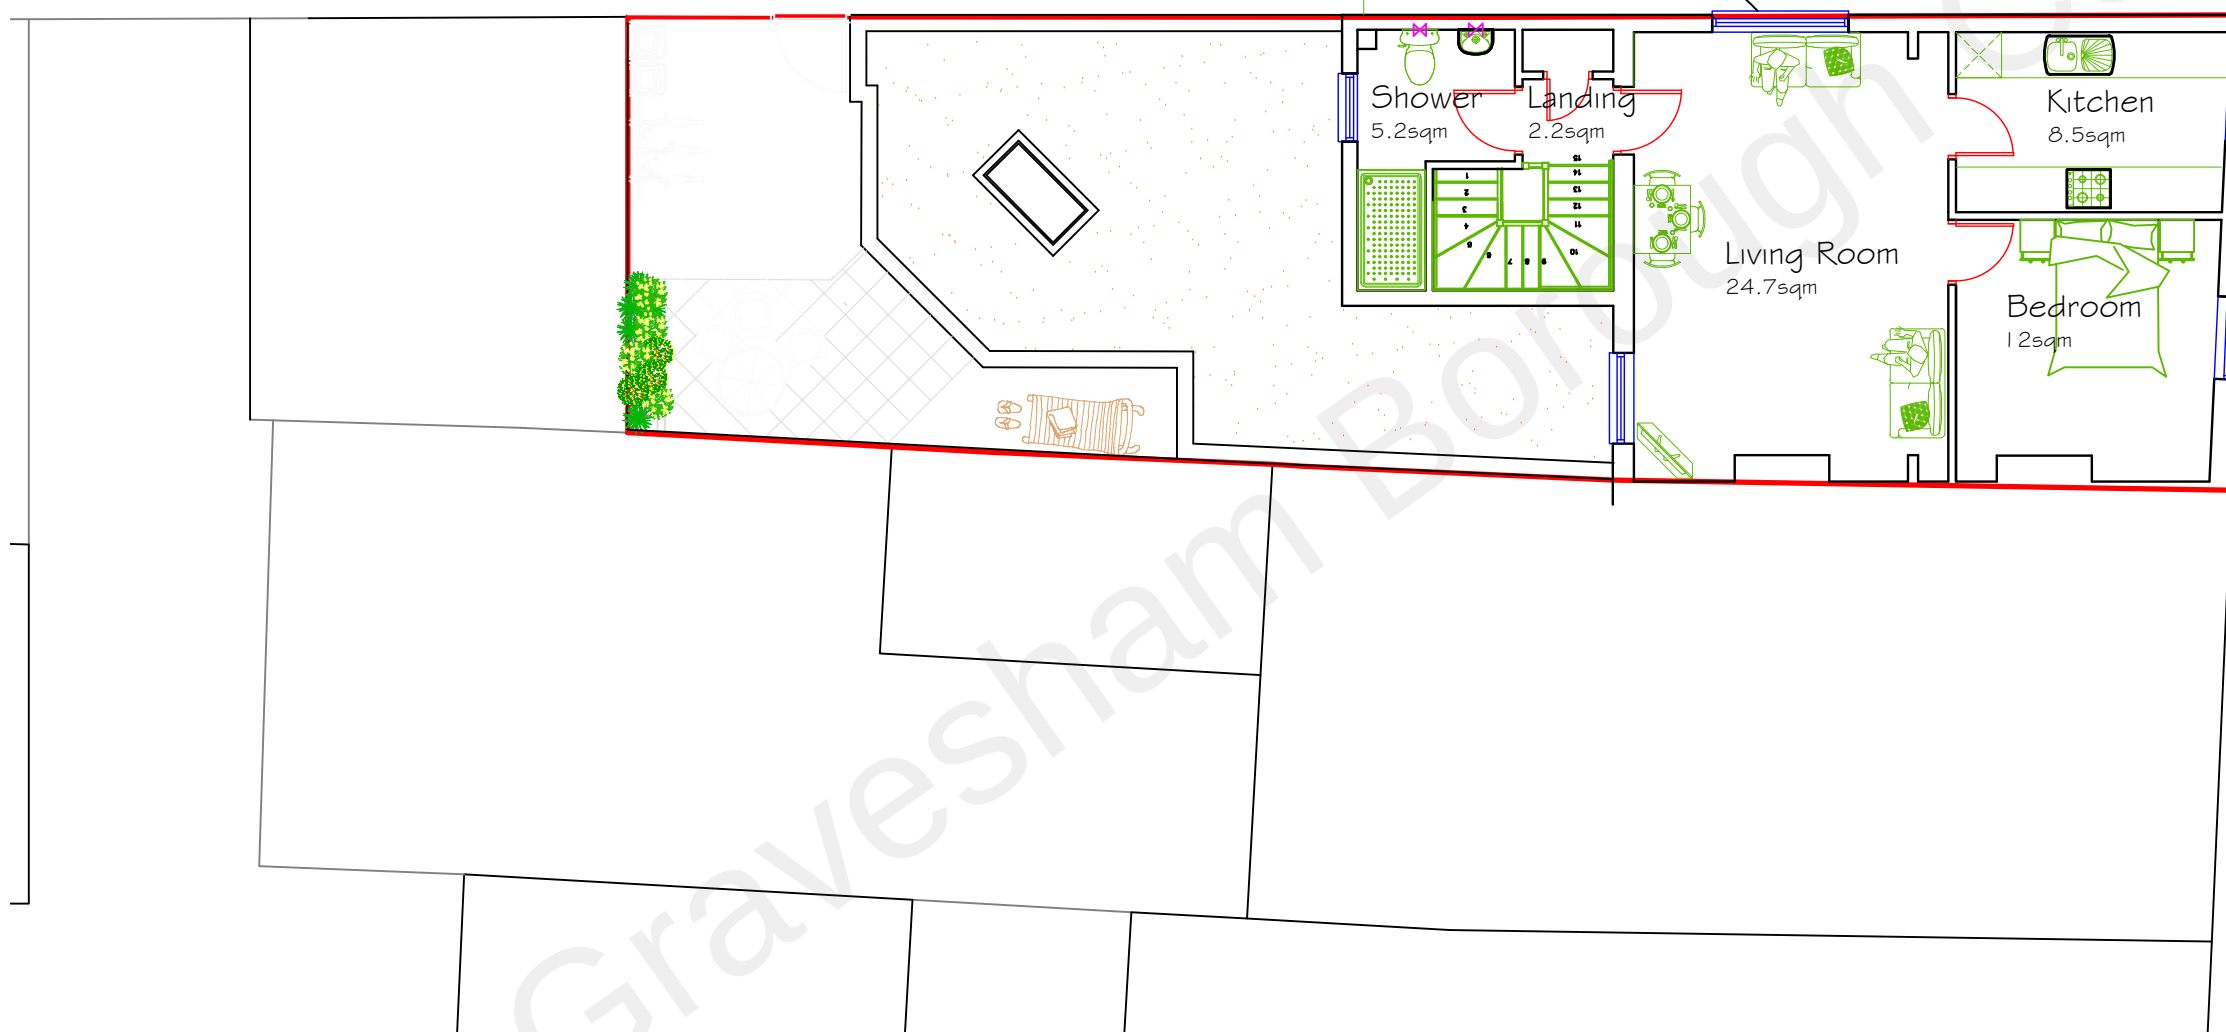

123

Proposed First Floor Plan - Scale 1:100

Proposed Part Single Storey Rear Extension to form a One Bedroom One person flat & Part Two Storey Extension & Alterations to Existing Flat Arrangement to provide One bedroom two person flat & Retention of Existing shop at 123 Singlewell Road, Gravesend, Kent DA11 7QA

Date Jan 2022

Drawing No.2021/47/22@A3

CORPORATE ARCHITECTURE
& DESIGN GROUP



SEVENCROFT LTD.

277 Canterbury Road, Kennington
Ashford, Kent TN24 9QW
Tel / Fax : 01233 625553
e-mail : sevincroft@hotmail.co.uk