


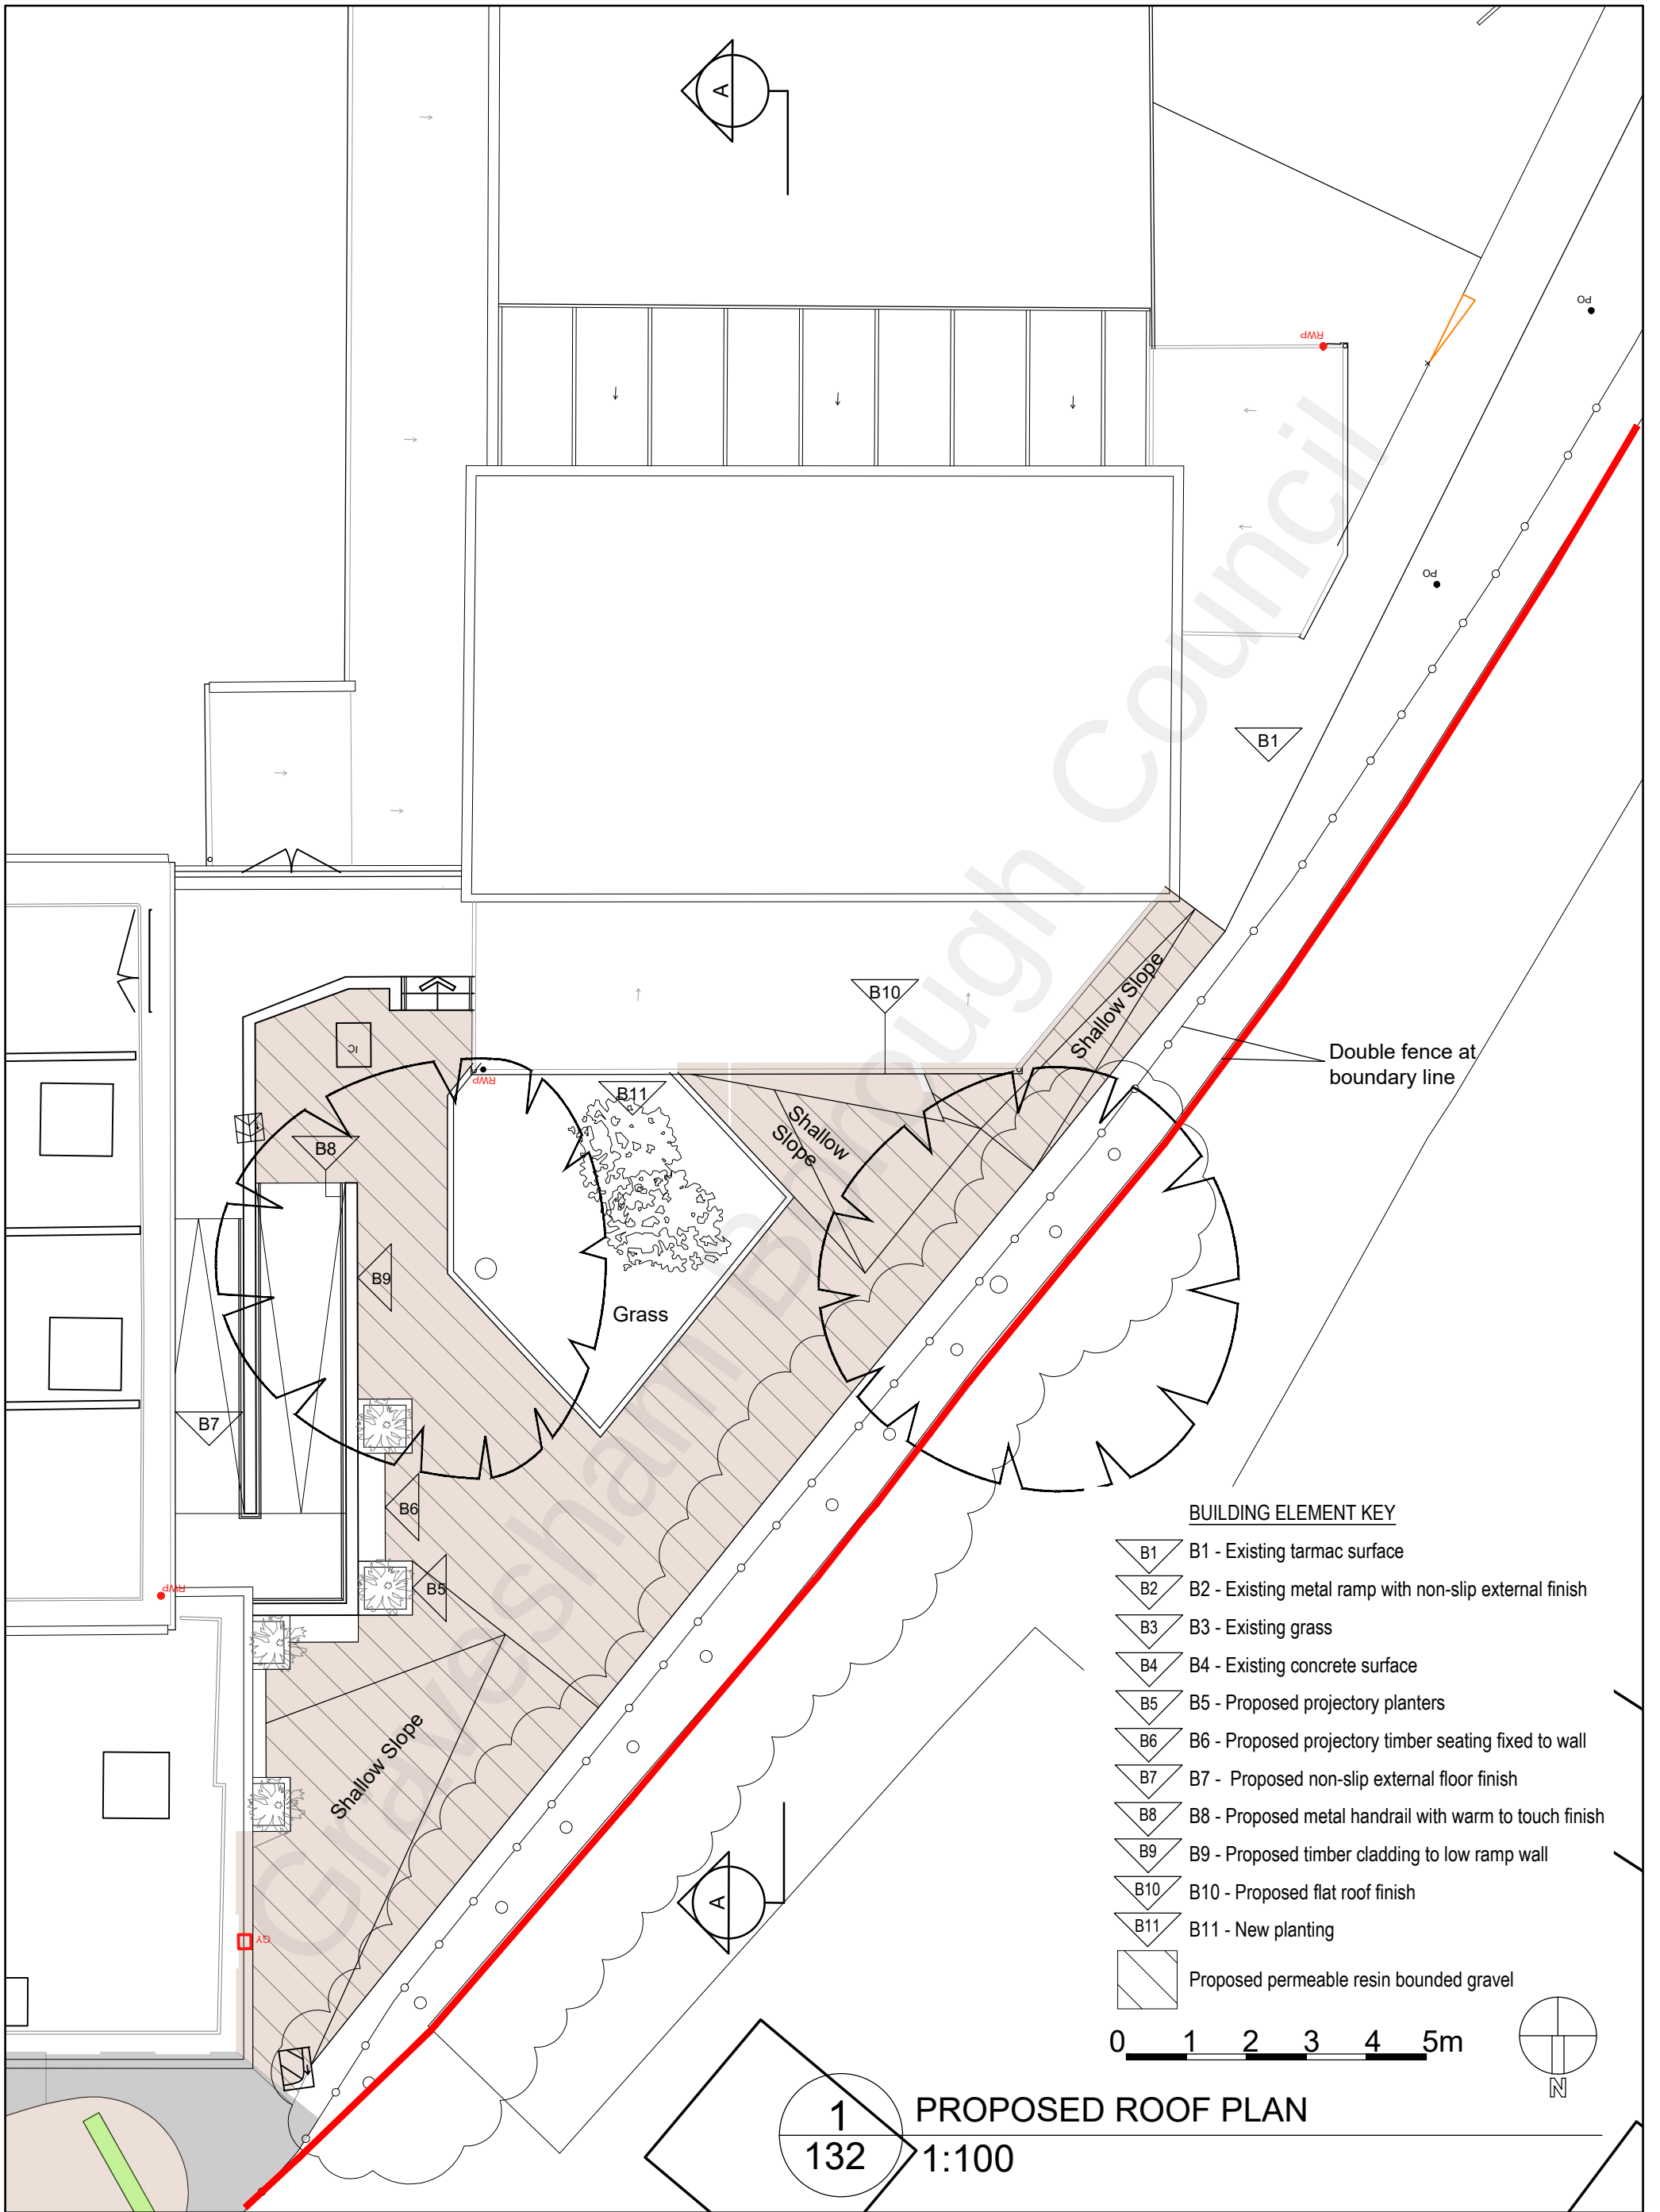

Project  
Westcourt Primary and Nursery School  
Nursery Entrance Reordering & Pedestrian Access Reordering

Client  
The Primary First Trust

Rev. Date By Notes

Copyright belongs to Clay Architecture Ltd. All dimensions are to be verified by the contractor before commencing works.

**clay architecture**  
Great Lines Studios, Marlborough Road, Gillingham, Kent ME7 5HB

T: 01634 573 017  
www.clayarchitecture.com  
E: design@clayarchitects.com

Title  
PROPOSED ROOF PLAN  
Drawing No. 5279/PL/132

Scale 1:100 @ A3 size  
Date 14/09/2022  
Drawn GEN Authorised KG  
Revision

**clayarchitecture**  
**FOR PLANNING**  
ISSUE DATE: 17/01/23