

1
140

PROPOSED NORTH ELEVATION
1:100

BUILDING ELEMENT KEY

- B1 - Existing tarmac surface

B2 - Existing metal ramp with non-slip external finish

B3 - Existing grass

B4 - Existing concrete surface

B5 - Proposed projectory planters



B6 - Proposed projectory timber seating fixed to wall
- B7- Proposed non-slip external floor finish

B8 - Proposed metal handrail with warm to touch finish

B9 - Proposed timber cladding to low ramp wall

B10 - Proposed flat roof finish

B11 - New planting

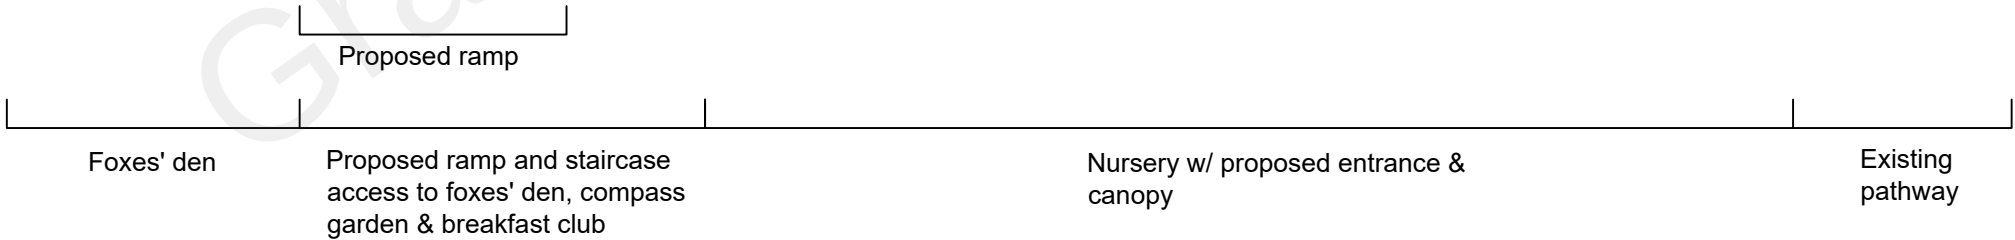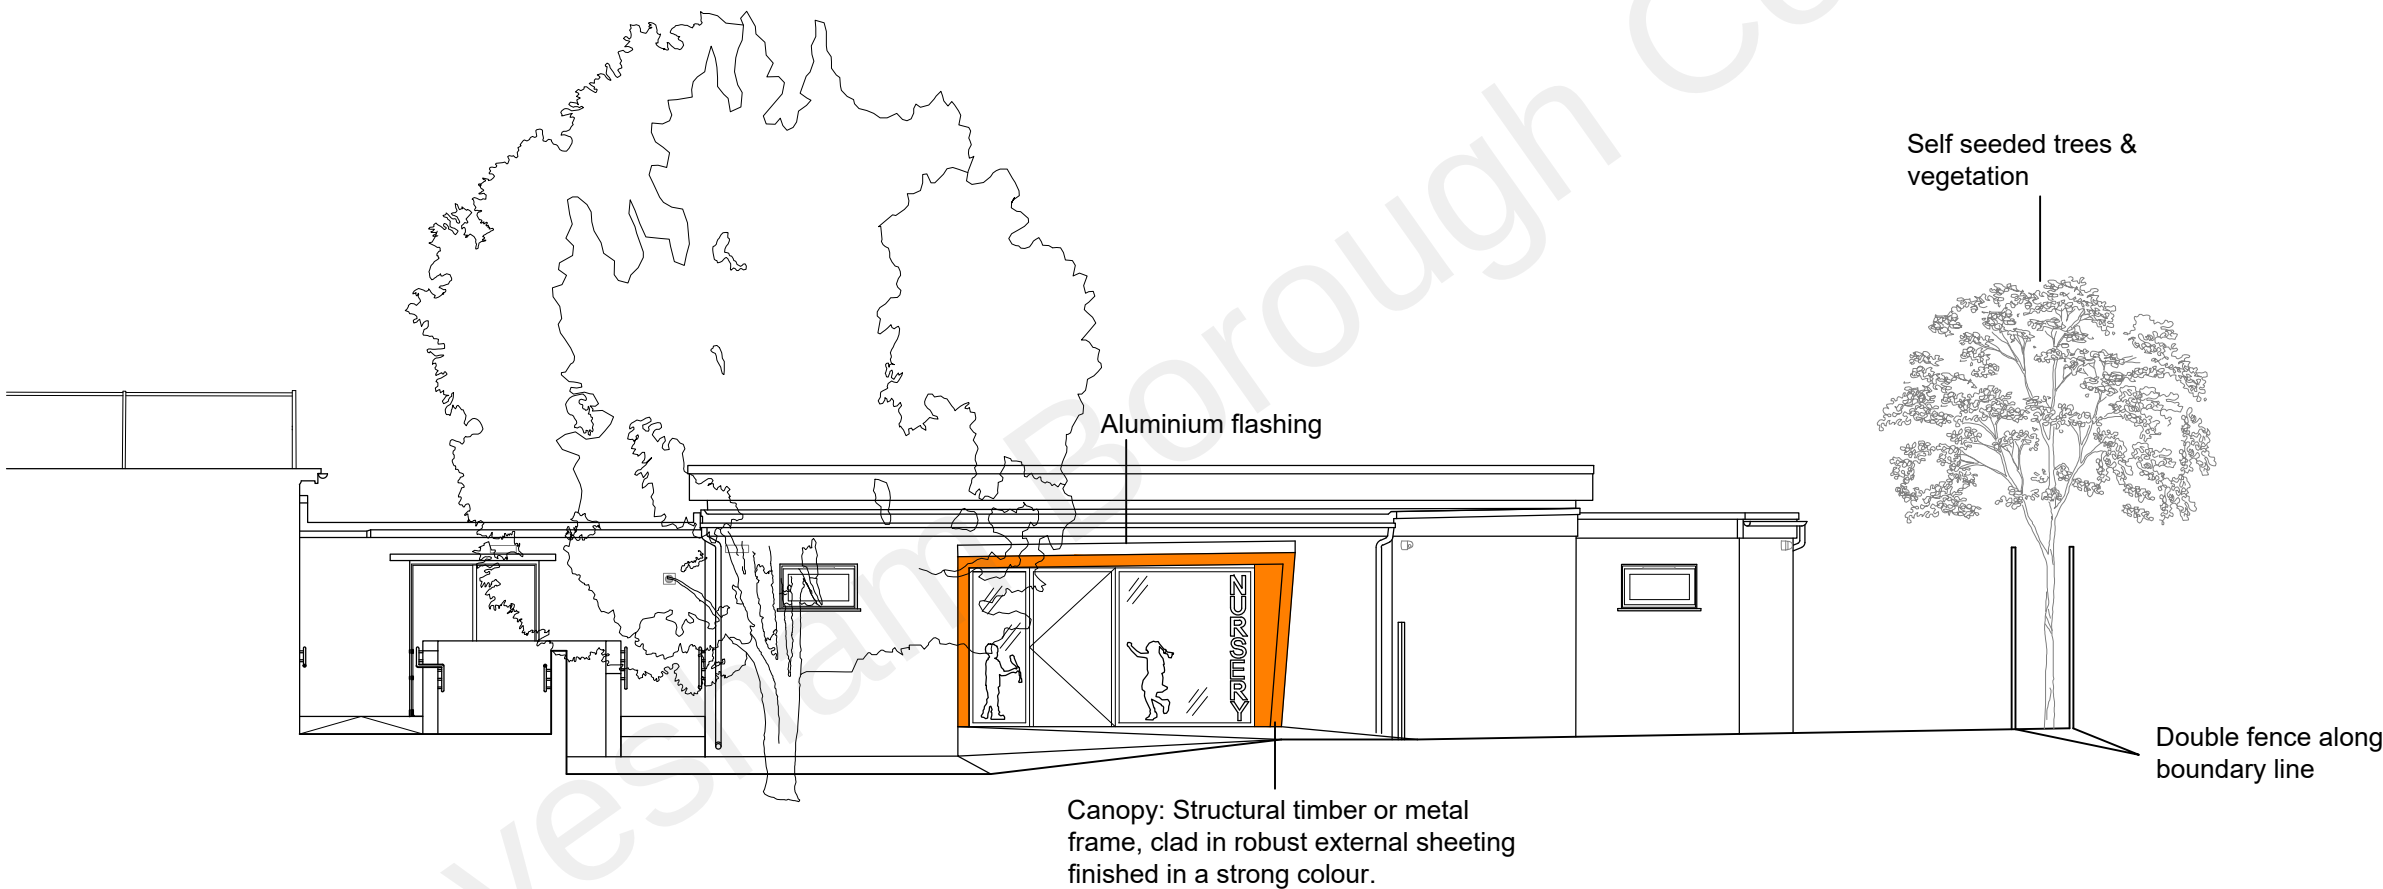

0 1 2 3 4 5m

Rev. Date By Notes

Client
The Primary First Trust

Project
Westcourt Primary and Nursery School
Nursery Entrance Reordering & Pedestrian Access Reordering

Copyright belongs to Clay Architecture Ltd. All dimensions are to be verified by the contractor before commencing works.

Scale 1:100 @ A3 size
Date 14/09/2022
Drawn GEN
Revision
Title
PROPOSED NORTH ELEVATION
Drawing No. 5279/PL/140
T: 01634 573 017
www.clayarchitecture.com
E: design@clayarchitects.com

clay architecture
FOR PLANNING
ISSUE DATE: 17/01/23

clay architecture
Great Lines Studios, Marlborough Road, Gillingham, Kent ME7 5HB