

1
141

PROPOSED WEST ELEVATION
1:100

- BUILDING ELEMENT KEY
- B1

B2

B3

B4

B5

B6

B1 - Existing tarmac surface

B2 - Existing metal ramp with non-slip external finish

B3 - Existing grass

B4 - Existing concrete surface

B5 - Proposed projectory planters

B6 - Proposed projectory timber seating fixed to wall

B7

B8

B9

B10

B11


B7- Proposed non-slip external floor finish

B8 - Proposed metal handrail with warm to touch finish

B9 - Proposed timber cladding to low ramp wall

B10 - Proposed flat roof finish

B11 - New planting

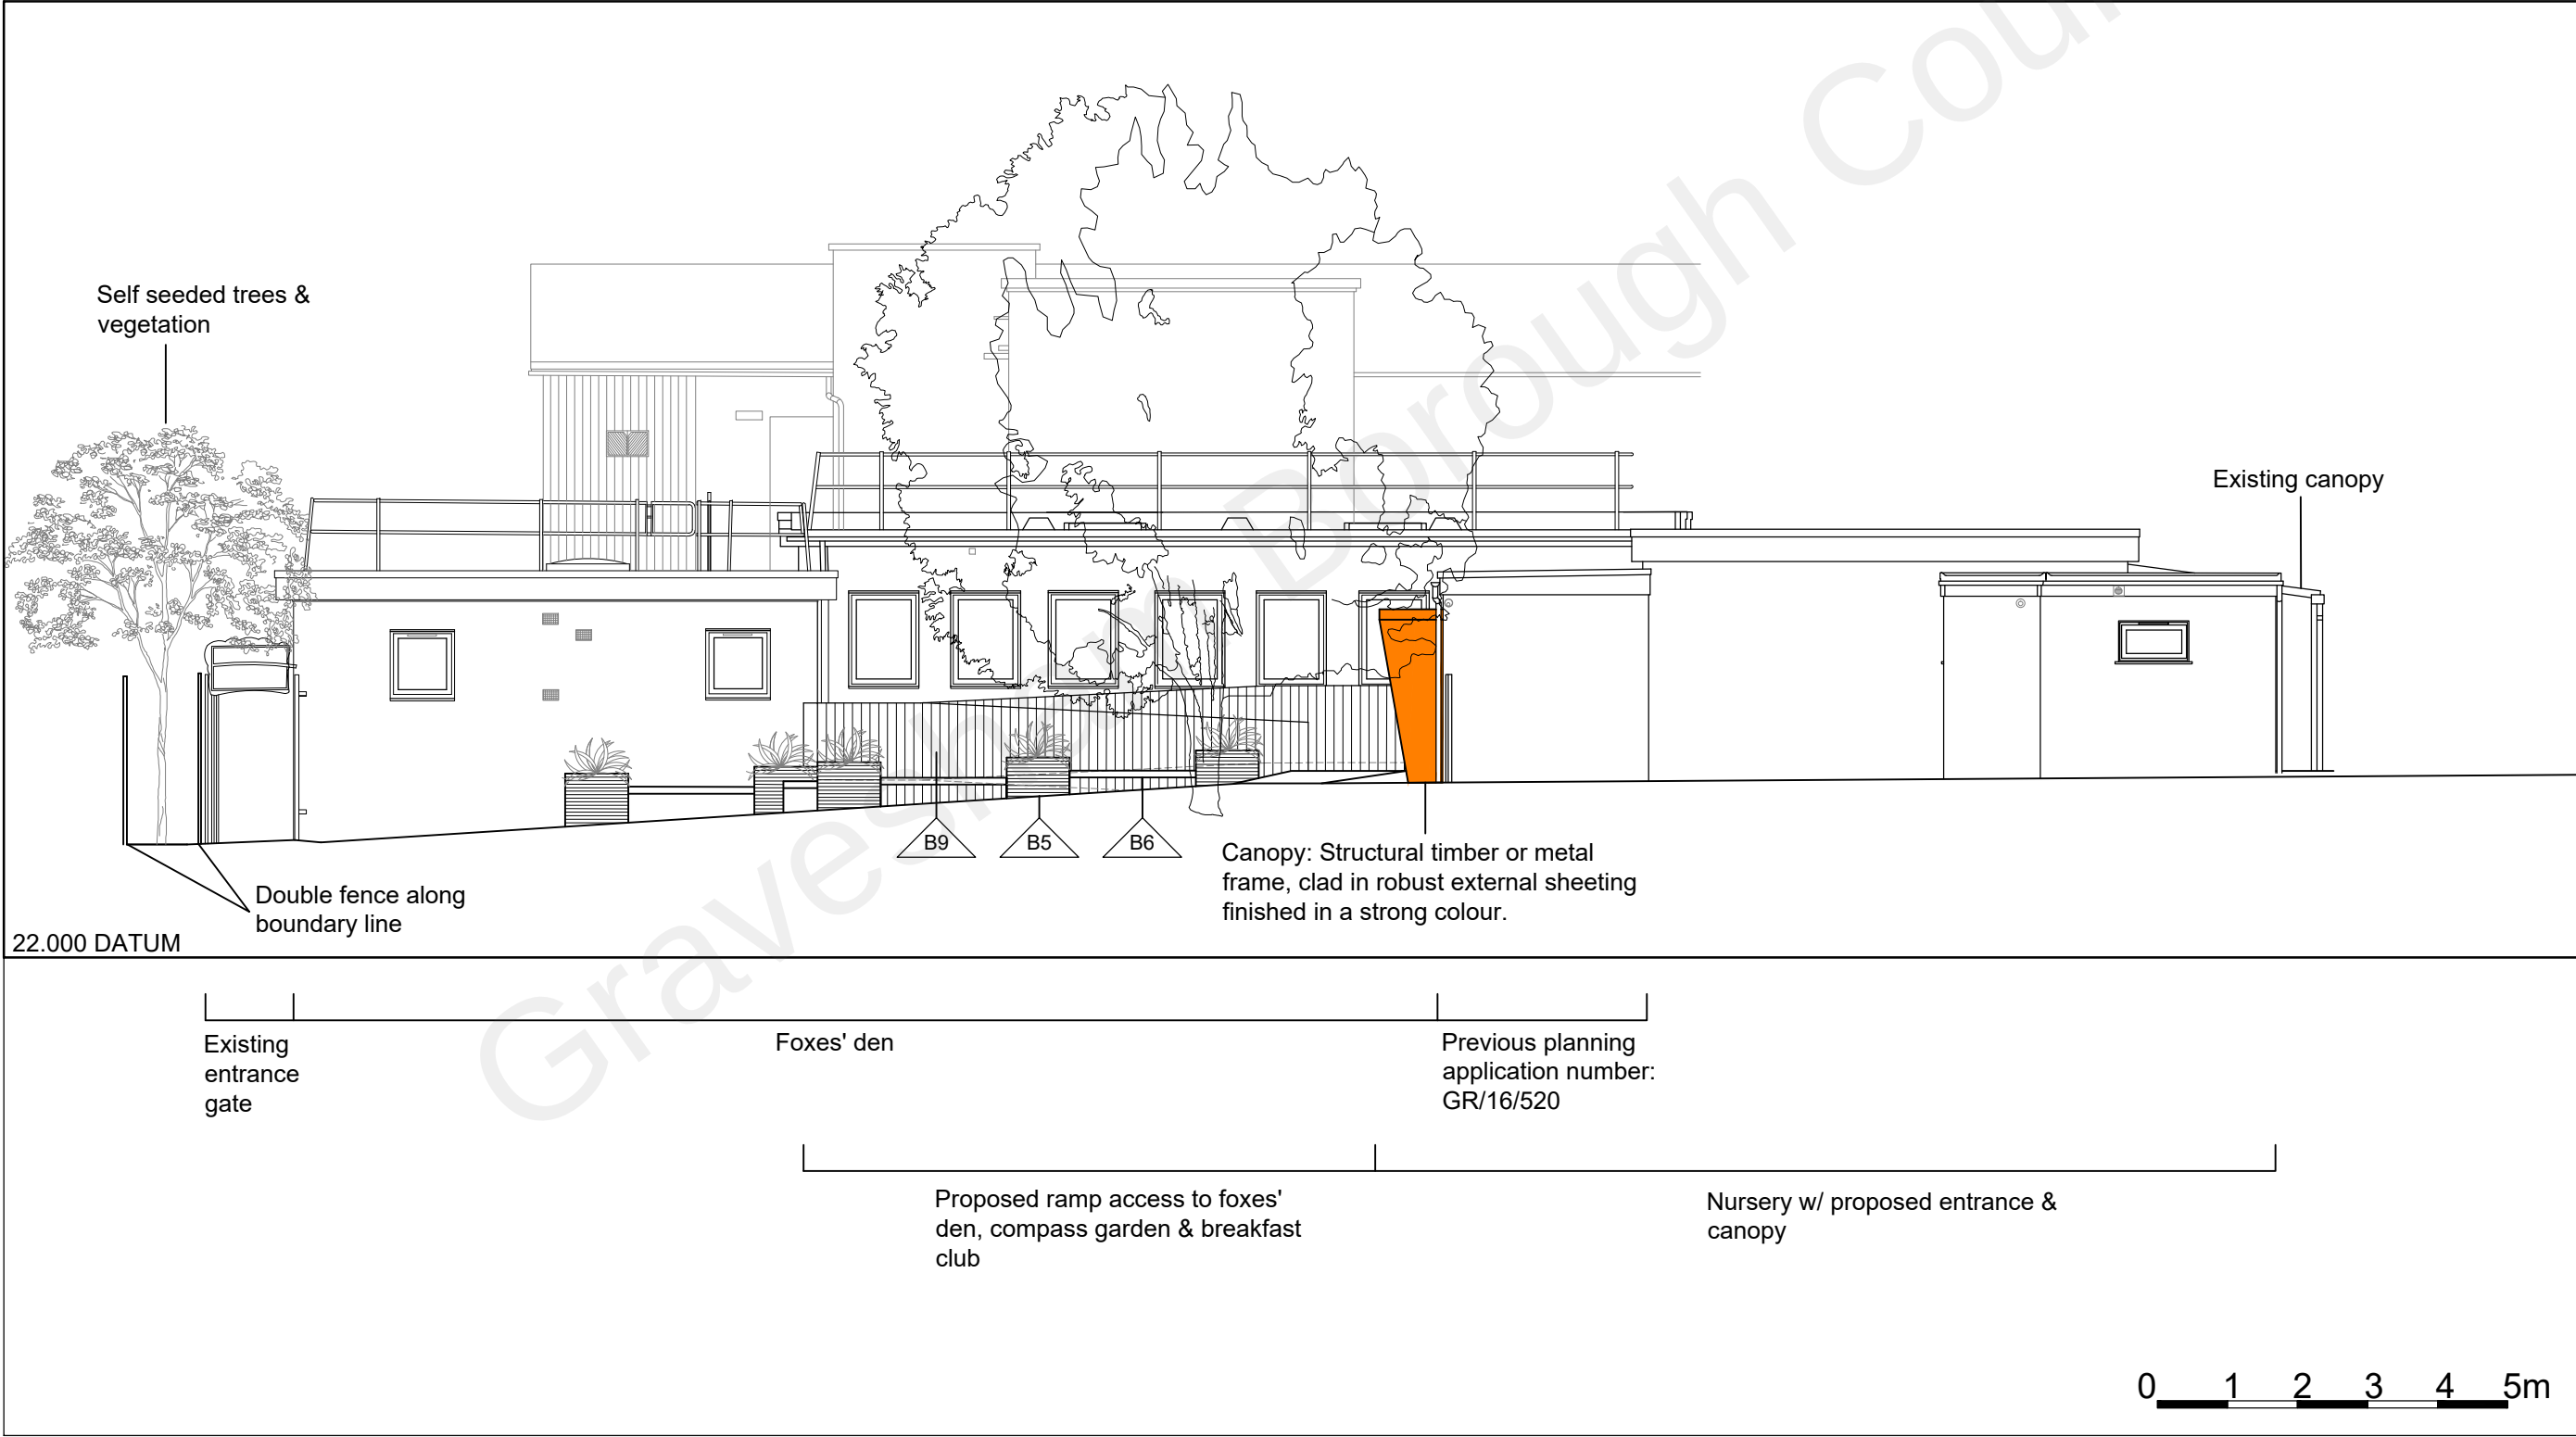

Rev. Date By Notes

Client The Primary First Trust

Project Westcourt Primary and Nursery School
Nursery Entrance Reordering & Pedestrian Access Reordering

Copyright belongs to Clay Architecture Ltd. All dimensions are to be verified by the contractor before commencing works.

Scale 1:100 @ A3 size

Date 14/09/2022

Drawn GEN

Authorised KG

Revision

Issue DATE: 17/01/23

clay architecture

FOR PLANNING

T: 01634 573 017

www.clayarchitecture.com

E: design@clayarchitects.com

PROPOSED WEST ELEVATION

Drawing No. 5279/PL/141

clay architecture

Great Lines Studios, Marlborough Road, Cillingham, Kent ME7 5HB