
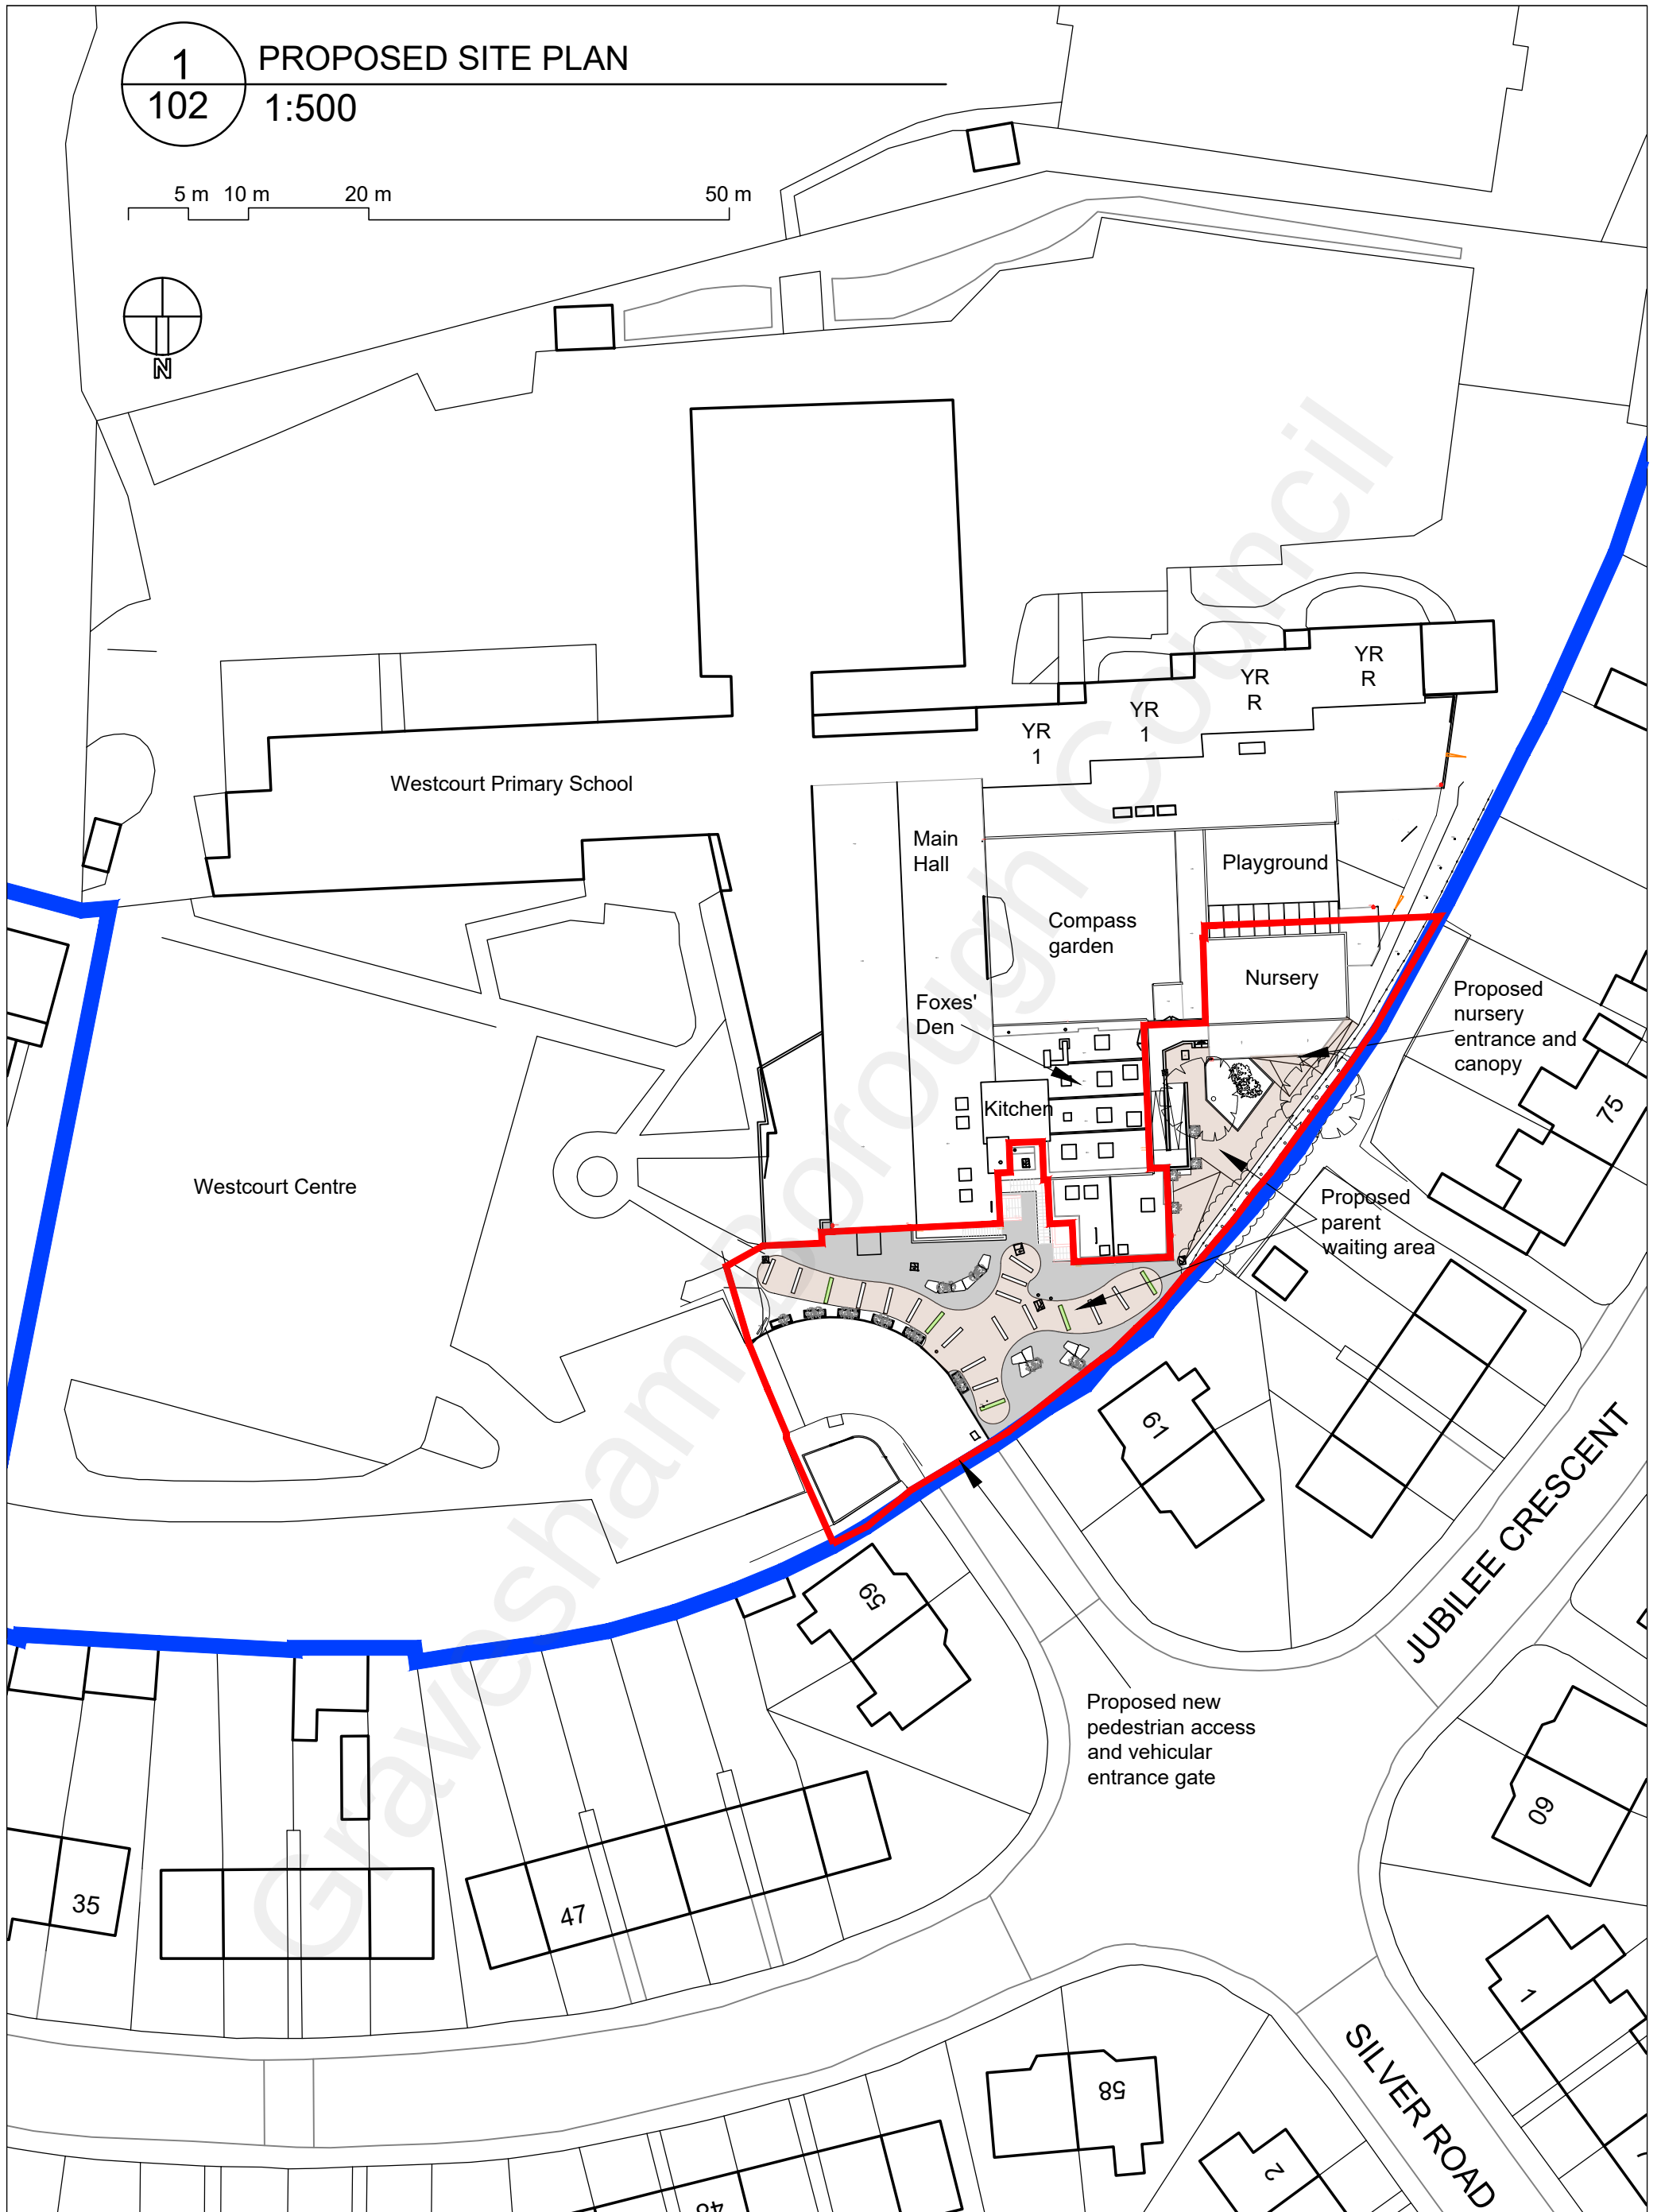


1
102

PROPOSED SITE PLAN

1:500

5 m 10 m 20 m 50 m

 

Project
Westcourt Primary and Nursery School

Client
The Primary First Trust

Rev. Date By Notes

Nursery Entrance Reordering & Pedestrian Access Reordering

Copyright belongs to Clay Architecture Ltd. All dimensions are to be verified by the contractor before commencing works.

clay architecture

Great Lines Studios, Marlborough Road, Gillingham, Kent ME7 5HB

T: 01634 573 017

www.clayarchitecture.com

E: design@clayarchitects.com

Title
PROPOSED SITE PLAN

Drawing No. 5279/PL/102

Scale 1:500 @ A3 size

Date 14/09/2022

Drawn GEN Authorised KG

Revision

clay architecture

FOR PLANNING

ISSUE DATE: 17/01/23