


1
120

EXISTING NORTH ELEVATION

1:100

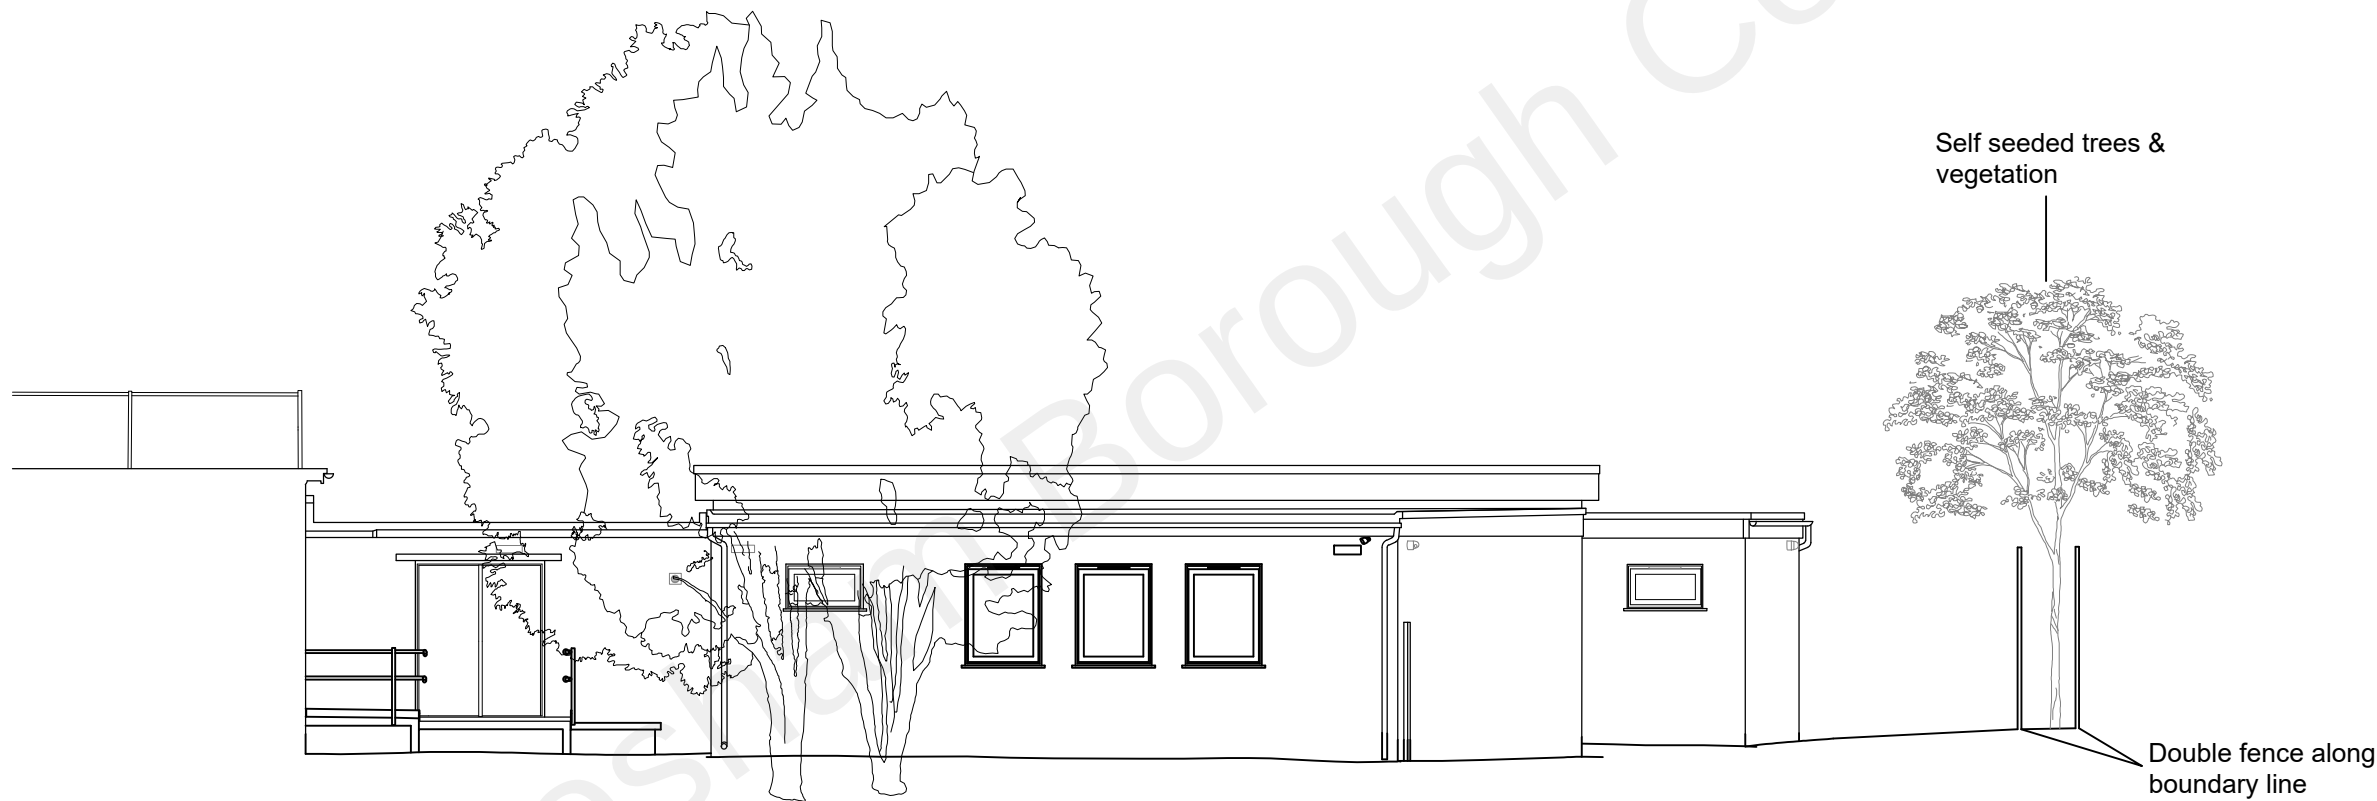

Foxes' den

Existing ramped
access to foxes' den,
compass garden &
breakfast club

Existing nursery building

Existing
pathway

0 1 2 3 4 5m

Rev. Date By Notes

Client
The Primary First Trust

Project
Westcourt Primary and Nursery School
Nursery Entrance Reordering & Pedestrian Access Reordering

Copyright belongs to Clay Architecture Ltd. All dimensions are to be verified by the contractor before commencing works.

Title	Scale	@ A3 size
EXISTING NORTH ELEVATION	1:100	
Date	Drawn	Authorised
14/09/2022	GEN	KG
Revision		

Drawing No. 5279/PL/120

T: 01634 573 017
www.clayarchitecture.com
E: design@clayarchitects.com

clay architecture
Great Lines Studios, Marlborough Road, Gillingham, Kent ME7 5HB

clay architecture
FOR PLANNING
ISSUE DATE: 17/01/23