


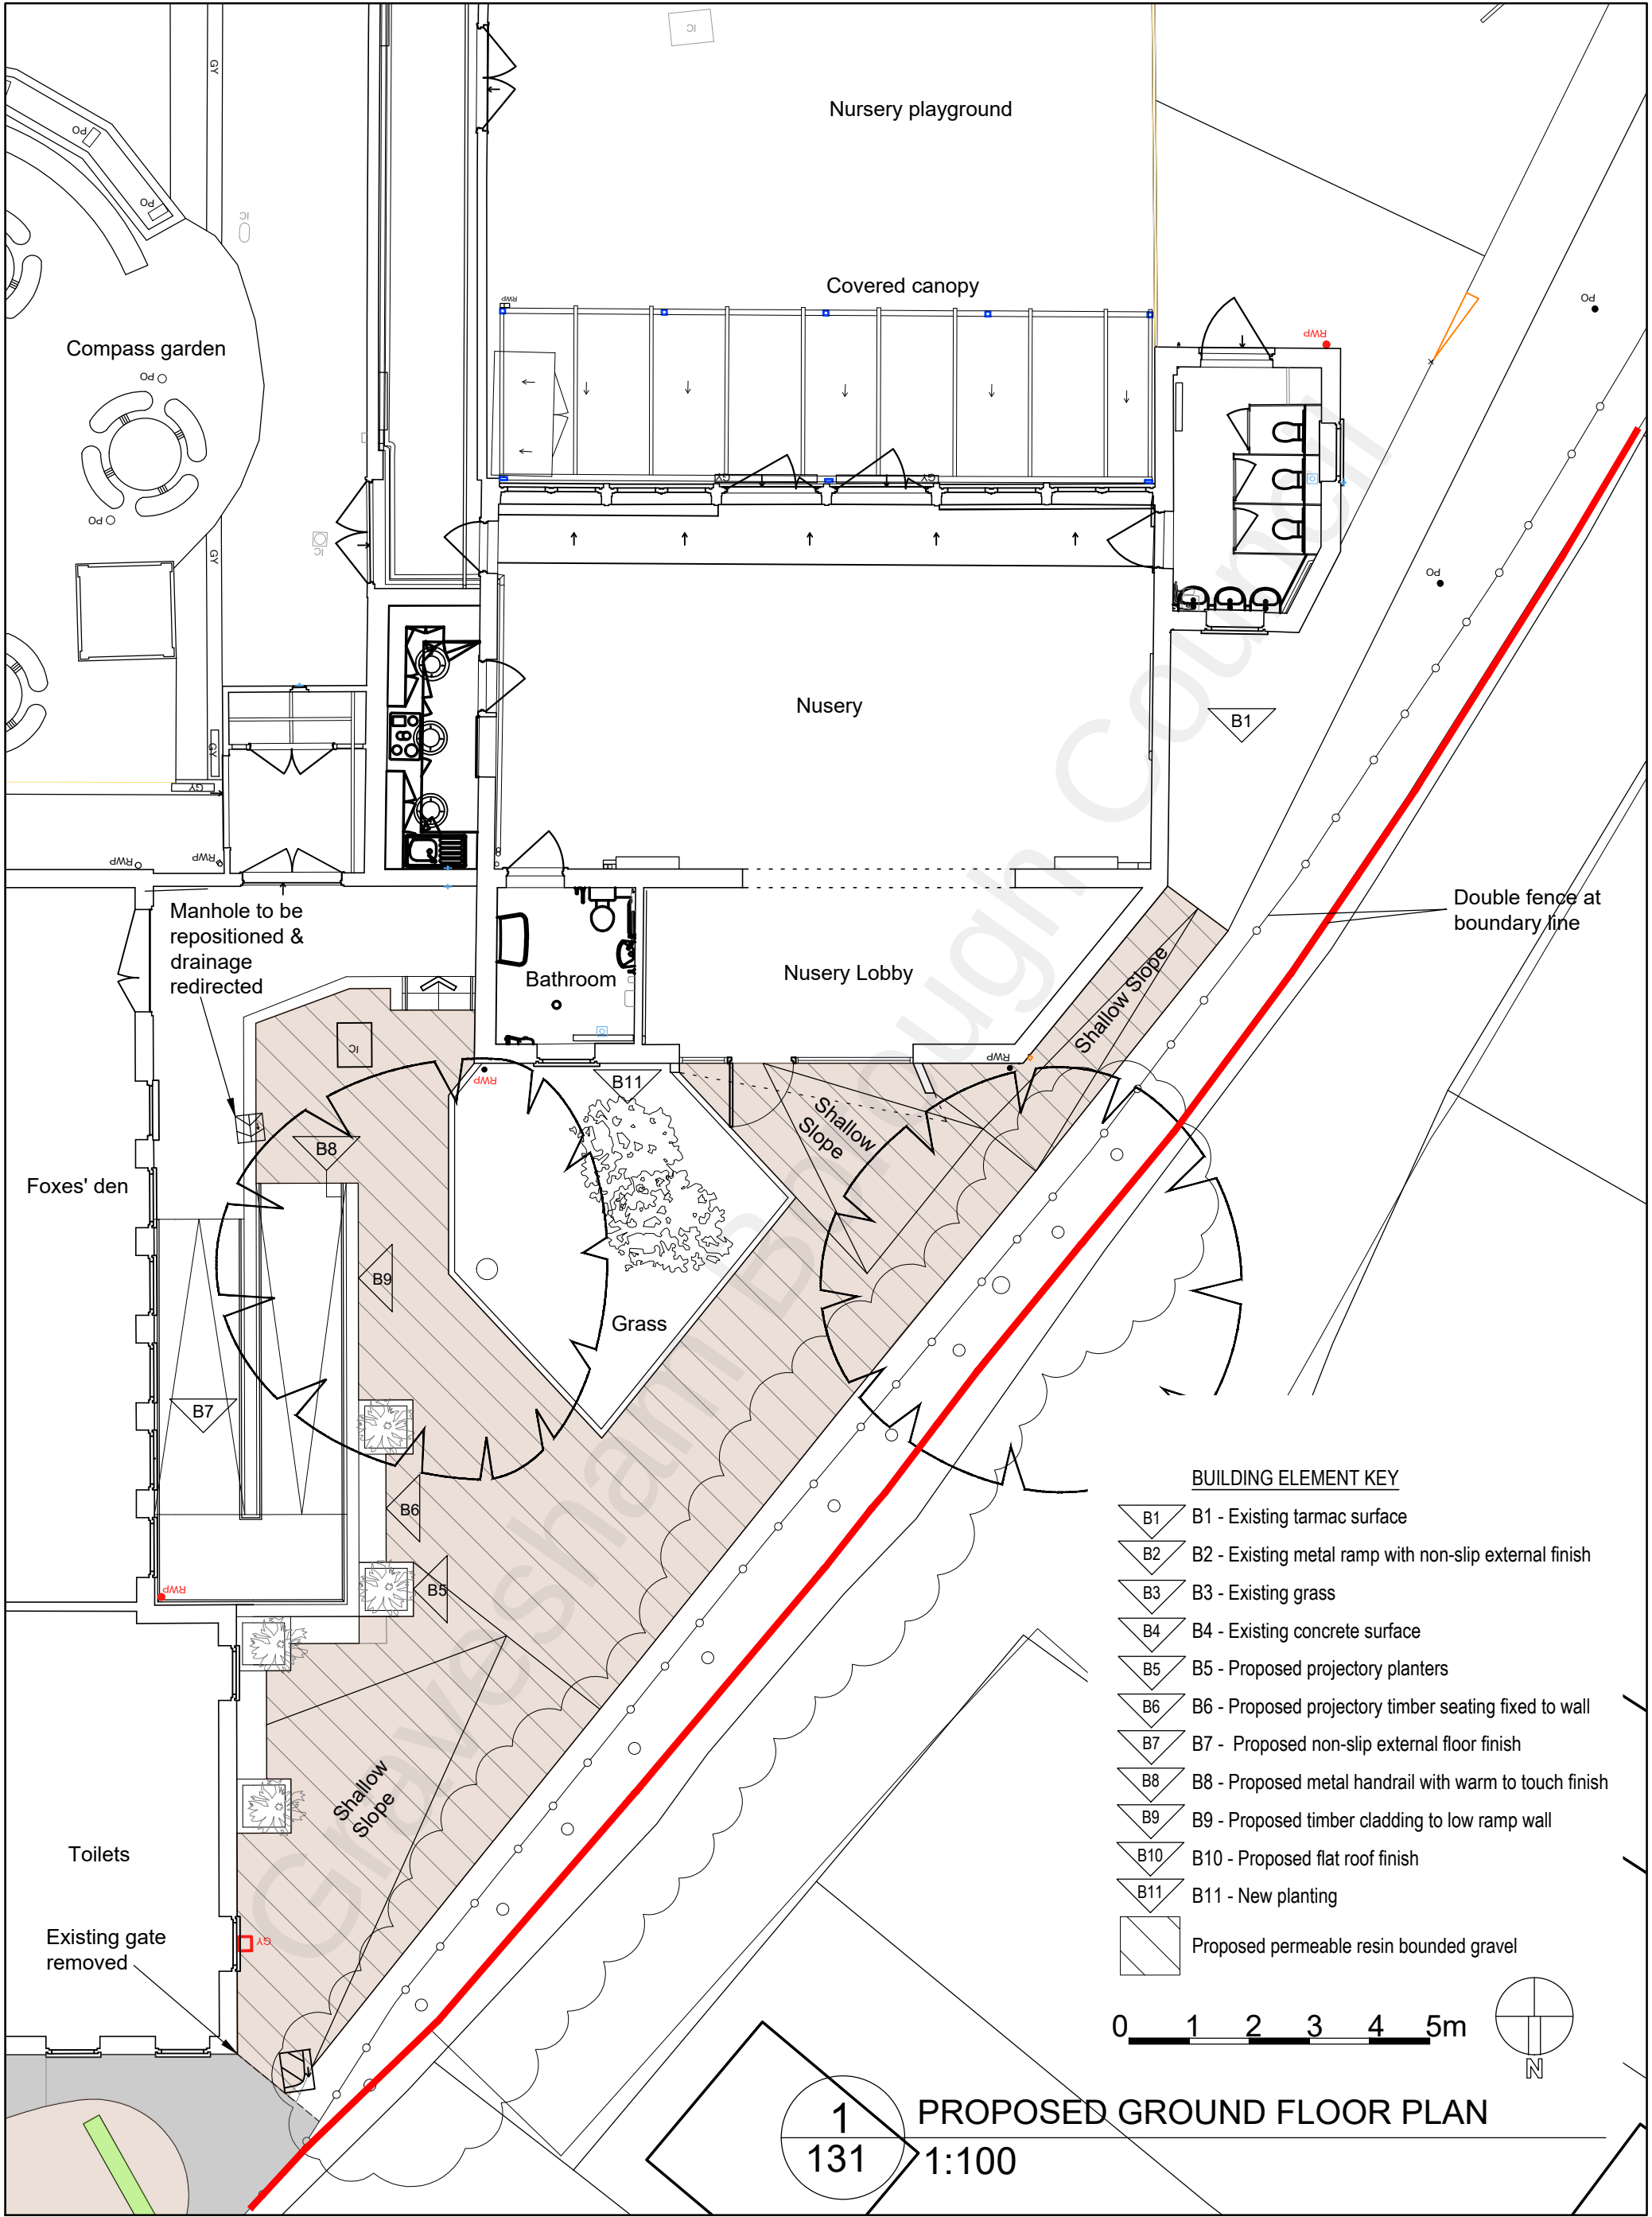

Project
Westcourt Primary and Nursery School
Nursery Entrance Reordering & Pedestrian Access Reordering

Client
The Primary First Trust

Rev. Date By Notes

Copyright belongs to Clay Architecture Ltd. All dimensions are to be verified by the contractor before commencing works.

clay architecture
Great Lines Studios, Marlborough Road, Gillingham, Kent ME7 5HB

T: 01634 573 017
www.clayarchitecture.com
E: design@clayarchitects.com

Title
PROPOSED GROUND FLOOR PLAN
Drawing No. 5279/PL/131

Scale 1:100 @ A3 size
Date 14/09/2022
Drawn GEN Authorised KG
Revision

clay architecture
FOR PLANNING
ISSUE DATE: 12/12/22