





Right Elevation
1 : 50

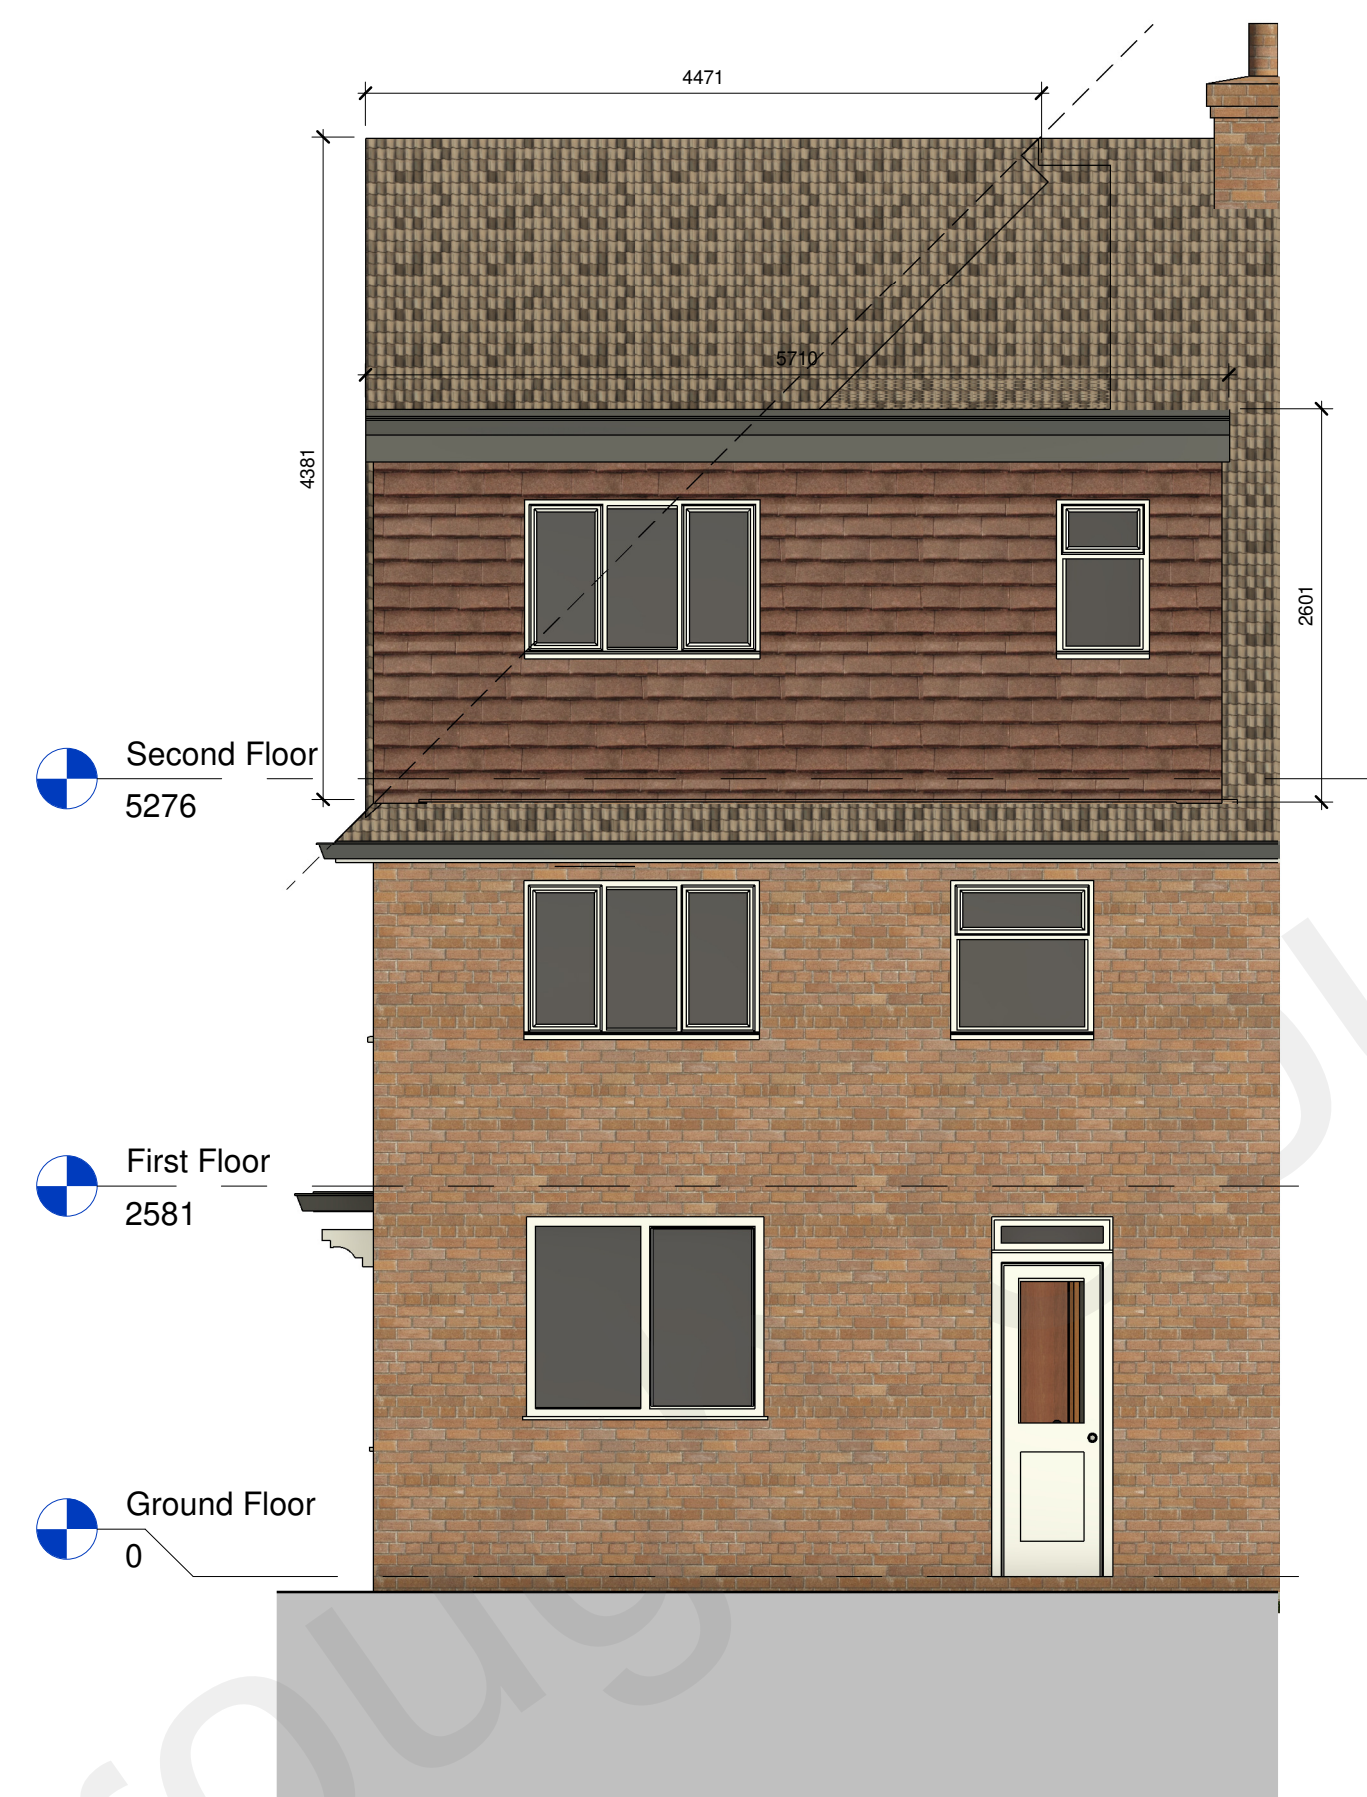

Rear Elevation
1 : 50

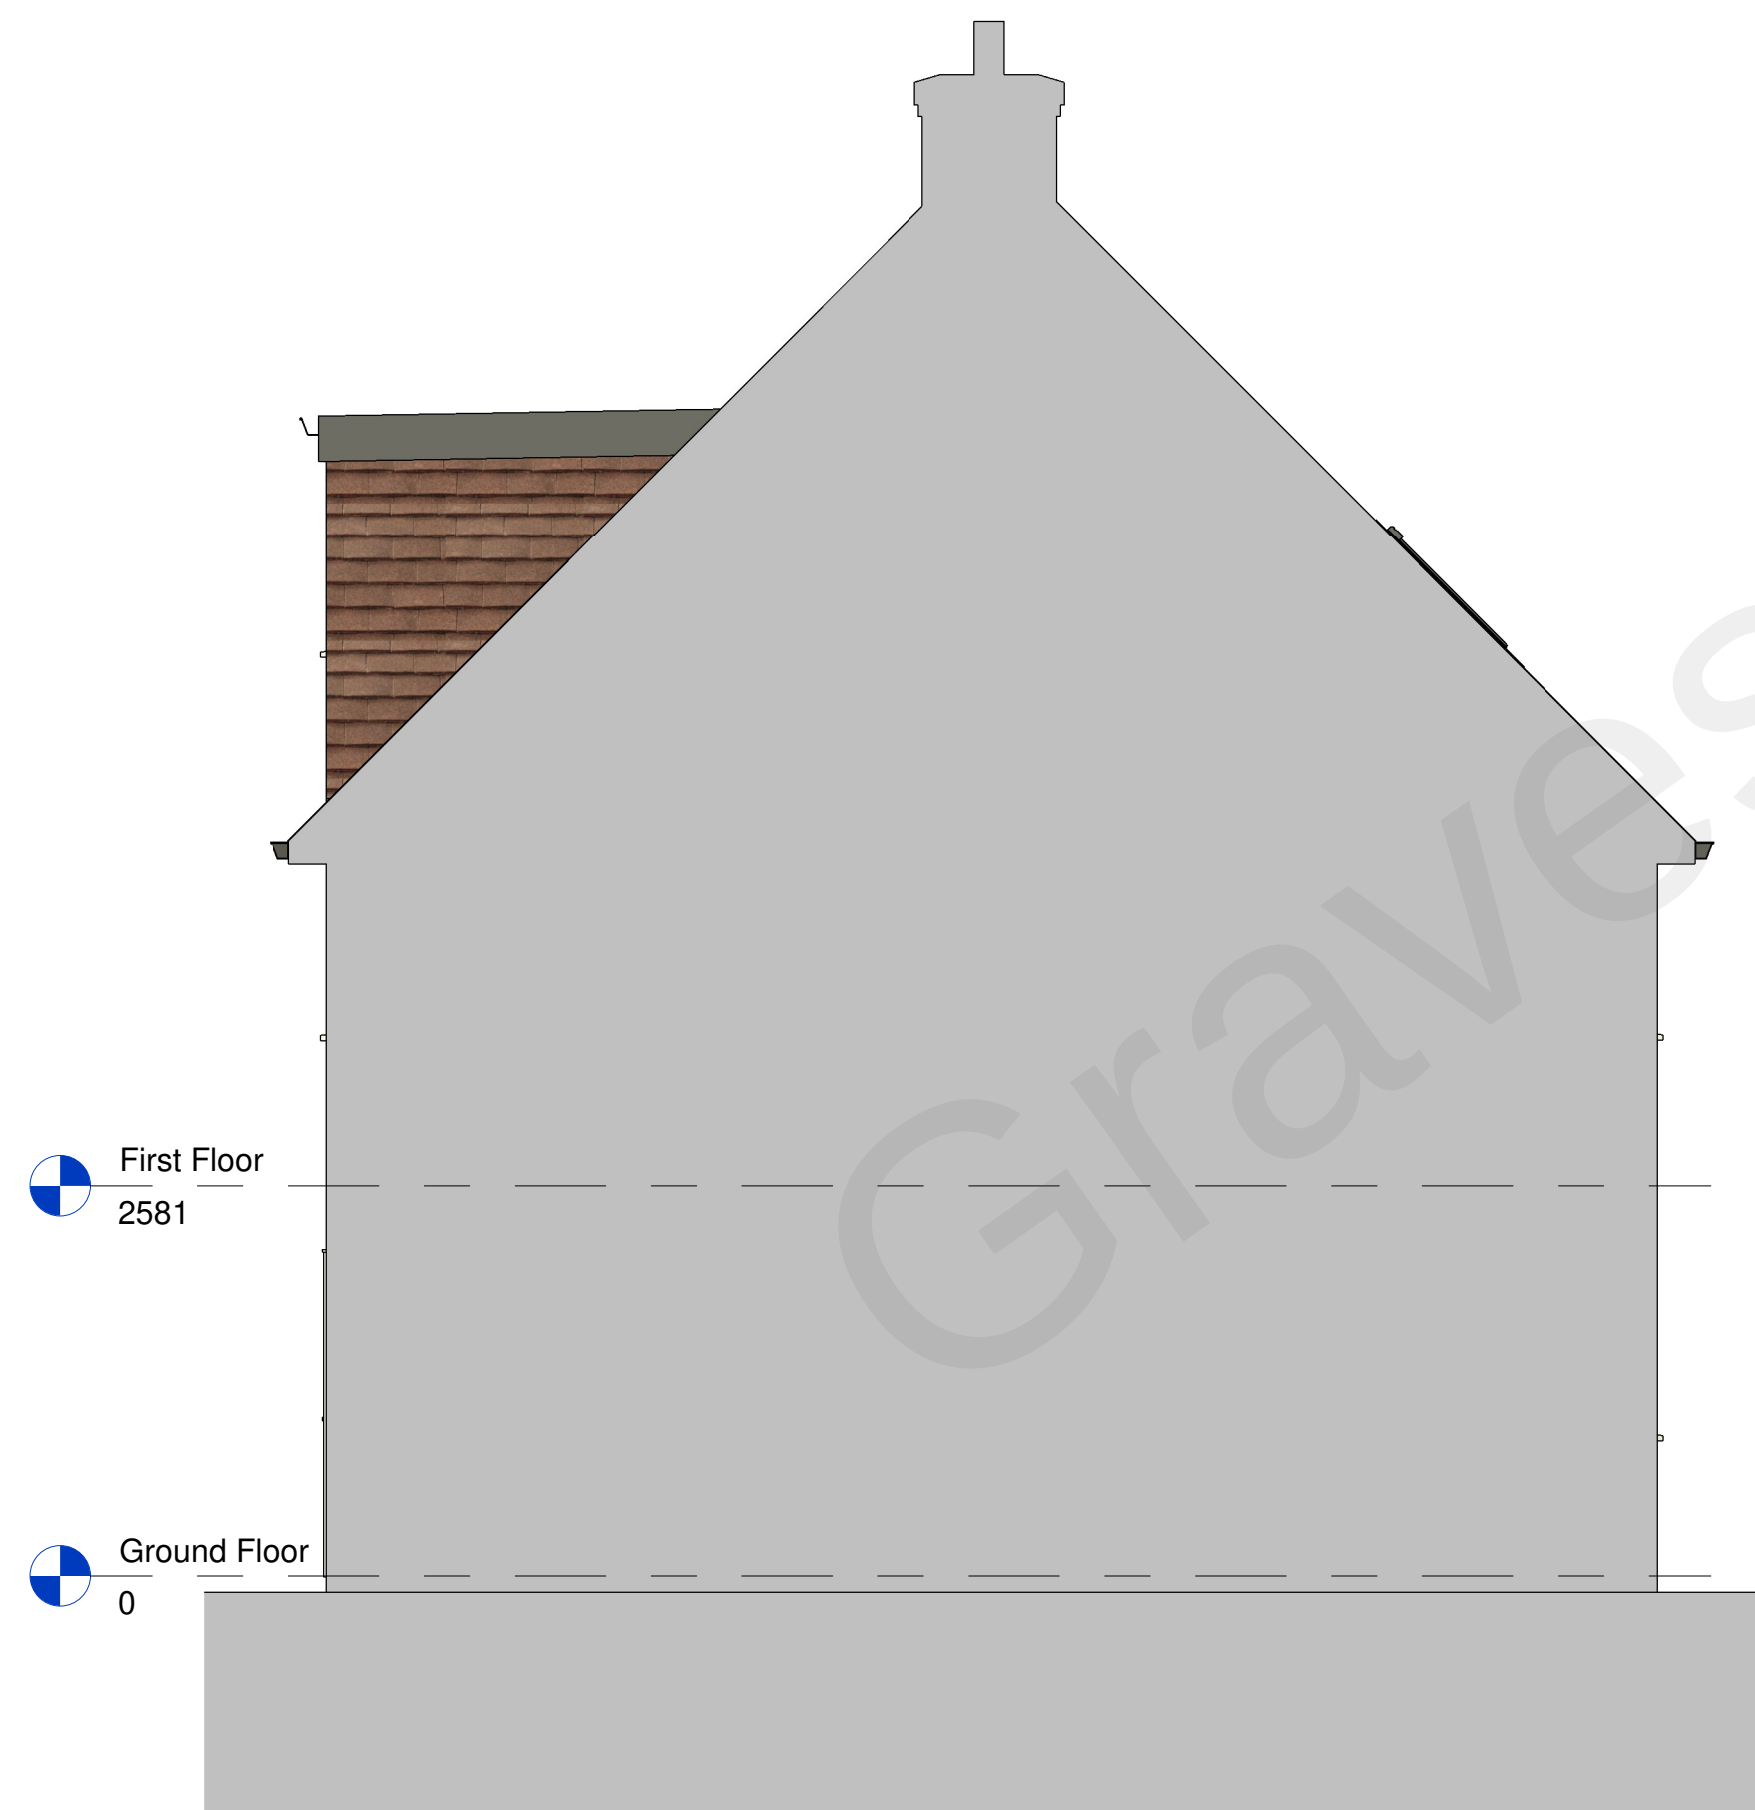


Left Elevation
1 : 50

Volume calculator


Dormer & hip to gable

Total - 49.7m3

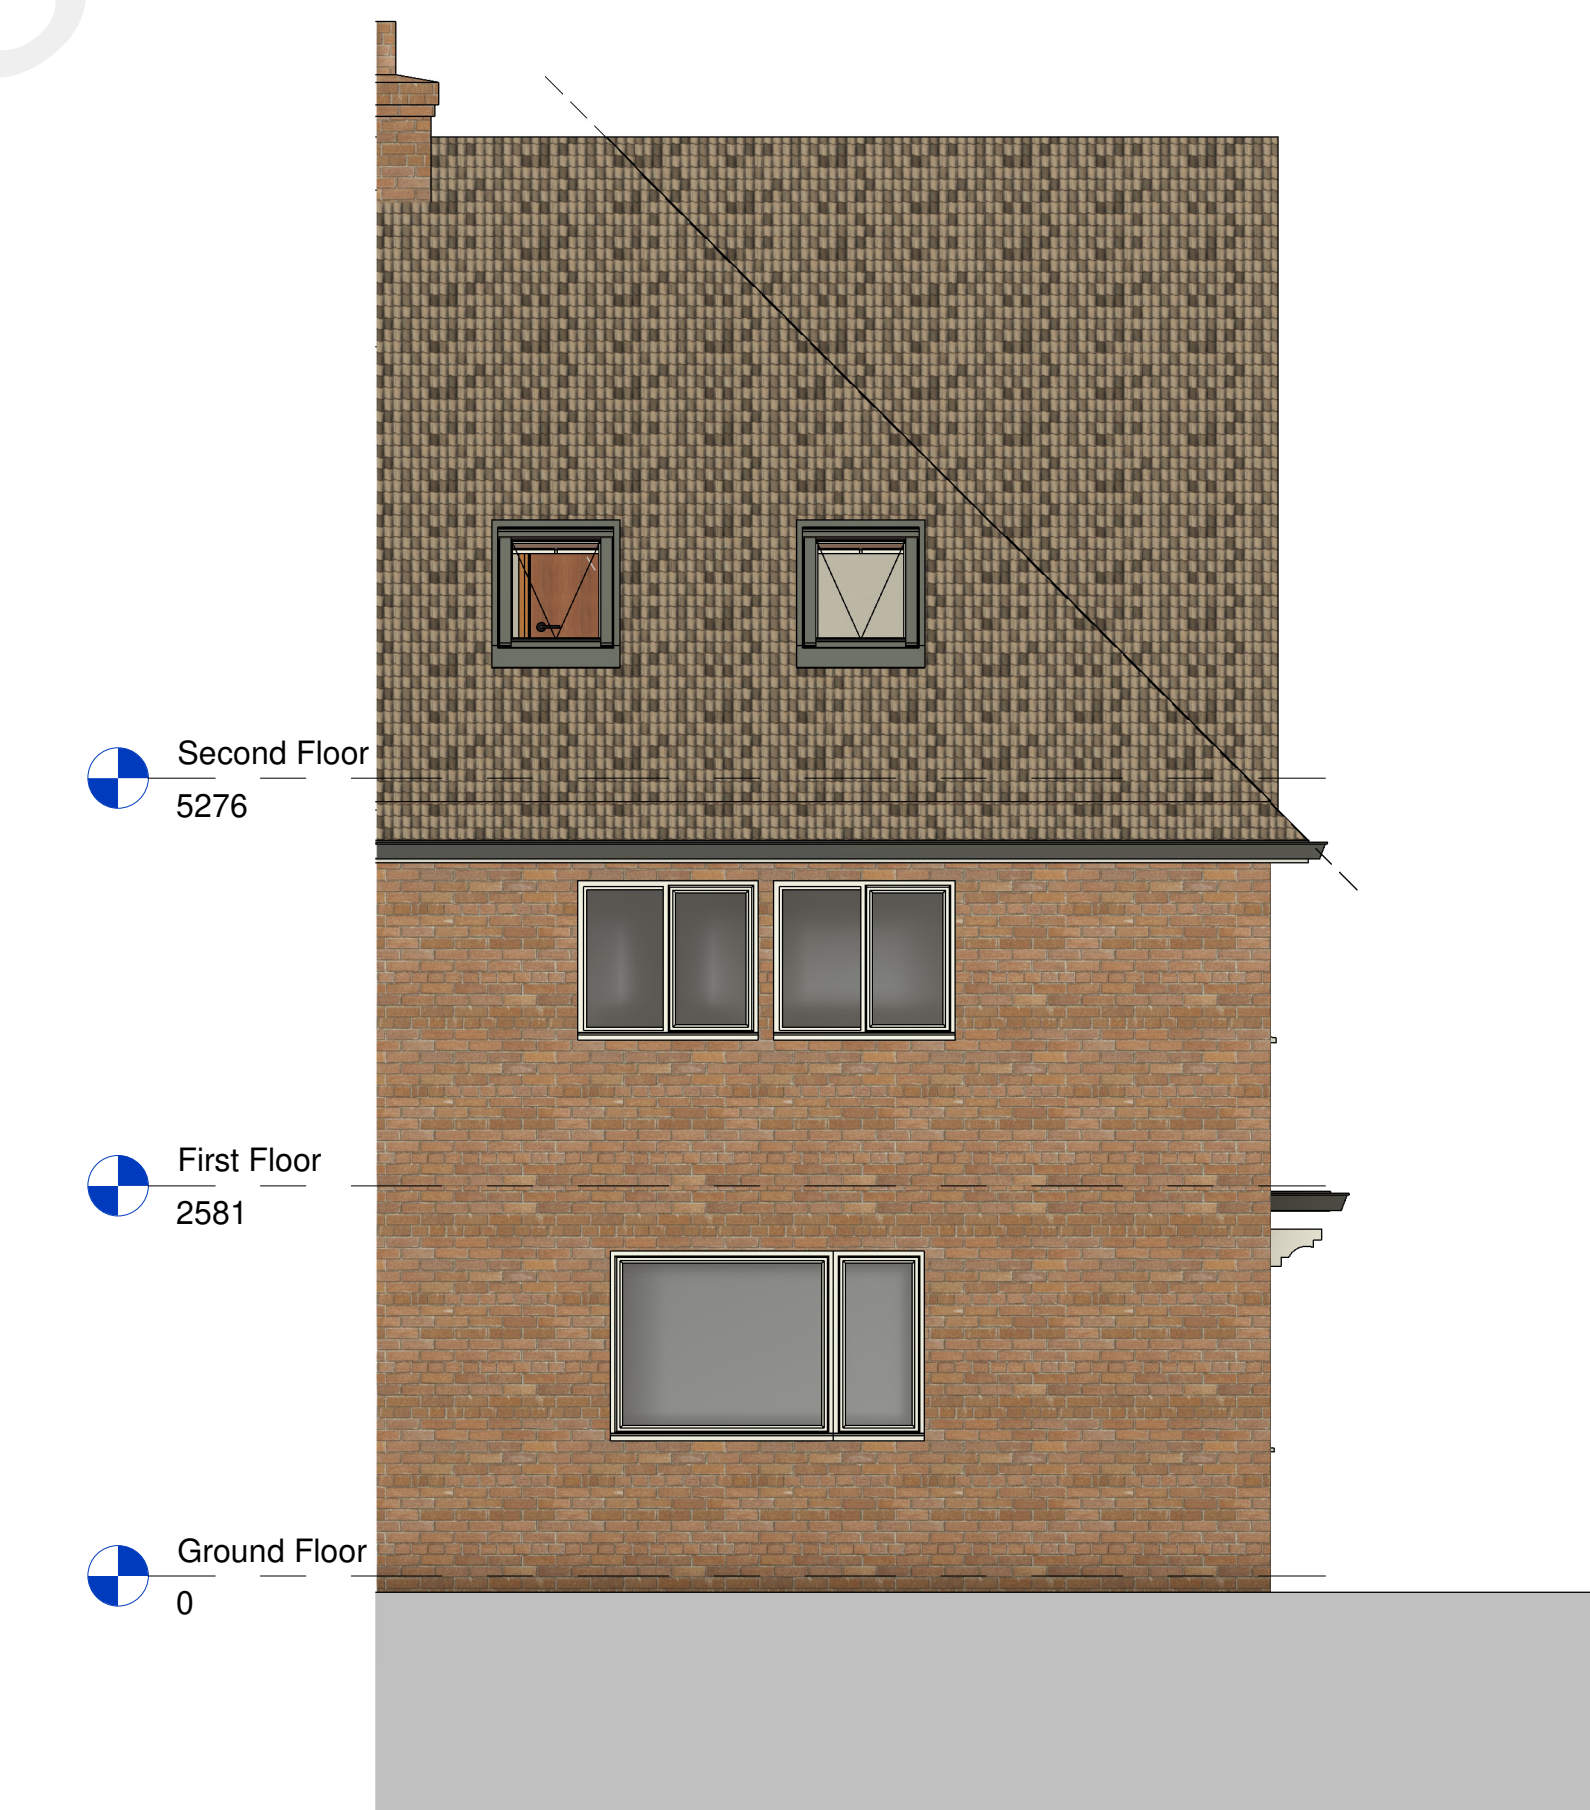

Front Elevation
1 : 50

This drawing is protected under copyright

 

Rev	Description	Date

PROJECT

5 Truro Road, DA12
5RG

TITLE

Proposed Drawing

CLIENT

DRAWN BY
AK

CHECKED BY
AK

DATE
12/05/22

SCALE (@ A1)
1 : 50

PROJECT NUMBER
413

DRAWING NUMBER
PL006

REV
A