




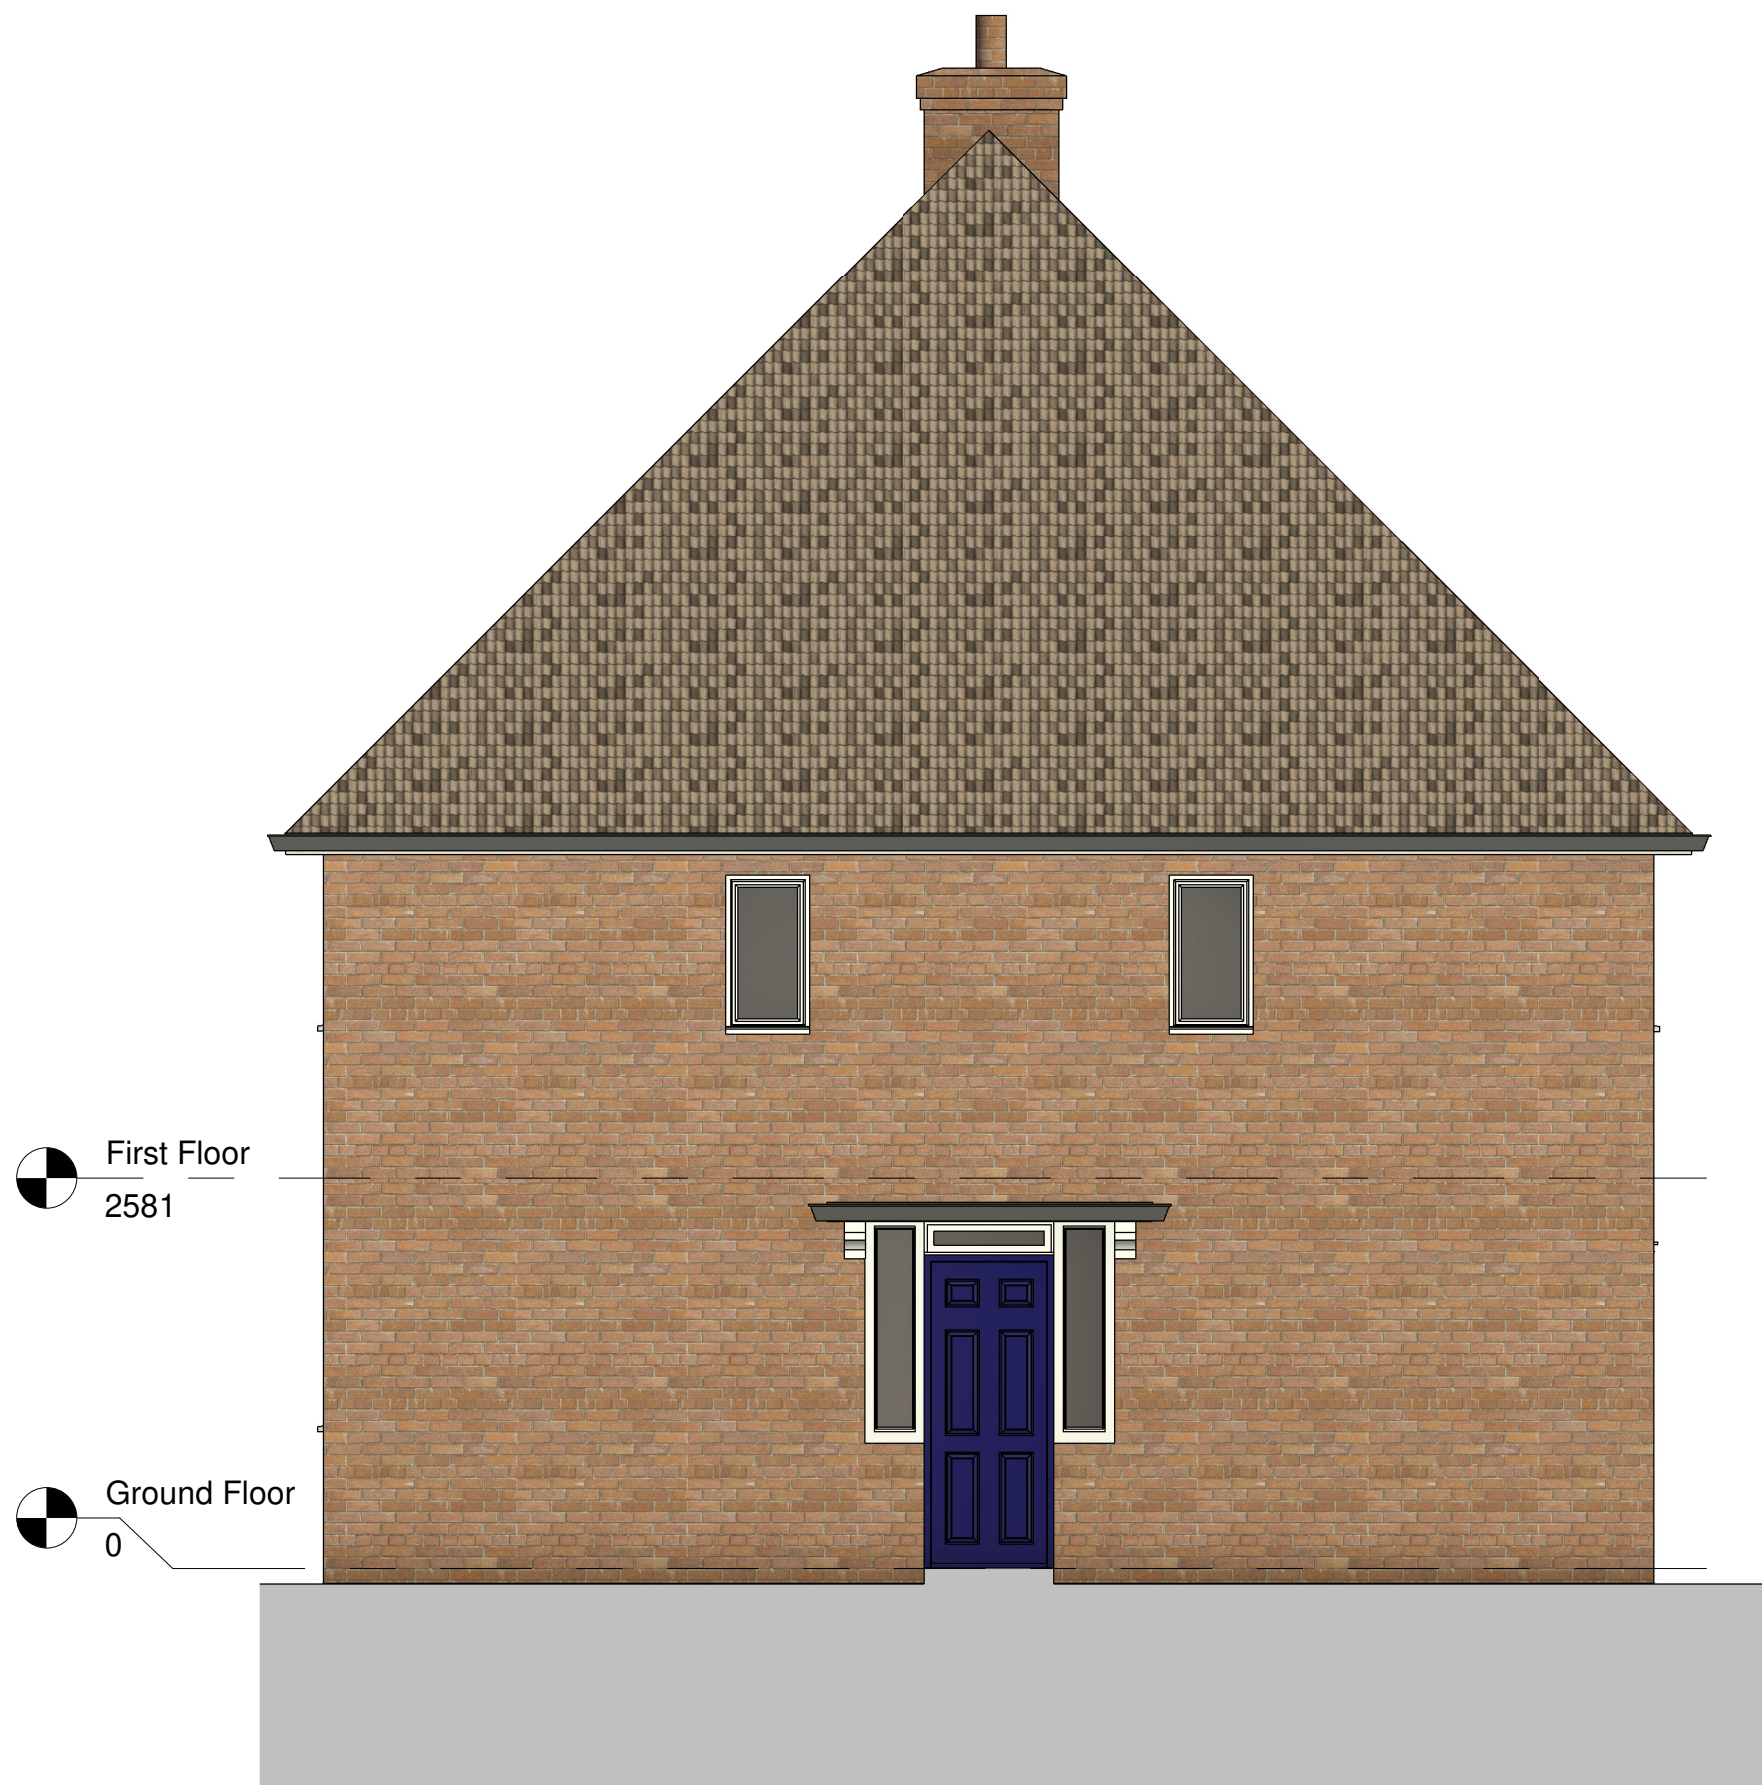


Right Elevation
1 : 50

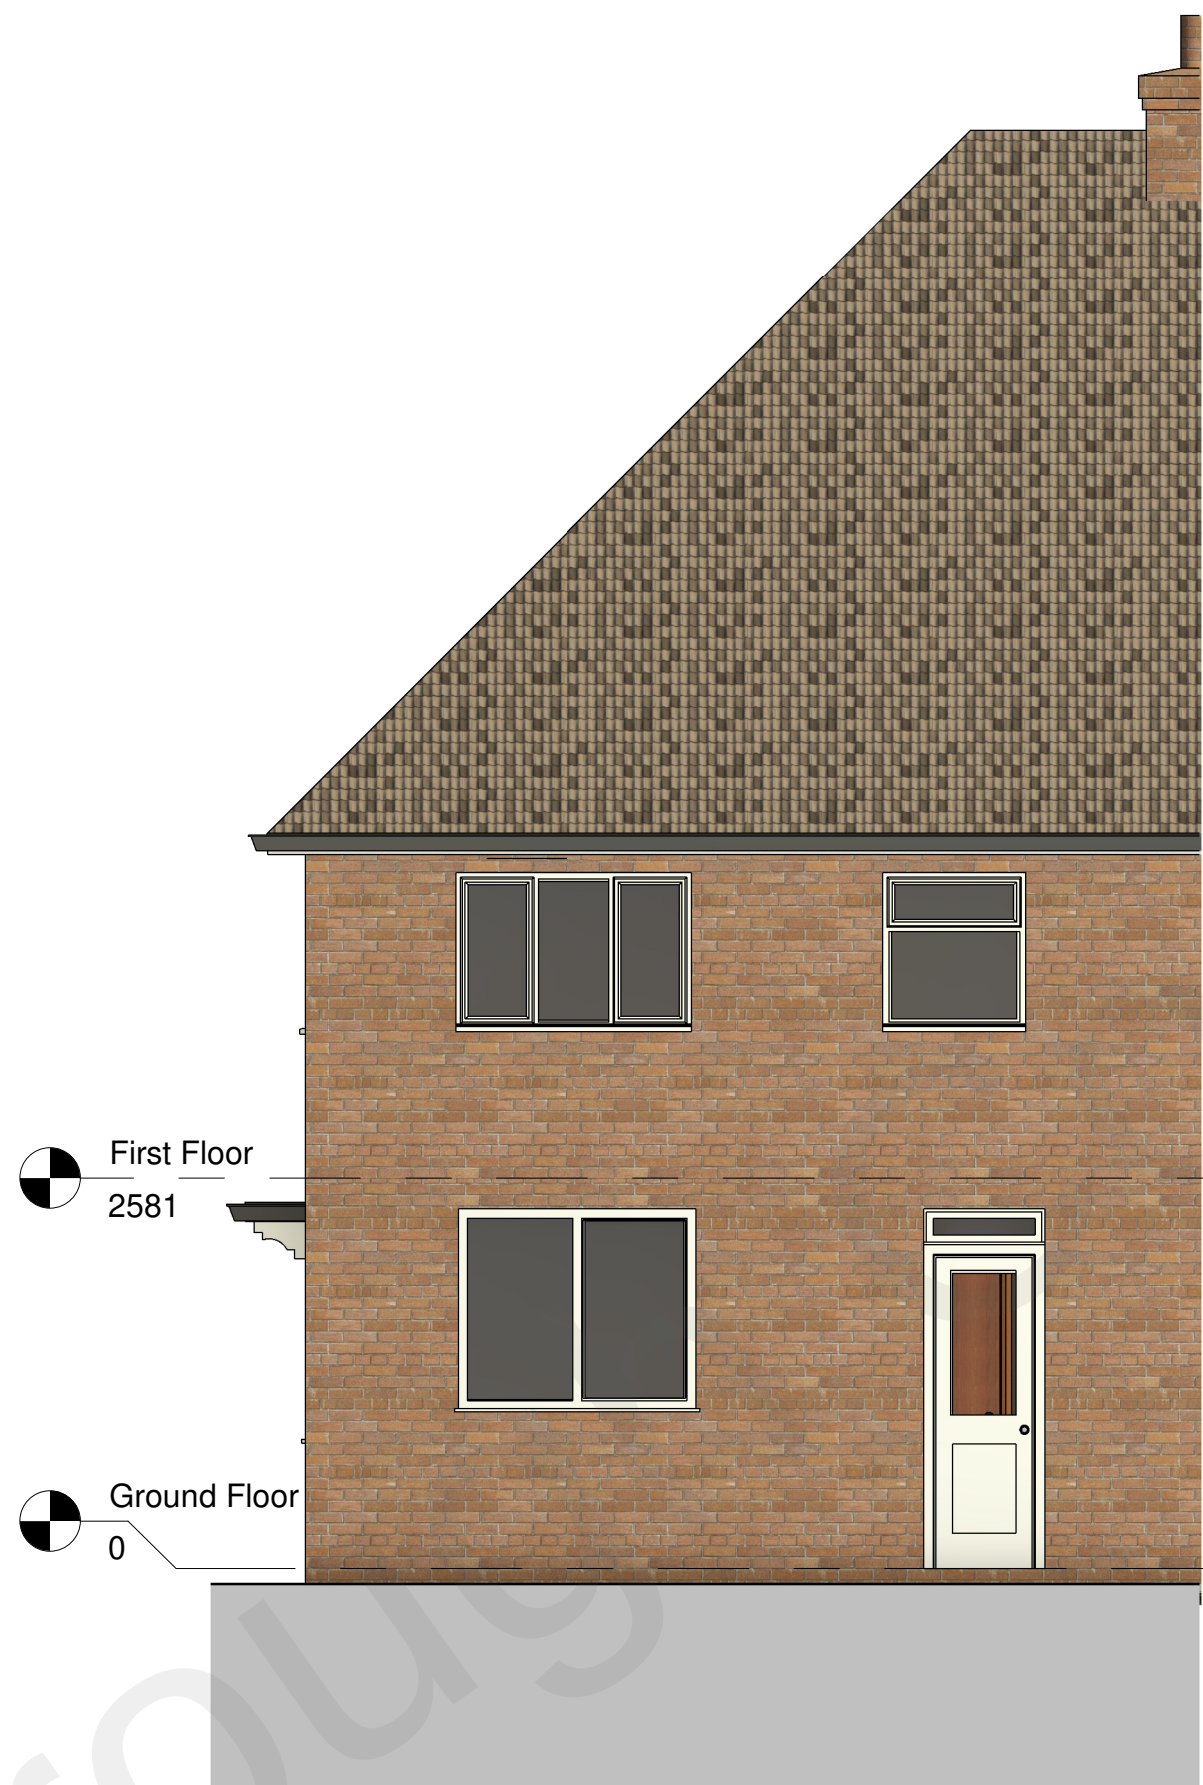

Rear Elevation
1 : 50

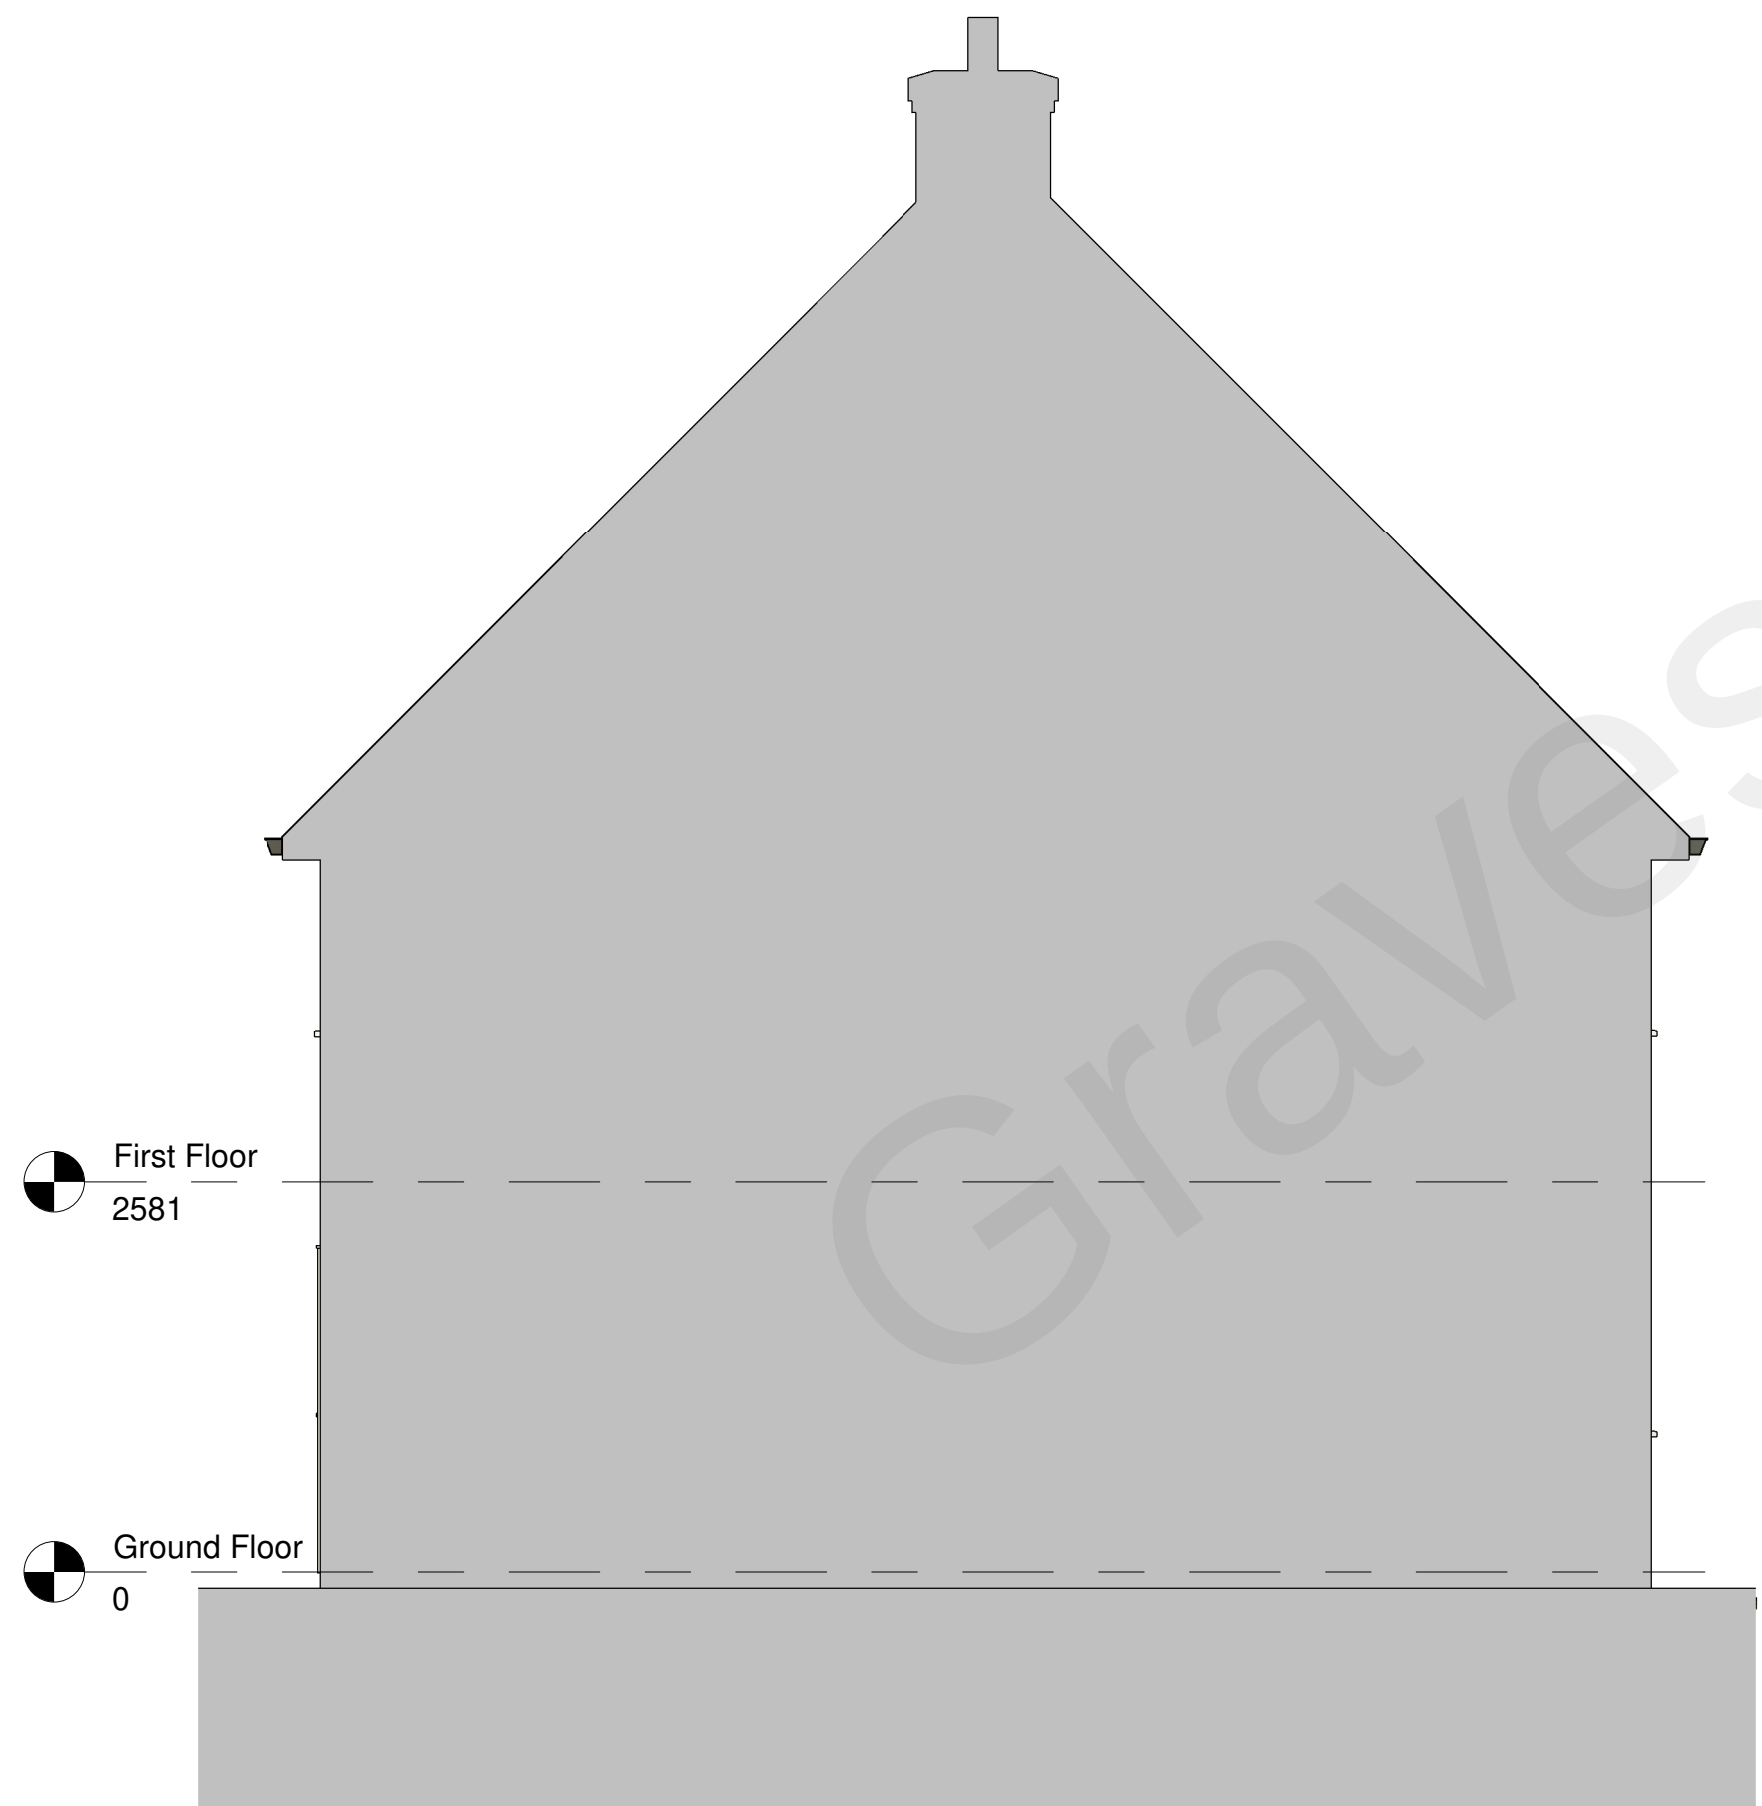

Left Elevation
1 : 50

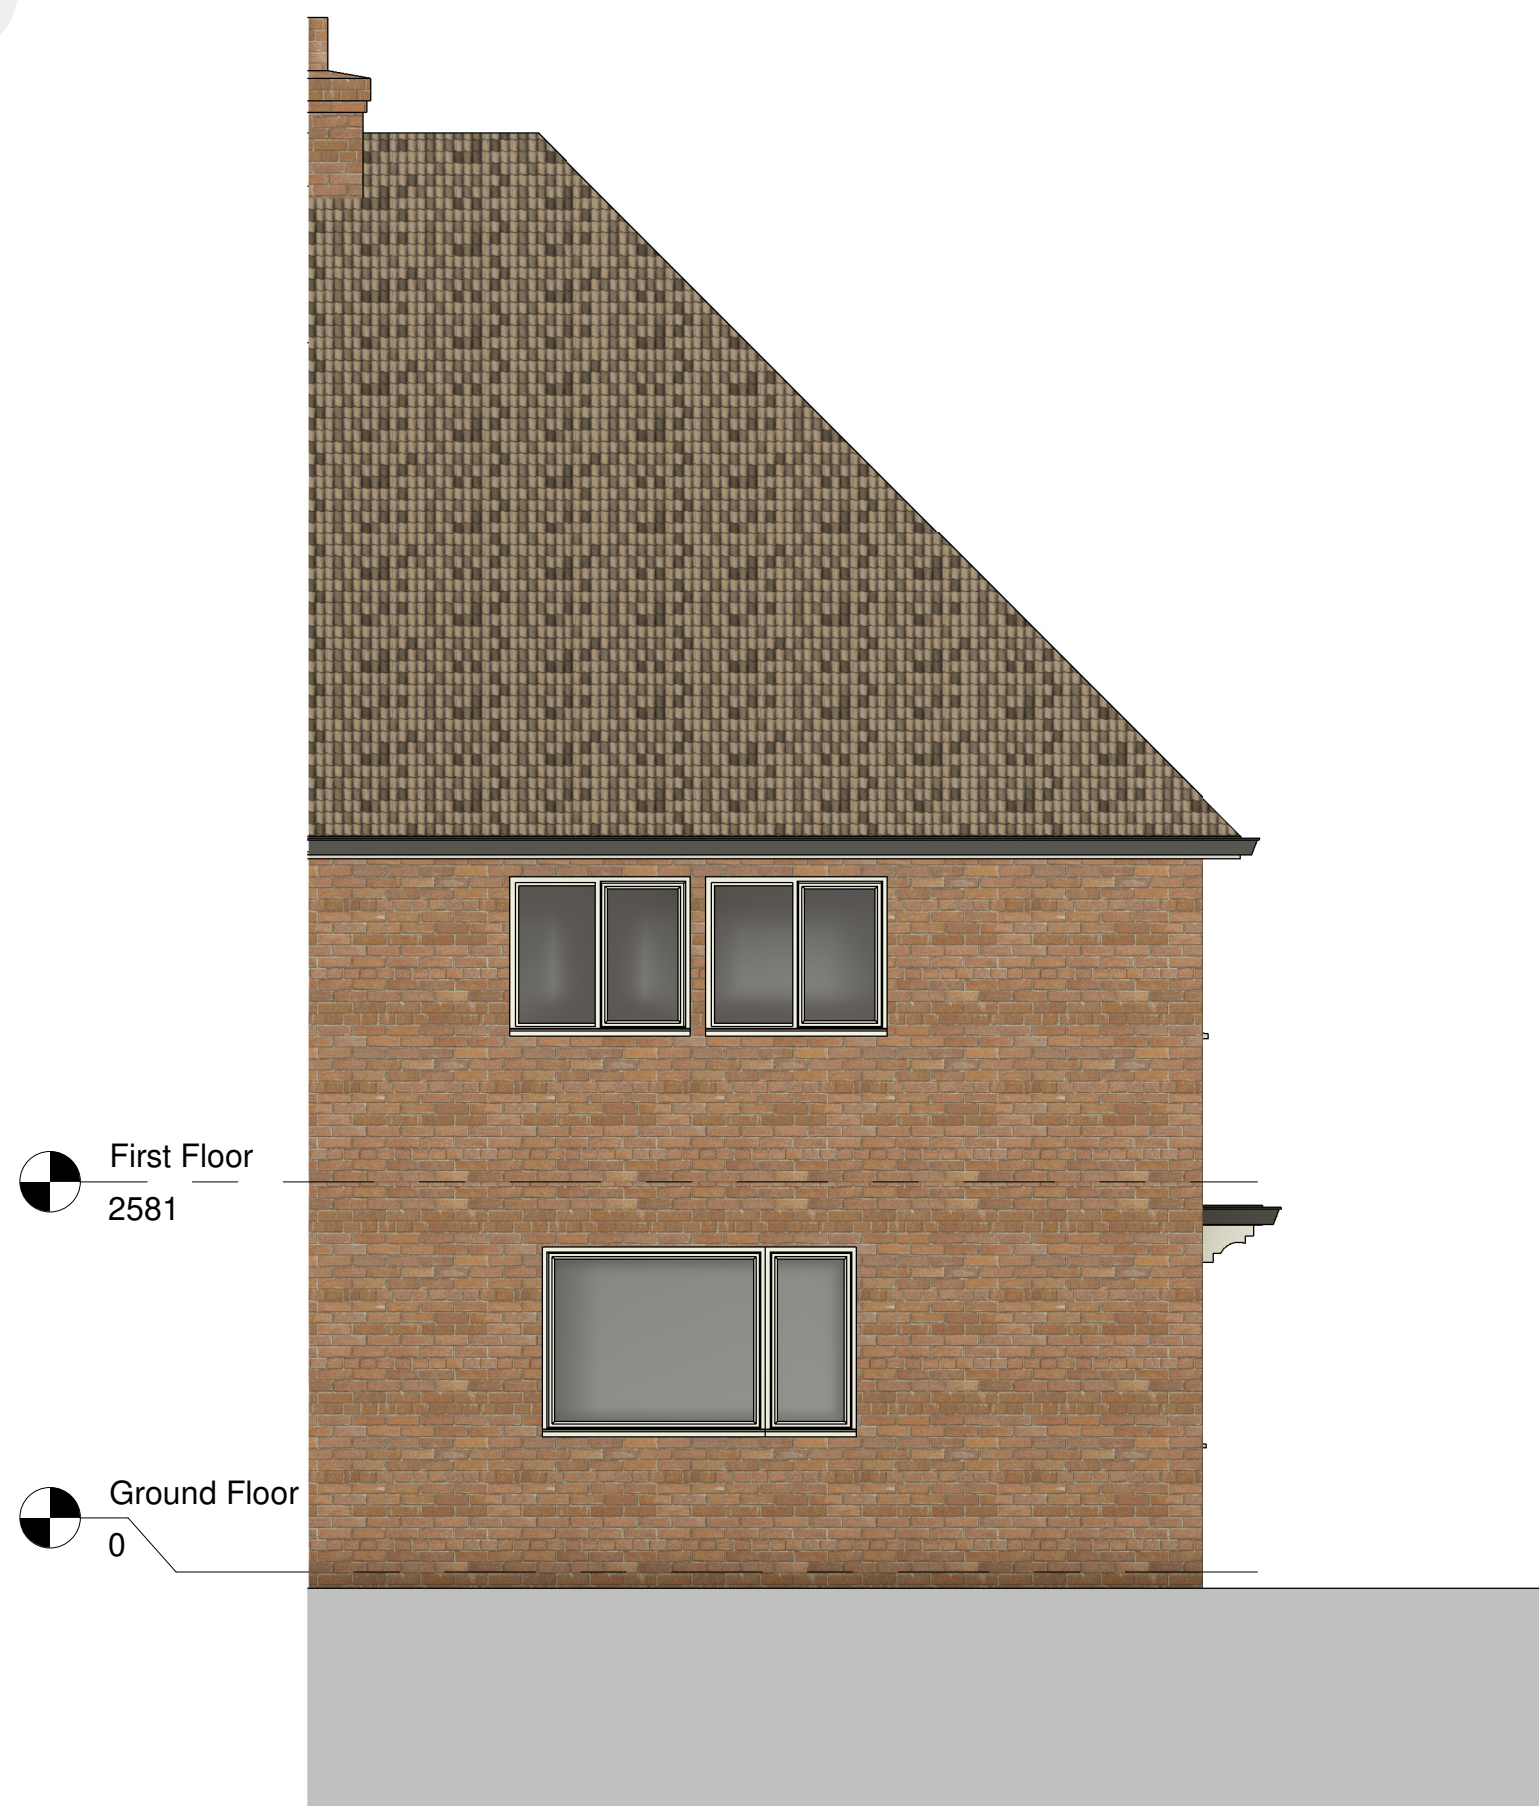

Front Elevation
1 : 50

This drawing is protected under copyright



Rev	Description	Date

PROJECT

5 Truro Road Kent
DA12 5RG

TITLE

Existing Drawing

CLIENT

DRAWN BY AK	CHECKED BY AK	DATE 19/04/22
SCALE (@ A1) 1 : 50		PROJECT NUMBER 413
DRAWING NUMBER PL004		REV A