



T1: Apple tree.
Approx. 2.5m dia. spread,
3.5m tall

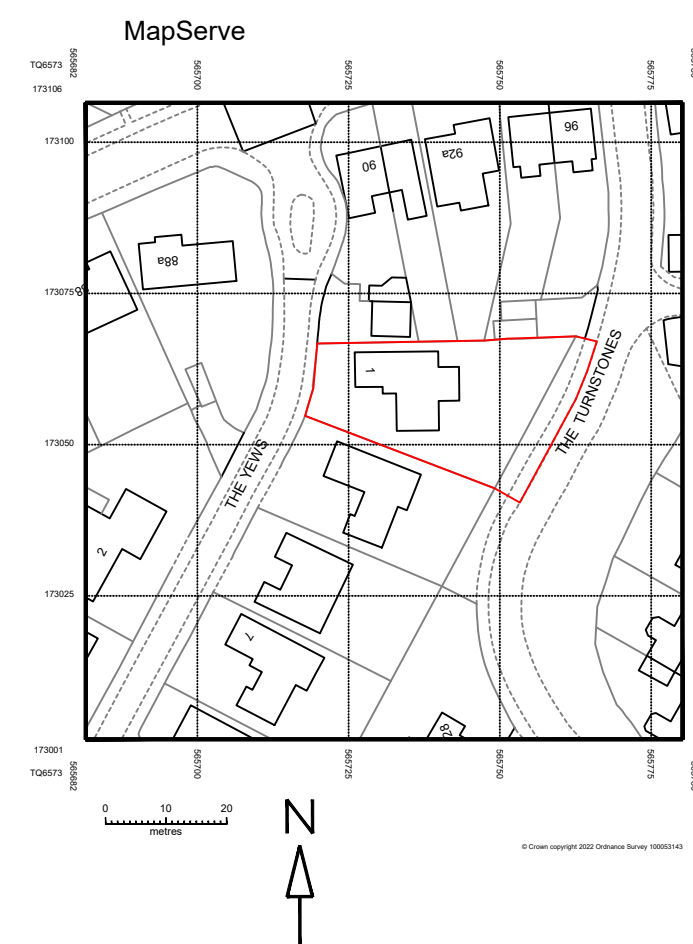

Site Plan 1:1250

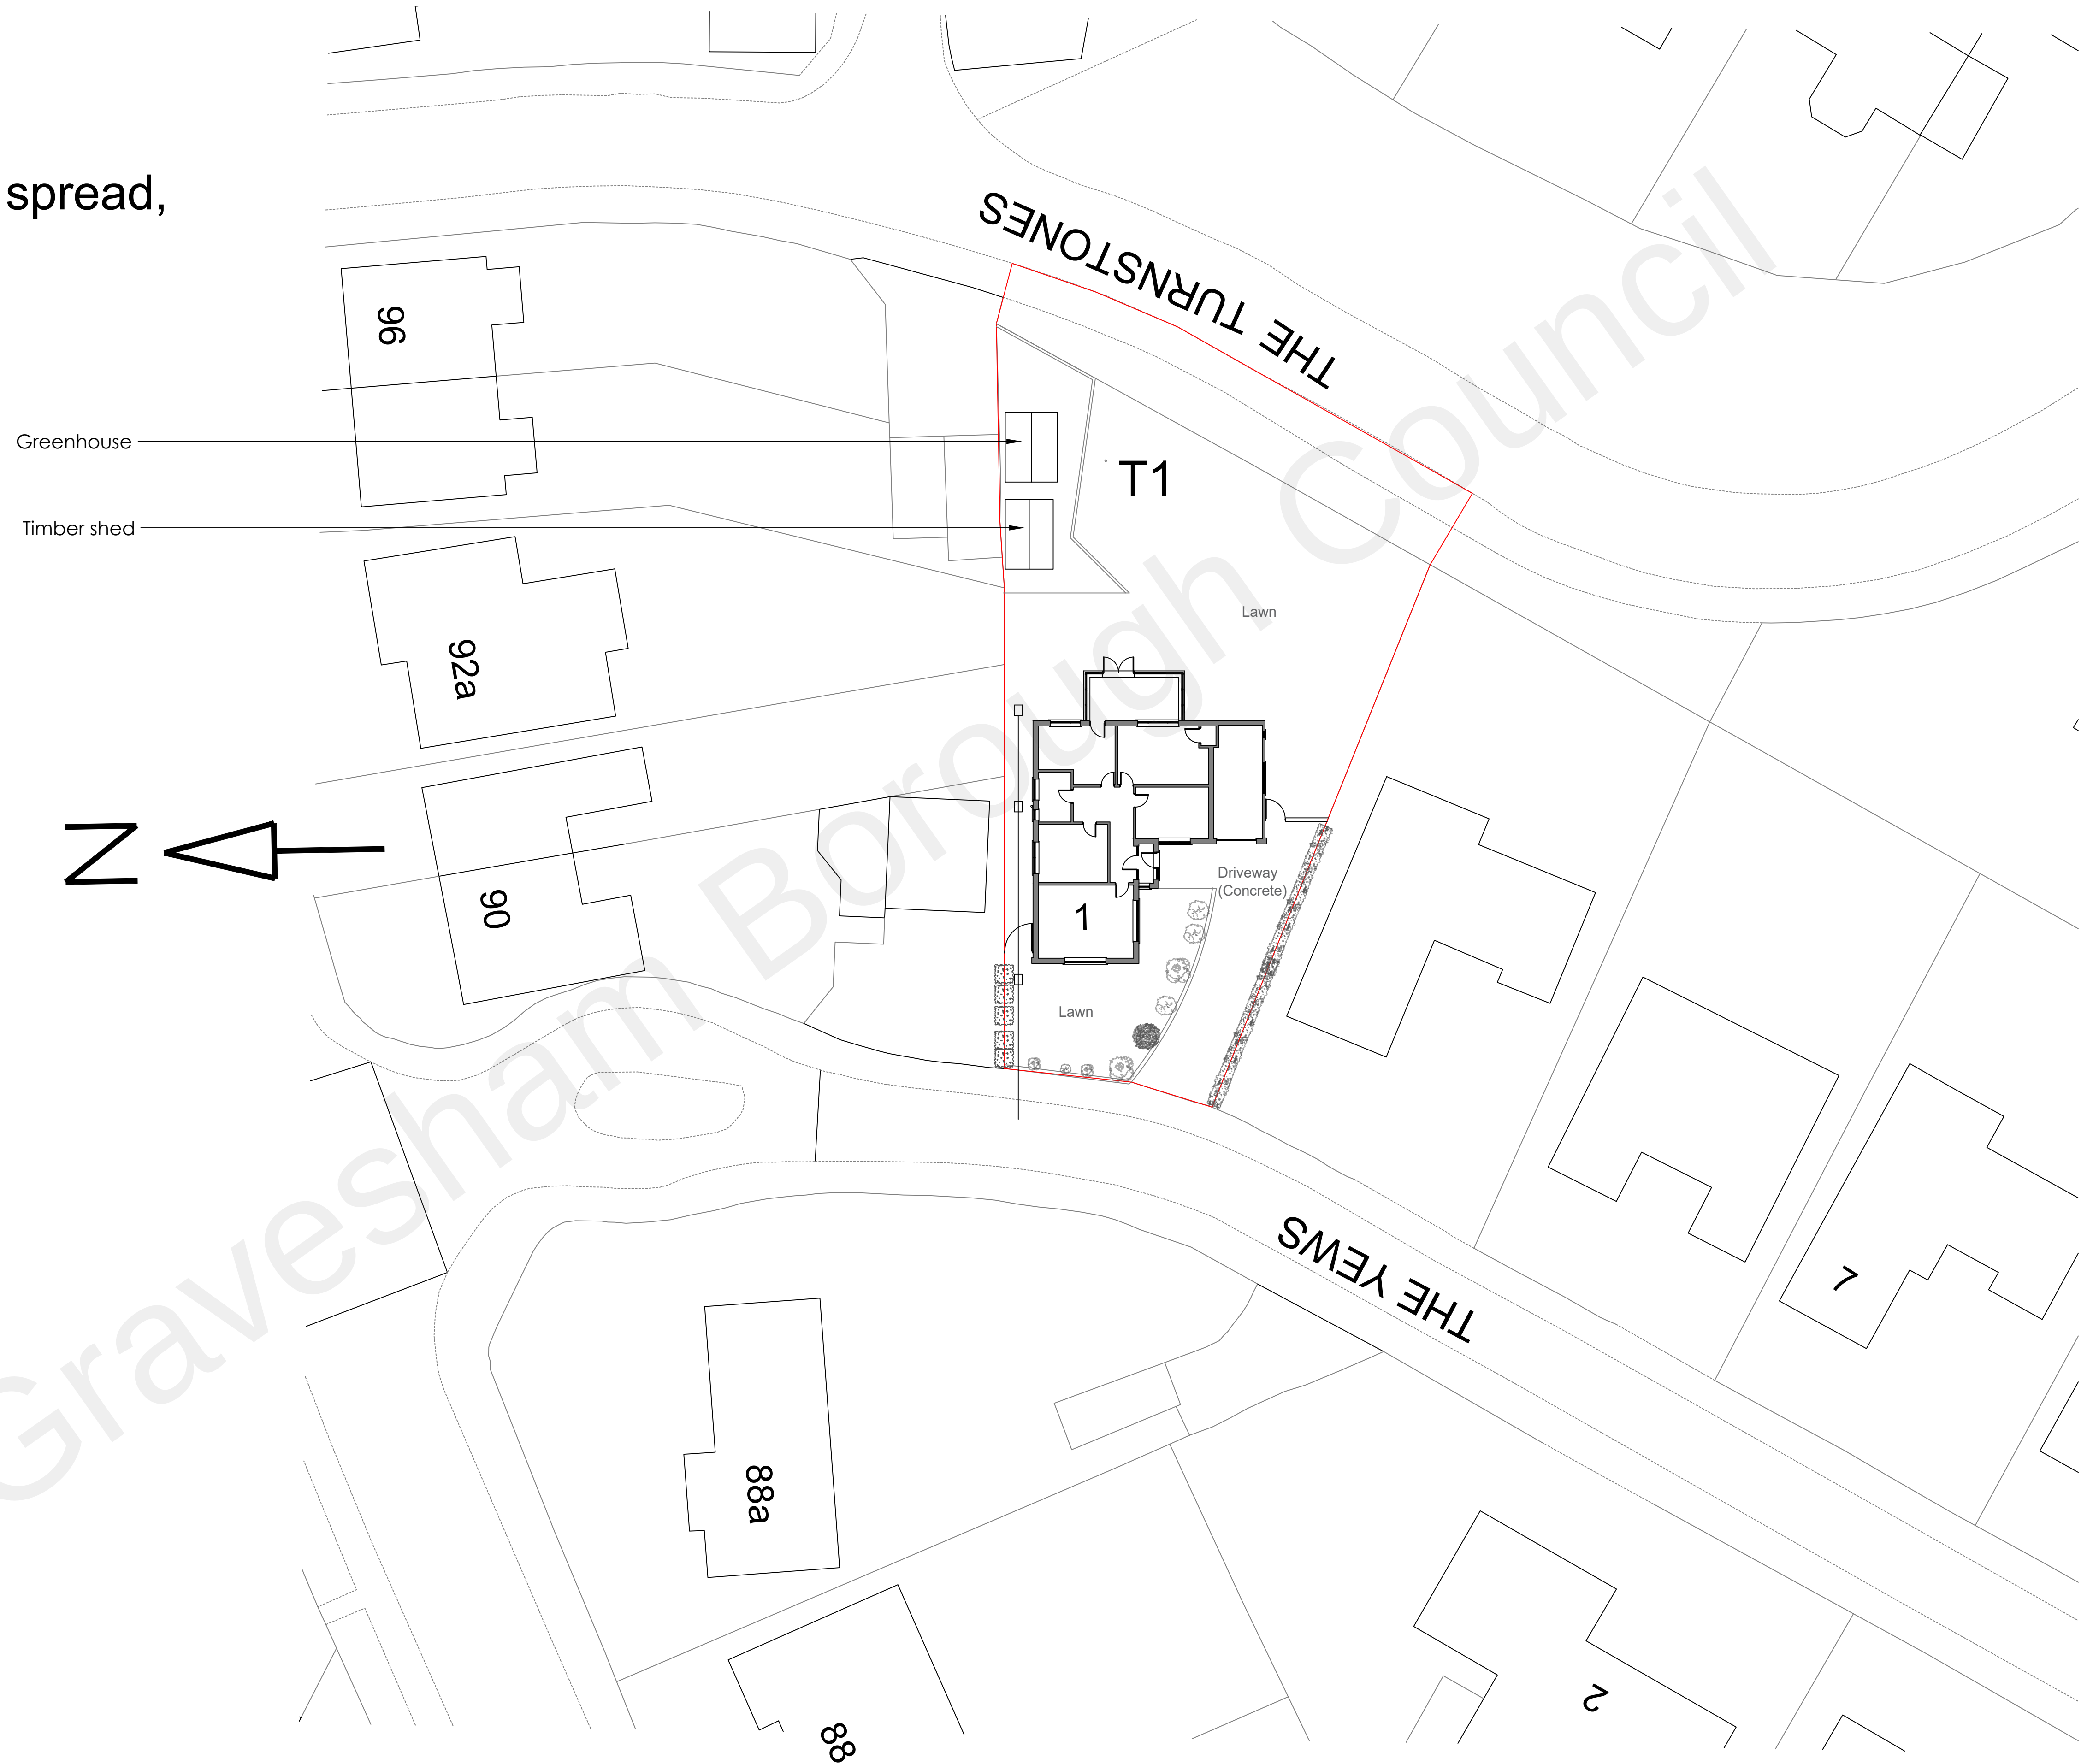

Block Plan 1:200

One Stop Beyond Woodfield Lane, Ebbw Vale Neen CT 18 8BT Tel 01308633320		
This drawing is the copyright of Rubicon Chartered Building Control Ltd. and should not be copied or reproduced without written consent. All dimensions are to be checked on site prior to fabrication and the Rubicon Chartered Building Consultancy Ltd. to be notified of any discrepancy. Do not scale from this drawing.		
Revisions:		
Ref.	Description	Date
150 1:1 EQUAL TO 1:1 METRE OR 100MM		
1:100 1:100 EQUAL TO 1:1 METRE OR 100MM		
1:200 1:1 EQUAL TO 1:1 METRE OR 100MM		
1:500 1:1 EQUAL TO 1:1 METRE OR 100MM		
1:1250 1:1 EQUAL TO 1:1 METRE OR 100MM		
Project 1 The Yews Gravesend DA12 1PA		
Client		
Title Site & Block Plans		
Scales 1:200 1:1250		Paper Size A1
Drawn WH		Checked
Drawing No. 22031.01		Rev