




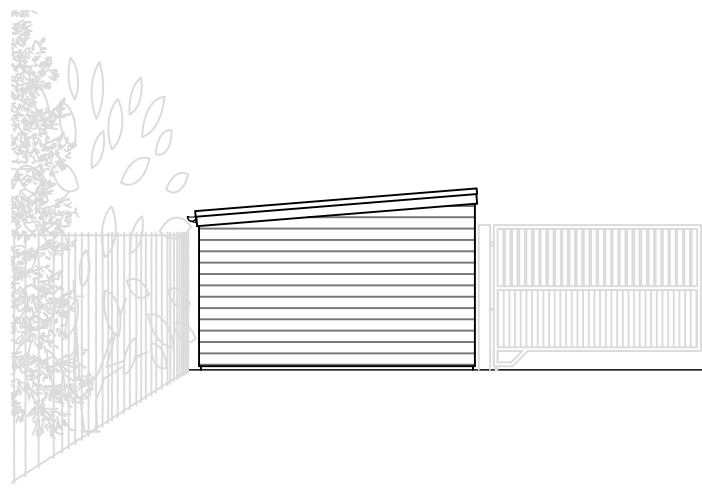


PROPOSED SIDE ELEVATION
SCALE 1:100

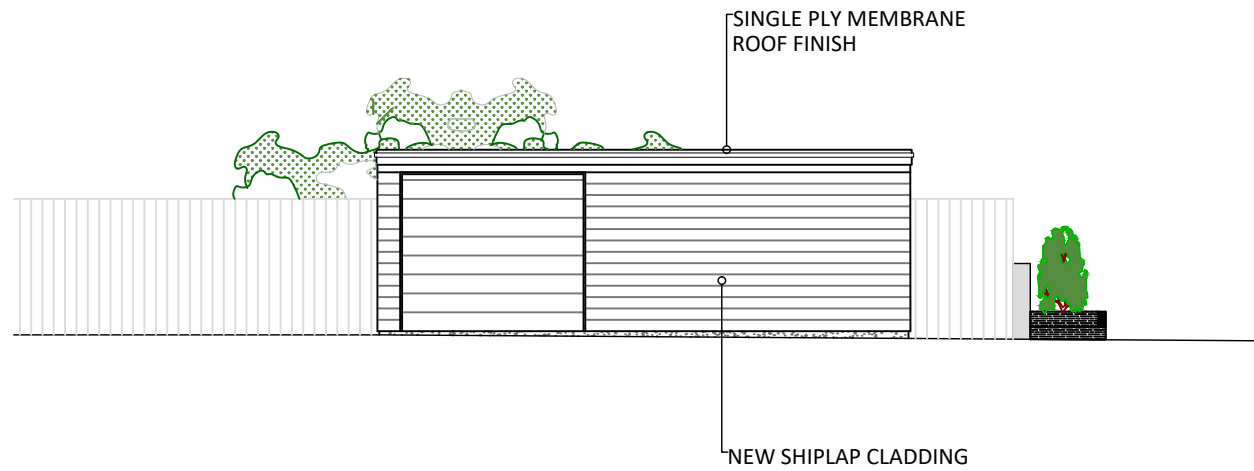


PROPOSED FRONT ELEVATION
SCALE 1:100

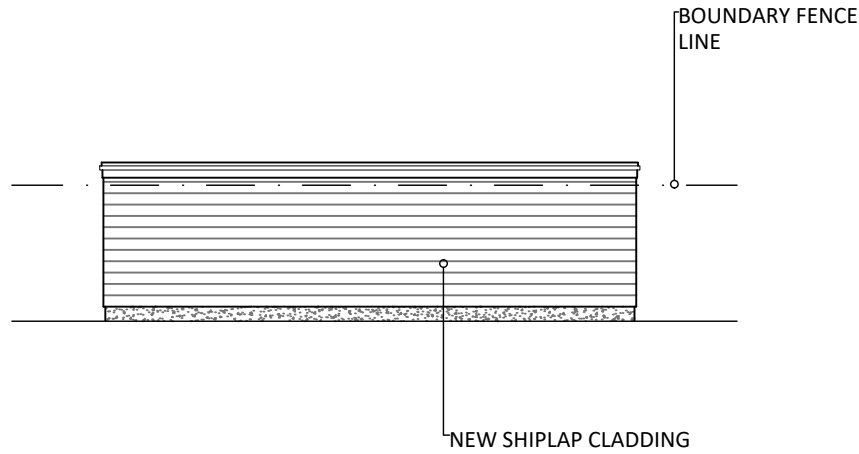


PROPOSED REAR ELEVATION
SCALE 1:100

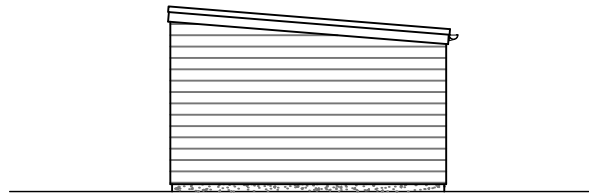


PROPOSED SIDE ELEVATION
SCALE 1:100

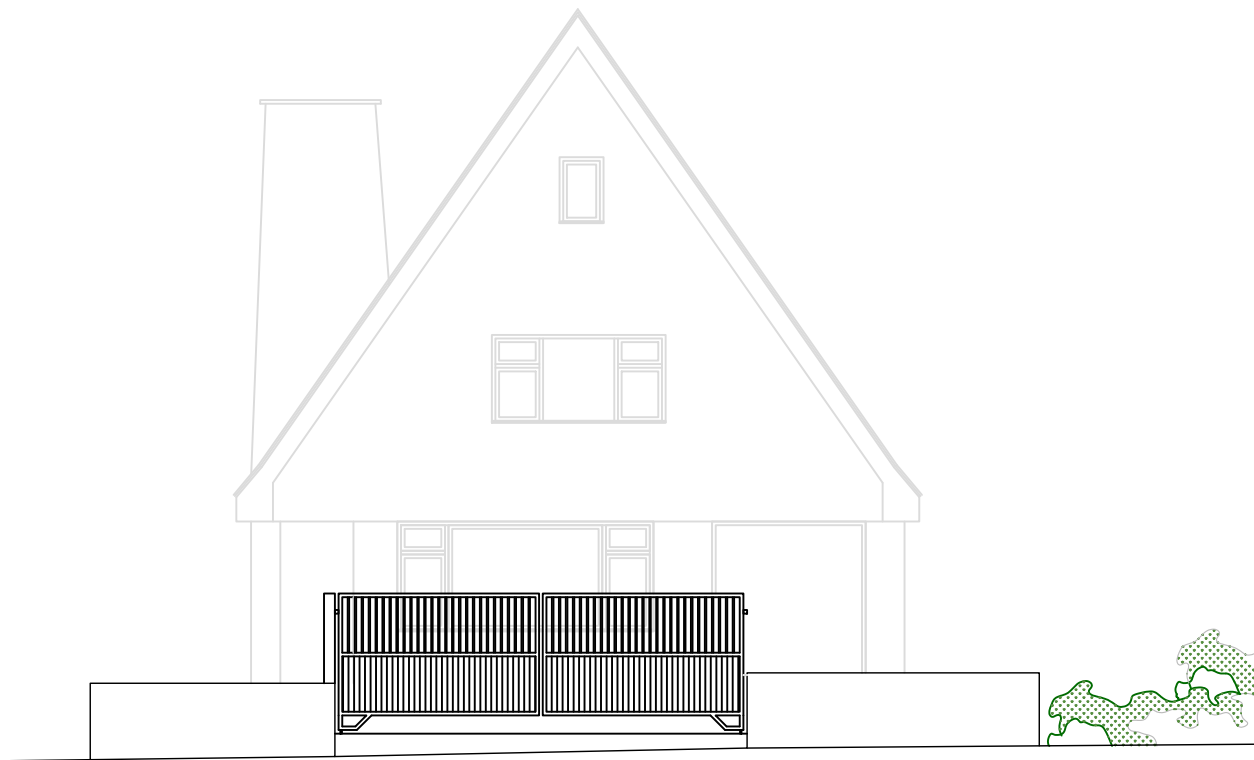

EXISTING STREET ELEVATION
SCALE 1:100

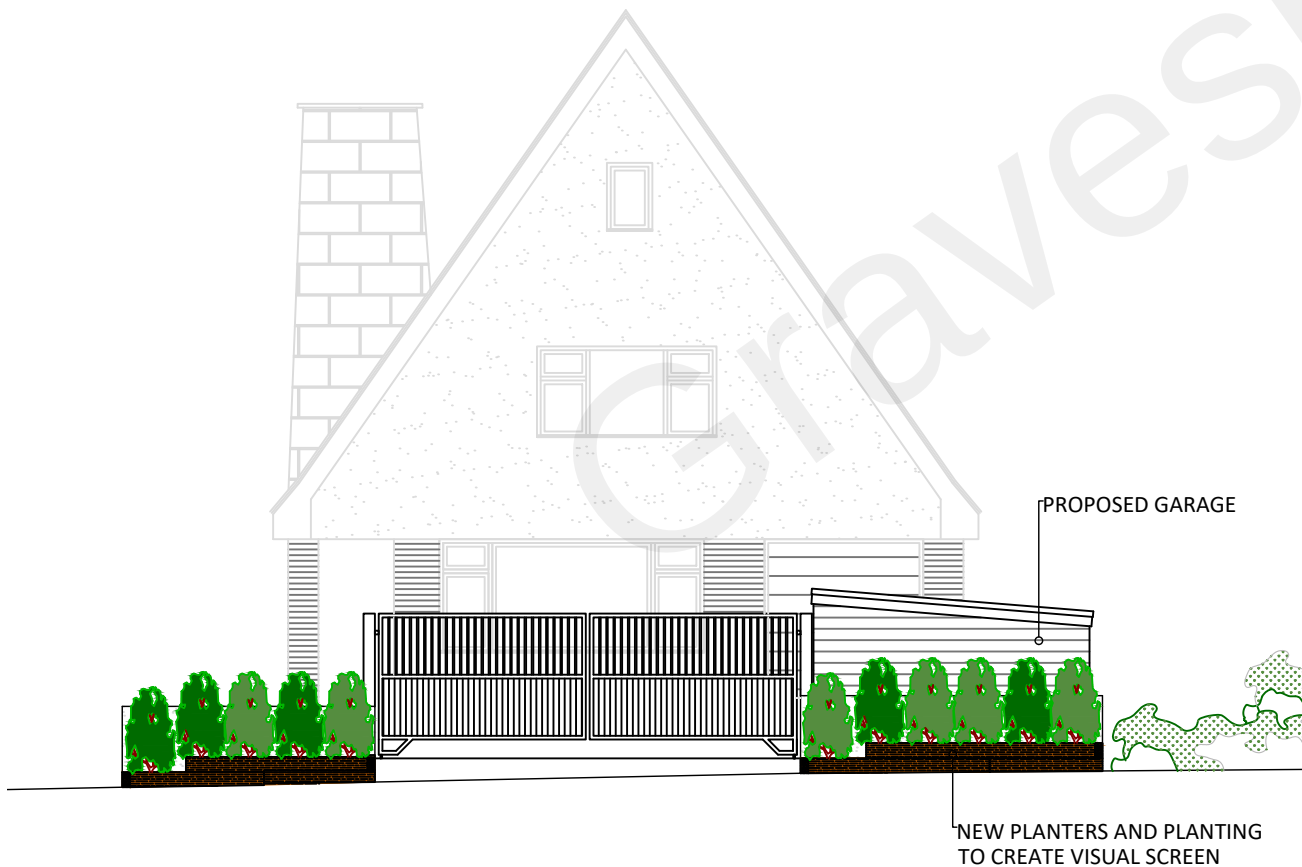


PROPOSED STREET ELEVATION
SCALE 1:100

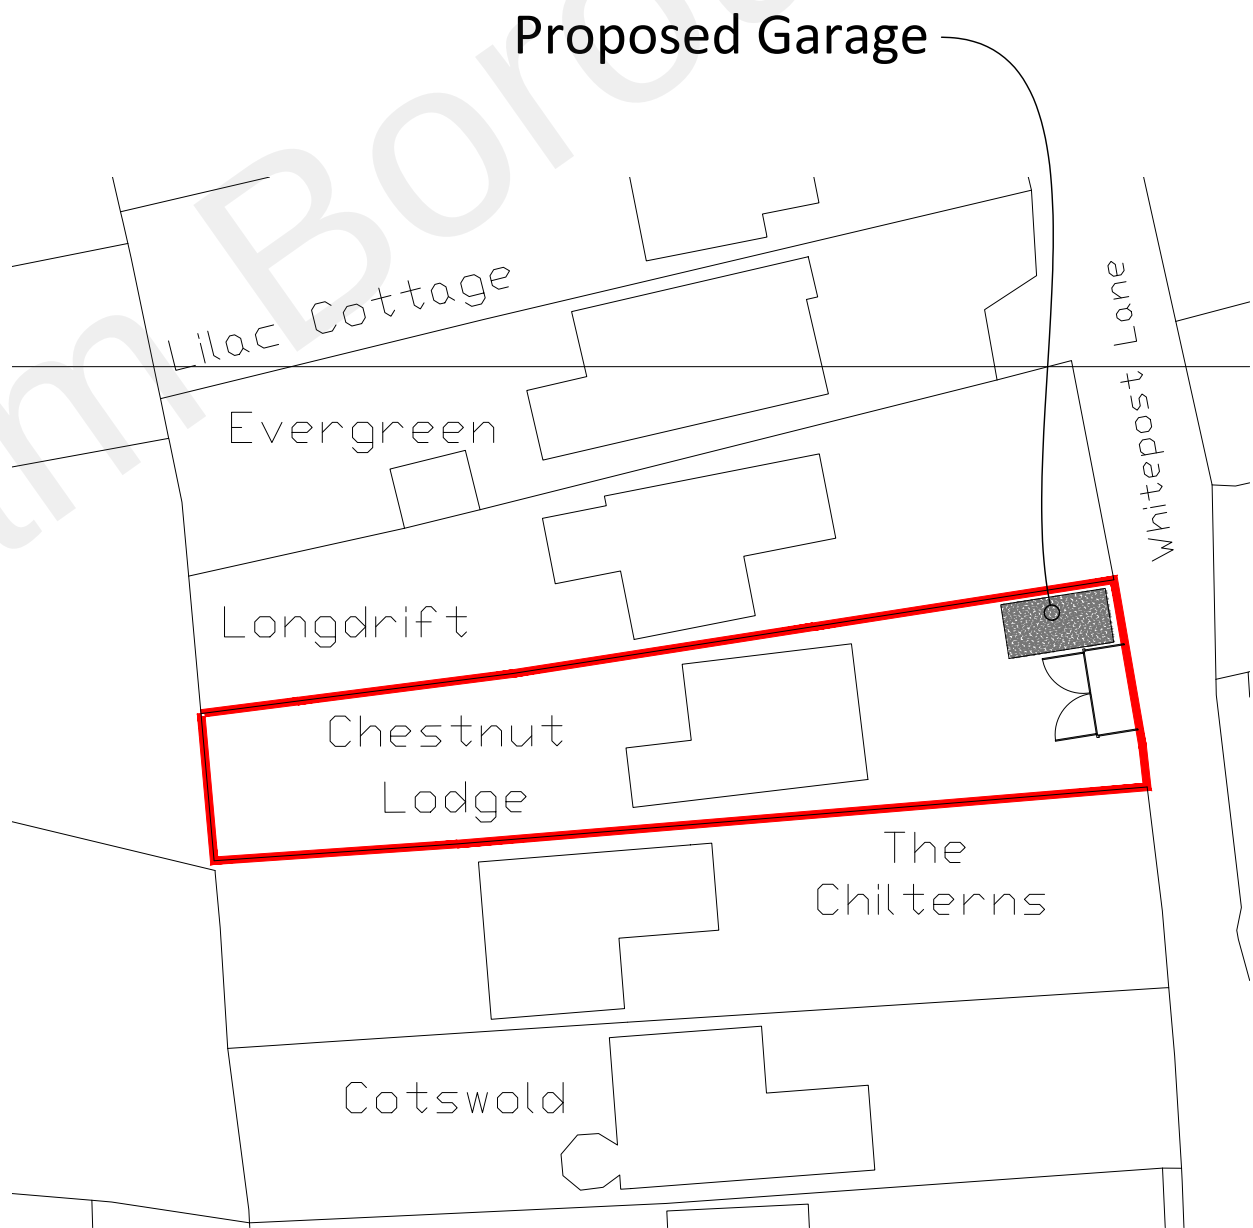

LOCATION PLAN
SCALE 1:1250



LOCATION PLAN
SCALE 1:1250

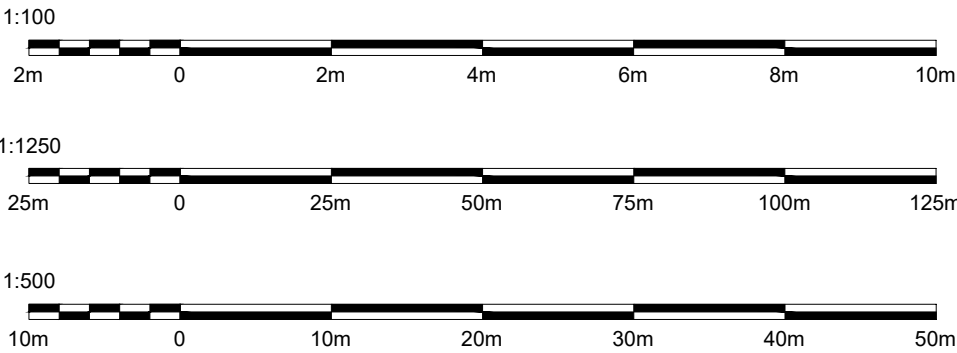

The Site

Rev Date Description



16 Windmill Close, Basingbourn, Royston, Herts, SG8 5FJ
T: 07872 987570 E: david@projectdm.co.uk
Web: www.projectdm.co.uk

Project Status **PLANNING**

Project **PROPOSED GARAGE**

Drawn By **DJW** Date **SEPT '21** Job No **0195**

Address
**CHESTNUT LODGE
WHITEPOST LANE
CULVERSTONE
GRAVESEND**

Drawing Title
**PROPOSED PLANS & ELEVATIONS
LOCATION & BLOCK PLANS**

SITE POST CODE **DA13 0TW** SCALE @ A2 **AS SHOWN** REVISION

DRAWING NUMBER **0195-21-PL01**

COPYRIGHT:
THIS DRAWING AND THE DESIGN DEPICTED THEREON ARE THE COPYRIGHT OF PROJECT DESIGN & MANAGEMENT
ALL THE DRAWINGS AND DIMENSIONS TO BE CHECKED AND ANY DISCREPANCIES TO BE REPORTED TO PDM (ARCHITECTURAL) DESIGN PRIOR TO THE COMMENCEMENT OF WORKS.
ALL WORK TO BE CARRIED OUT IN ACCORDANCE WITH THE BUILDING REGULATIONS AND THE REQUIREMENTS OF THE LOCAL AUTHORITY.