



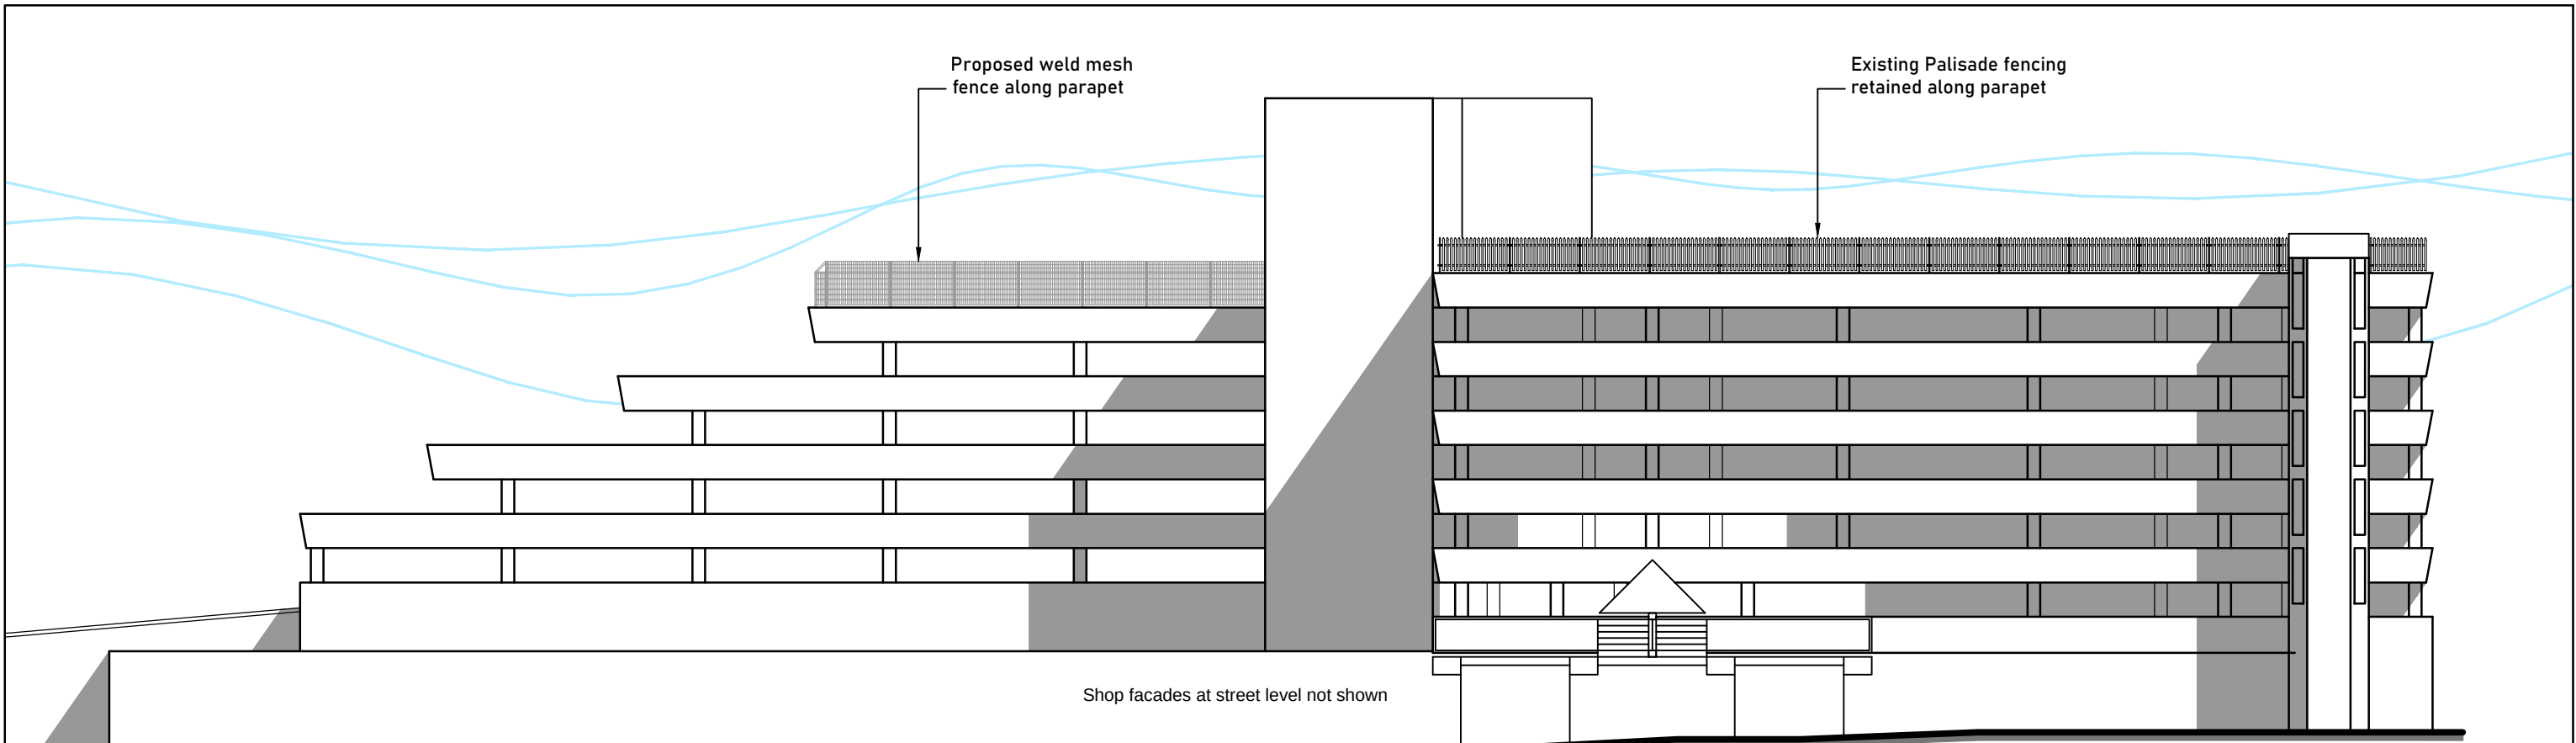


South Elevation facing Clive Road PROPOSED

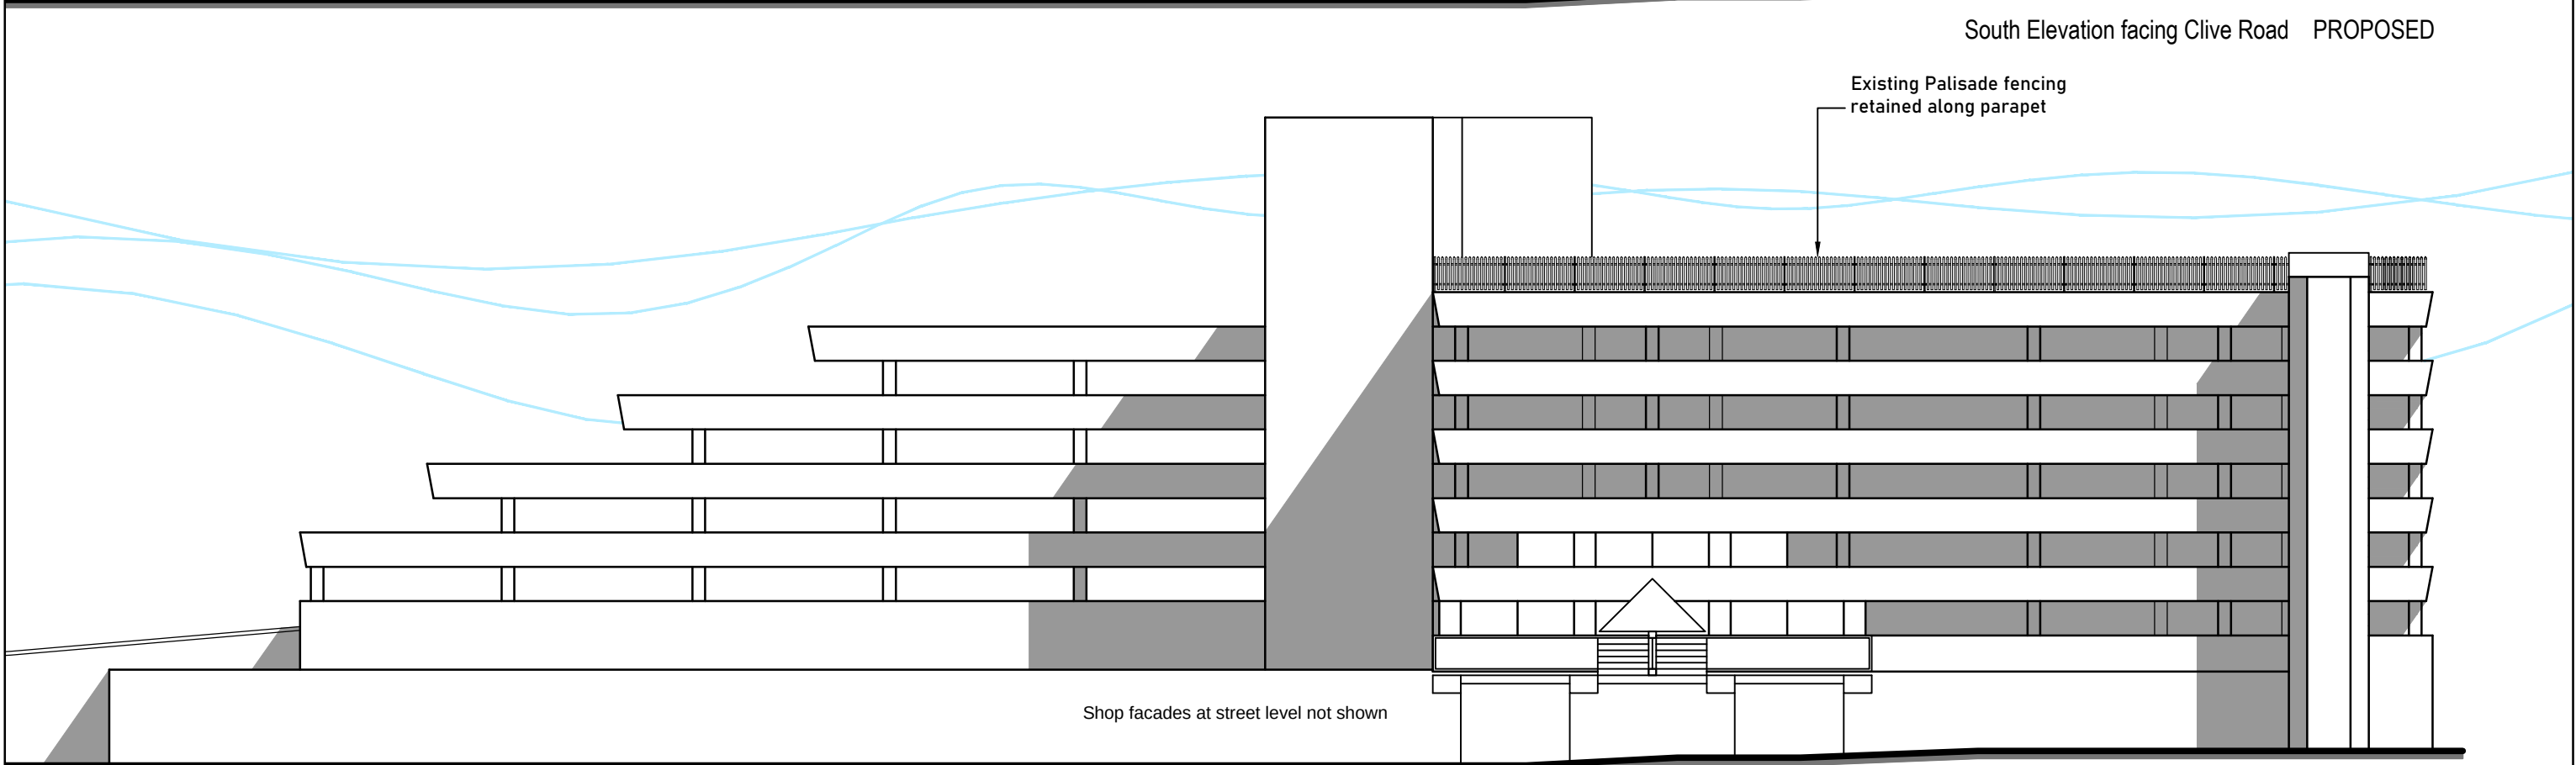

South Elevation facing Clive Road EXISTING

**MONTE
CALVO**
ARCHITECTS

Mulberry House Main Street Tansor PE8 5HS
T: +44 (0)1832 570705 E: fm@montecalvo.co.uk

 

PROJECT
Proposed Fencing -
Multi Storey Car Park
Thamesgate Shopping Centre
Gravesend
CLIENT
Signal RP II Ltd

TITLE
Building Elevations
© Montecalvo Architects 2024

PURPOSE OF ISSUE
PLANNING
DATE
17.10.2024
SCALE (@ A3)
1:250 @ A3
PROJECT / DRAWING NUMBER
1344 - AP004 - A