




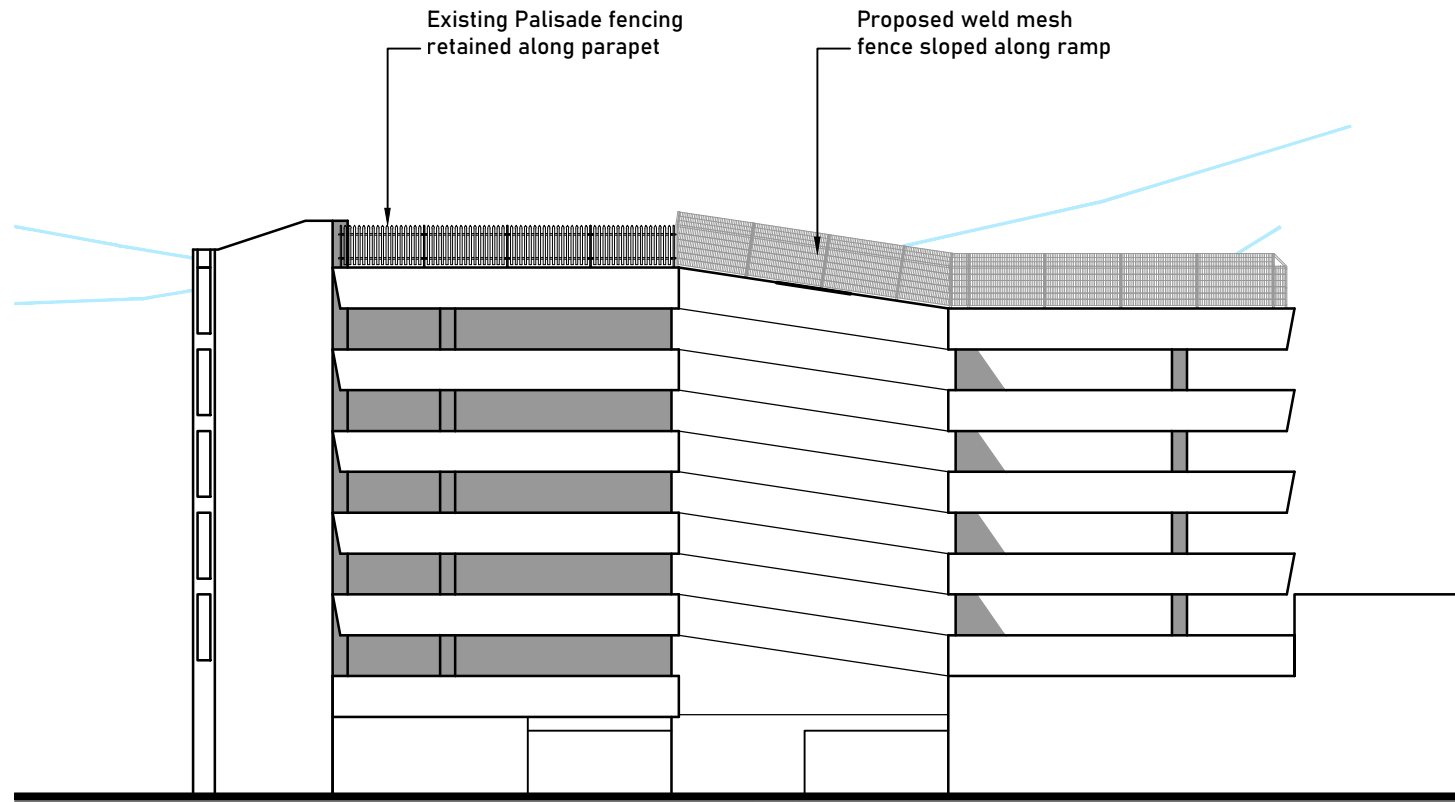


East Elevation facing Stone Street PROPOSED

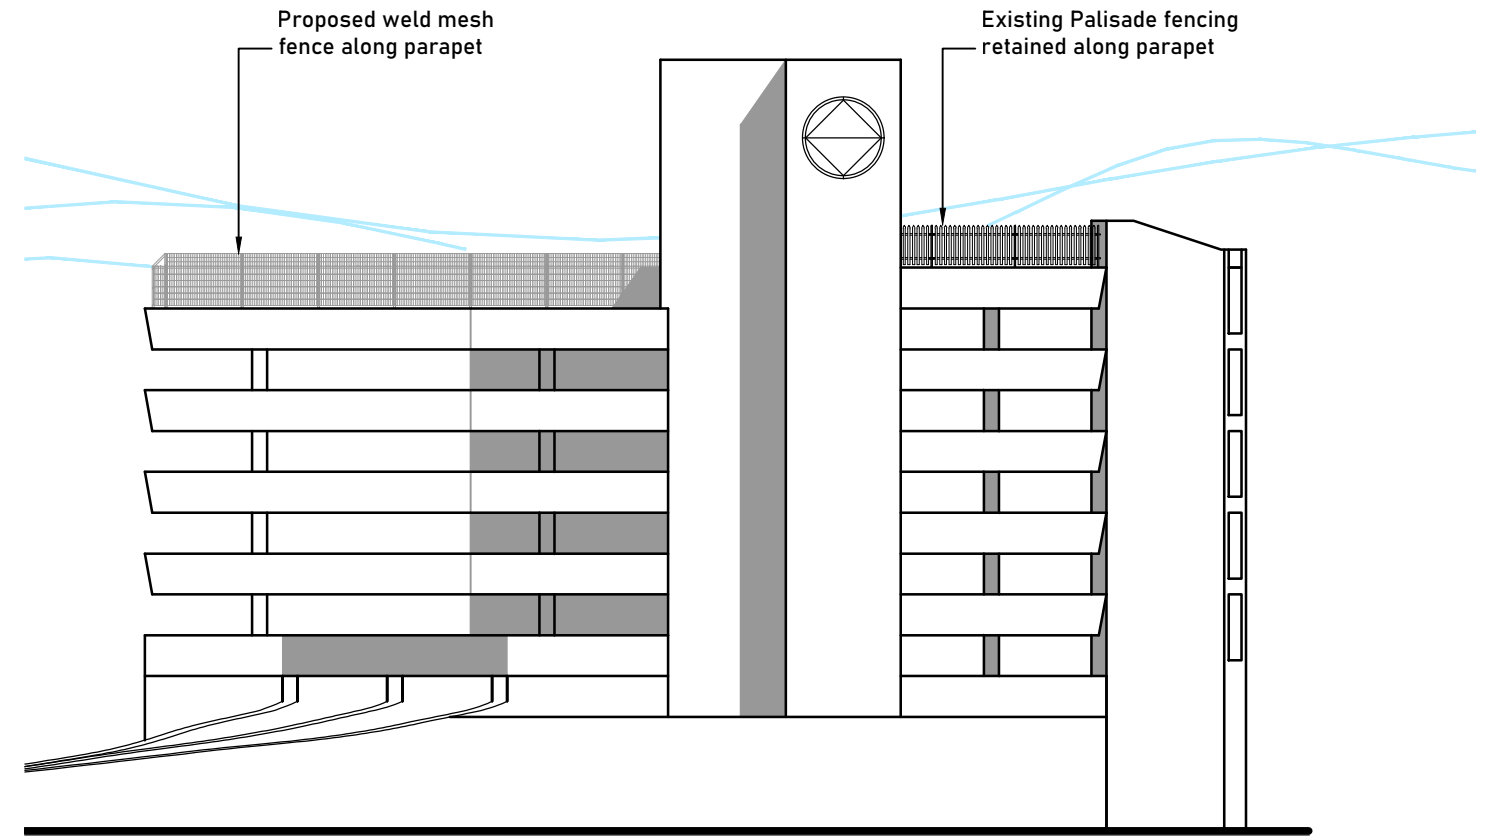

West Elevation PROPOSED

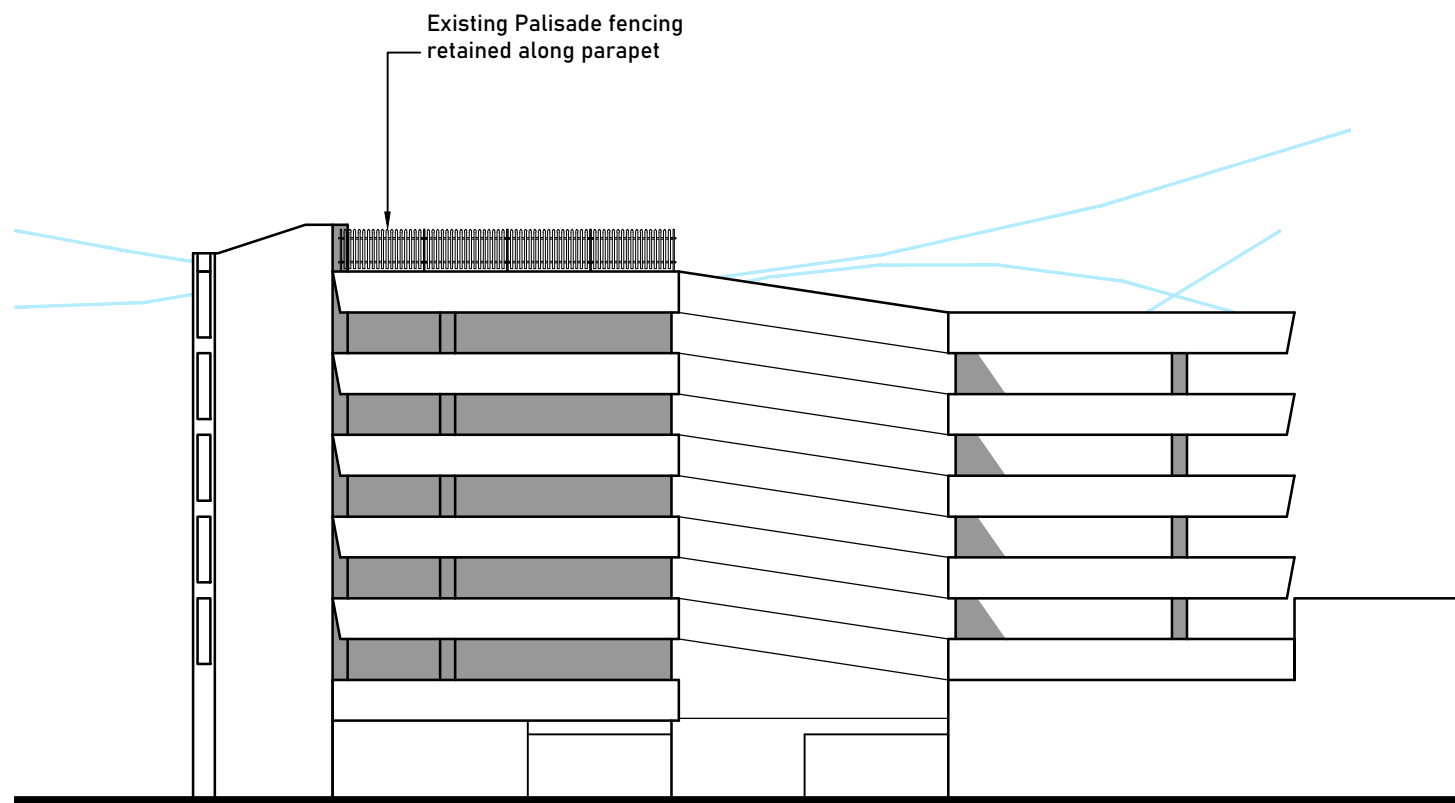


East Elevation facing Stone Street EXISTING

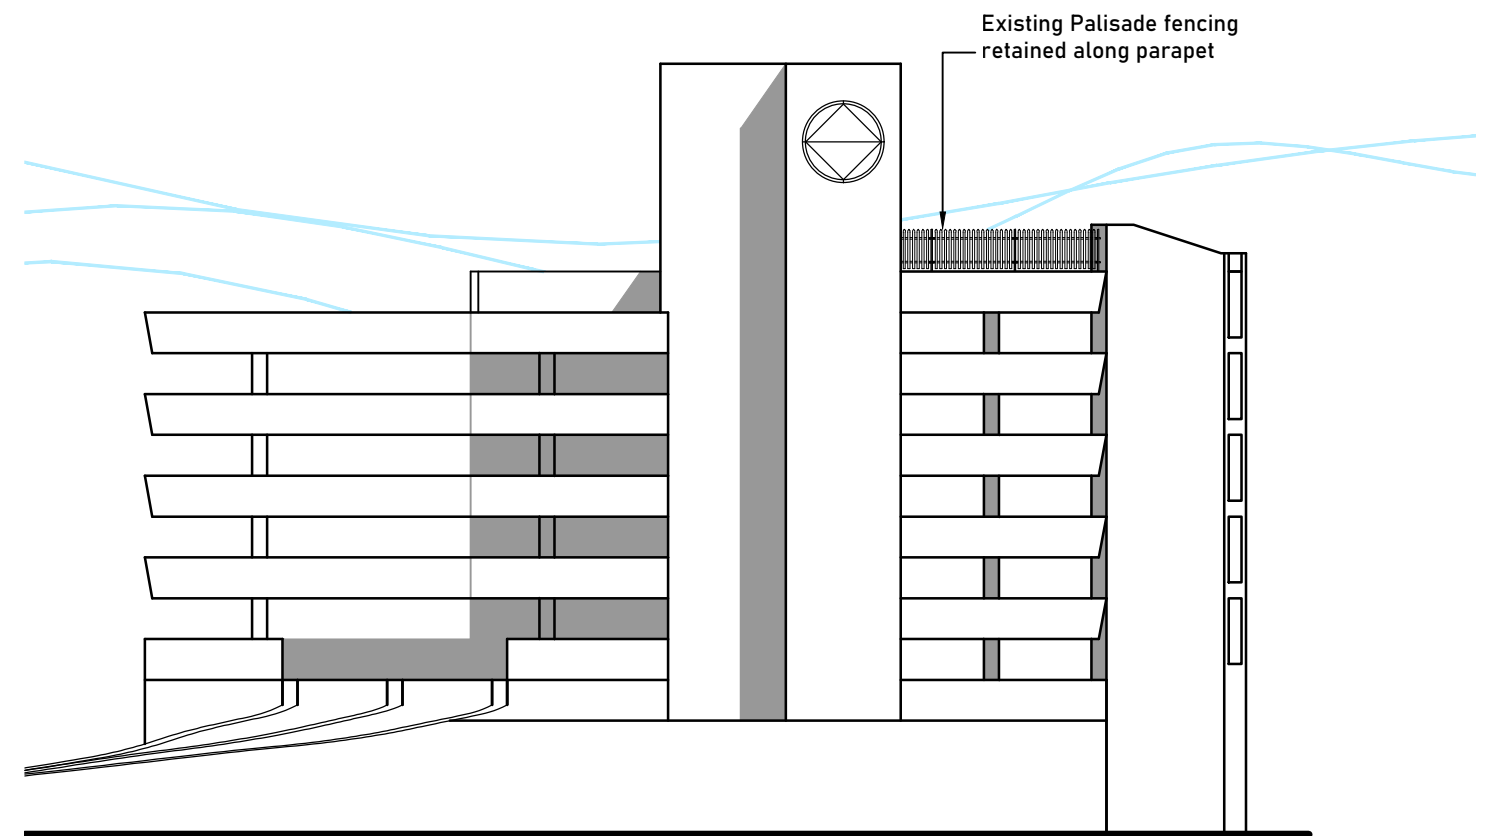

West Elevation EXISTING

MONTE
CALVO
ARCHITECTS

Mulberry House Main Street Tansor PE8 5HS
T: +44 (0)1832 570705 E: fm@montecalvo.co.uk

 

PROJECT
Proposed Fencing -
Multi Storey Car Park
Thamesgate Shopping Centre
Gravesend

CLIENT
Signal RP II Ltd

TITLE
Building Elevations

© Montecalvo Architects 2024

PURPOSE OF ISSUE
PLANNING
DATE
17.10.2024
SCALE (@ A3)
1:250 @ A3
PROJECT / DRAWING NUMBER
1344 - AP005 - A