

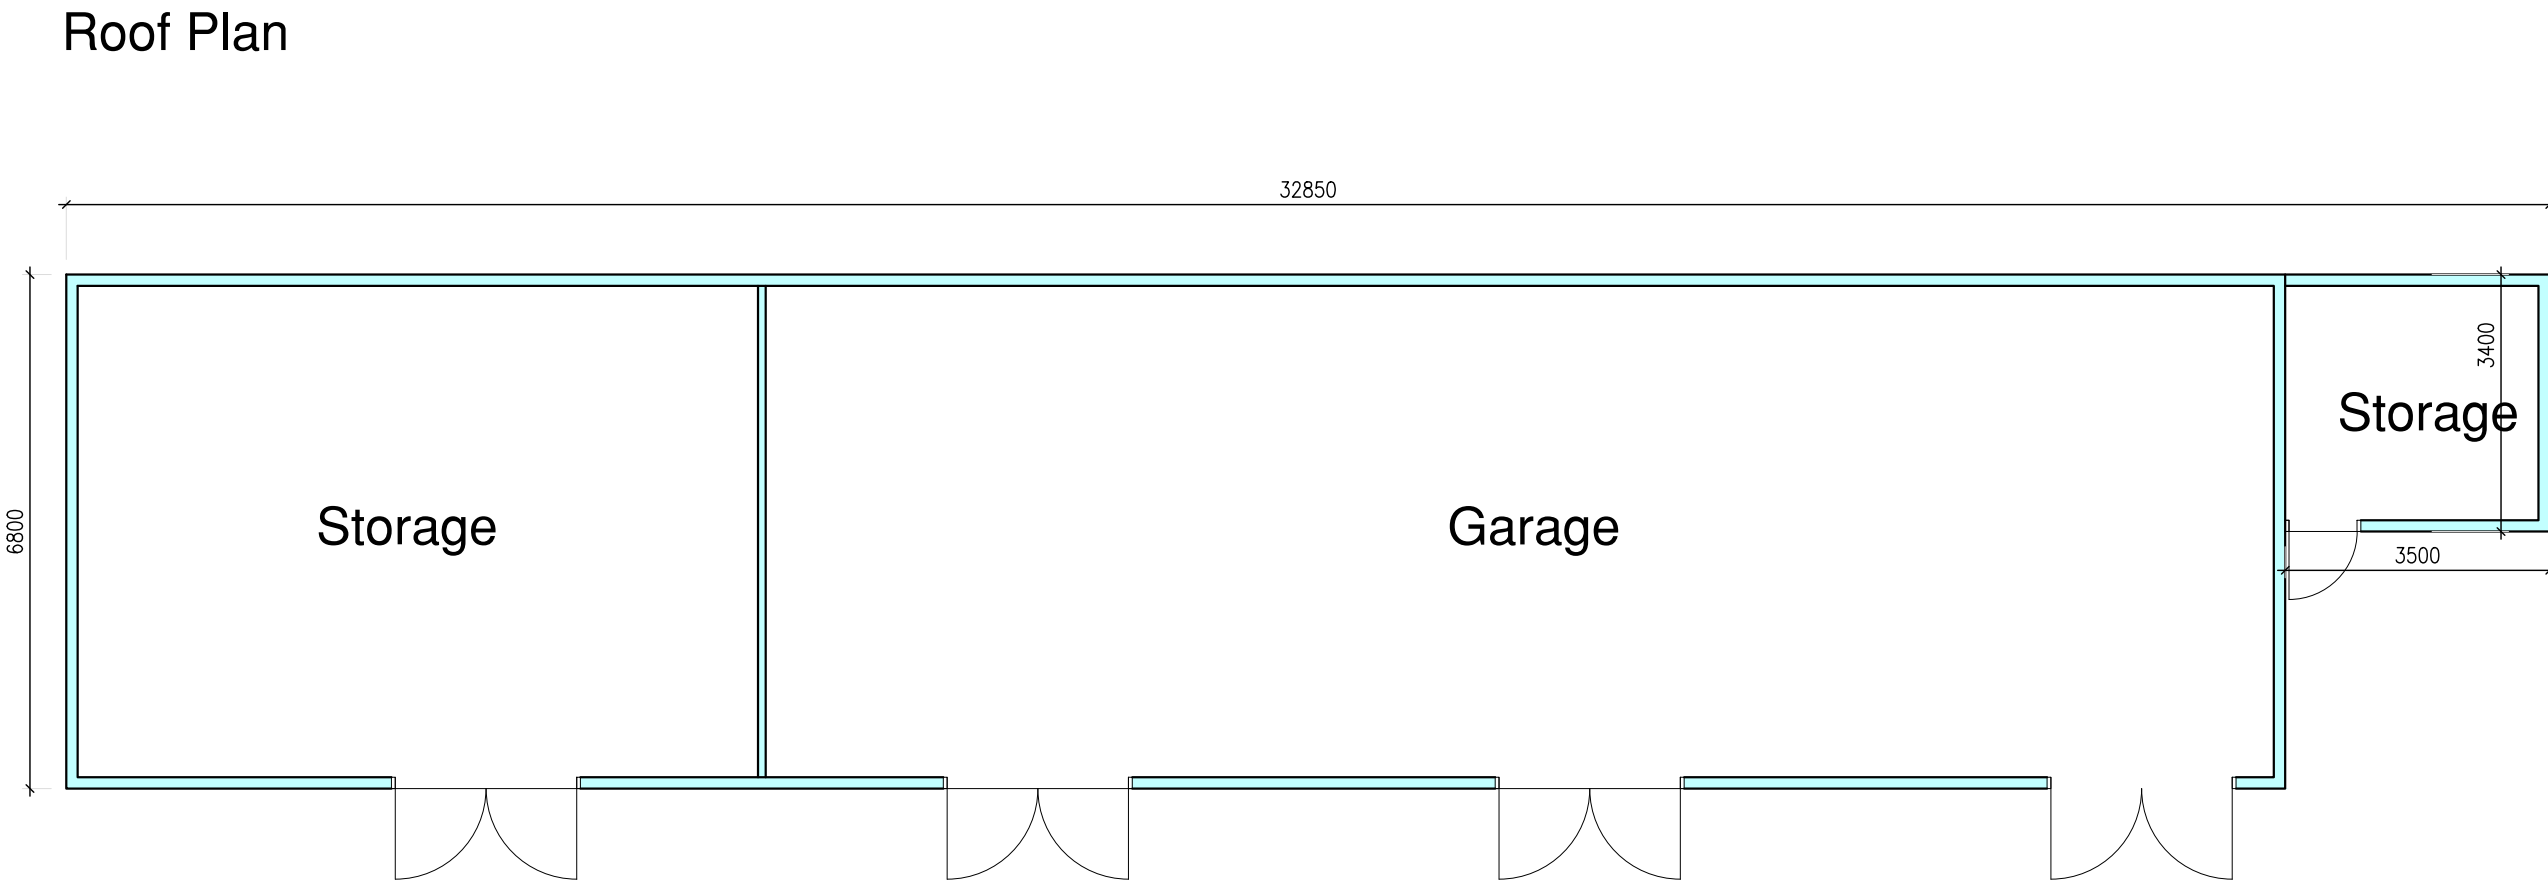
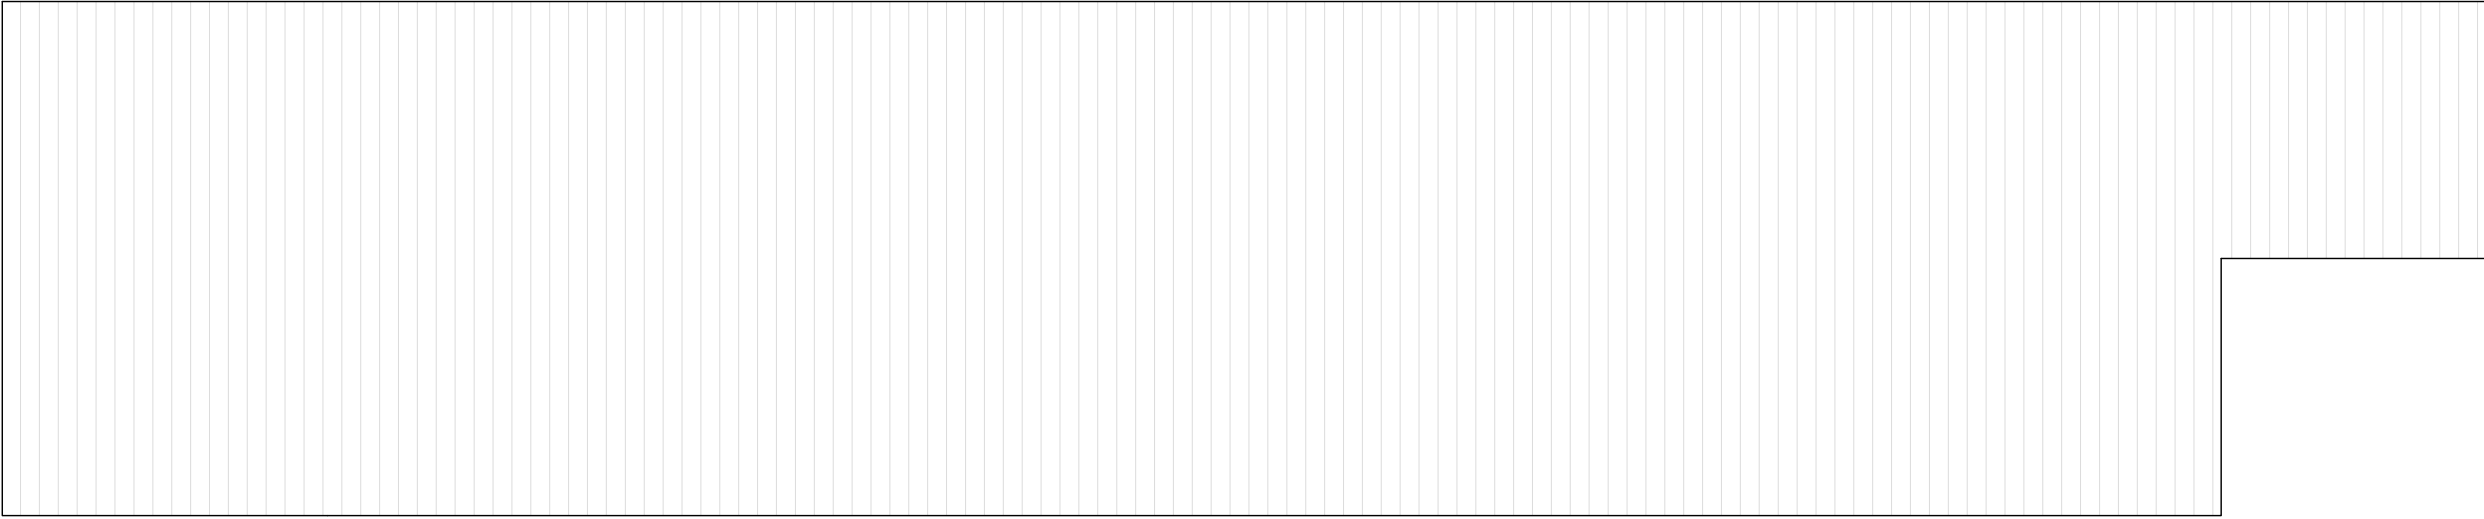
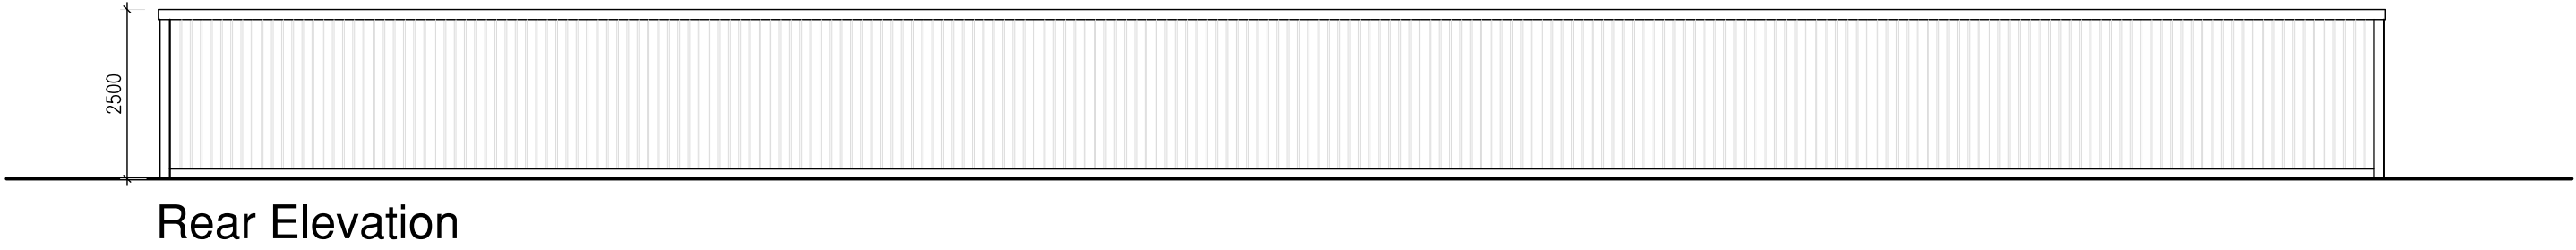


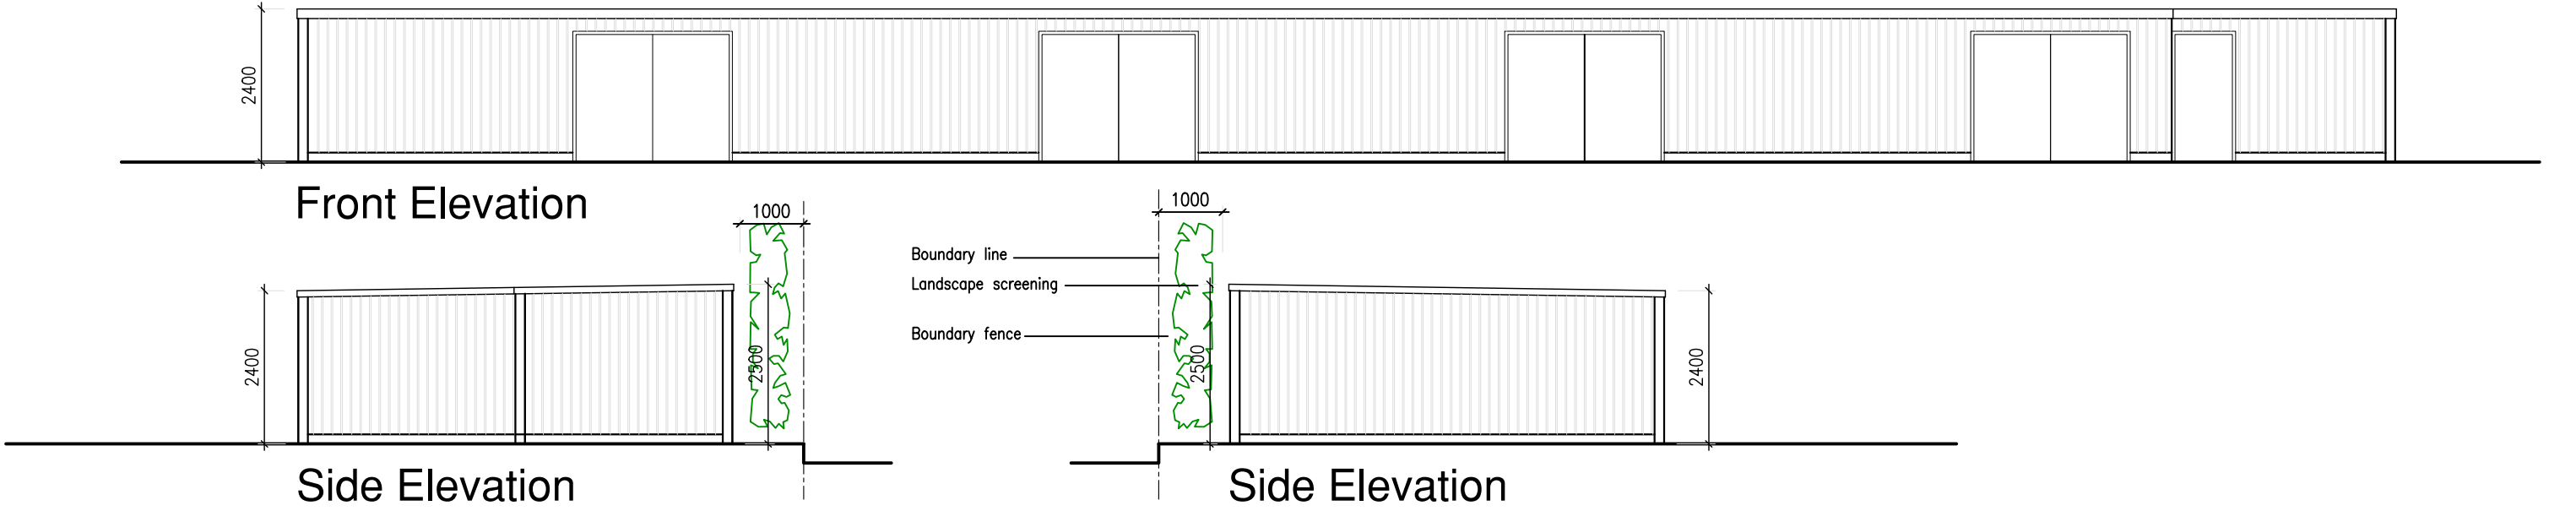

Plan

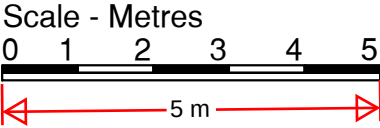

NOTES

The Contractor is to check and verify all building and site dimensions, levels and sewer invert levels at connection points before work starts.

This drawing must be read with and checked against any structural or other specialist drawings provided.

The Contractor is to comply in all respects with the current Building Regulations whether or not specifically stated on these drawings.

This drawing is not intended to show details of foundation or ground conditions. Each area of ground relied upon to support the structure depicted must be investigated by the Contractor and suitable methods of foundation be provided.

REVISIONS

REV	DESCRIPTION	BY	DATE
A	Annotation added to plan	LD	10.08.24
B	Internal layout added	LD	02.09.24

CLIENT

Mr S.Atherton

SITE

Sandiacre
Gravesend Road
Higham

TITLE

Proposed Floor Plan,
Elevations and Roof Plan

SCALE

1:100

DATE

July 24

DRAWING NUMBER

SA-002

REVISION

B