


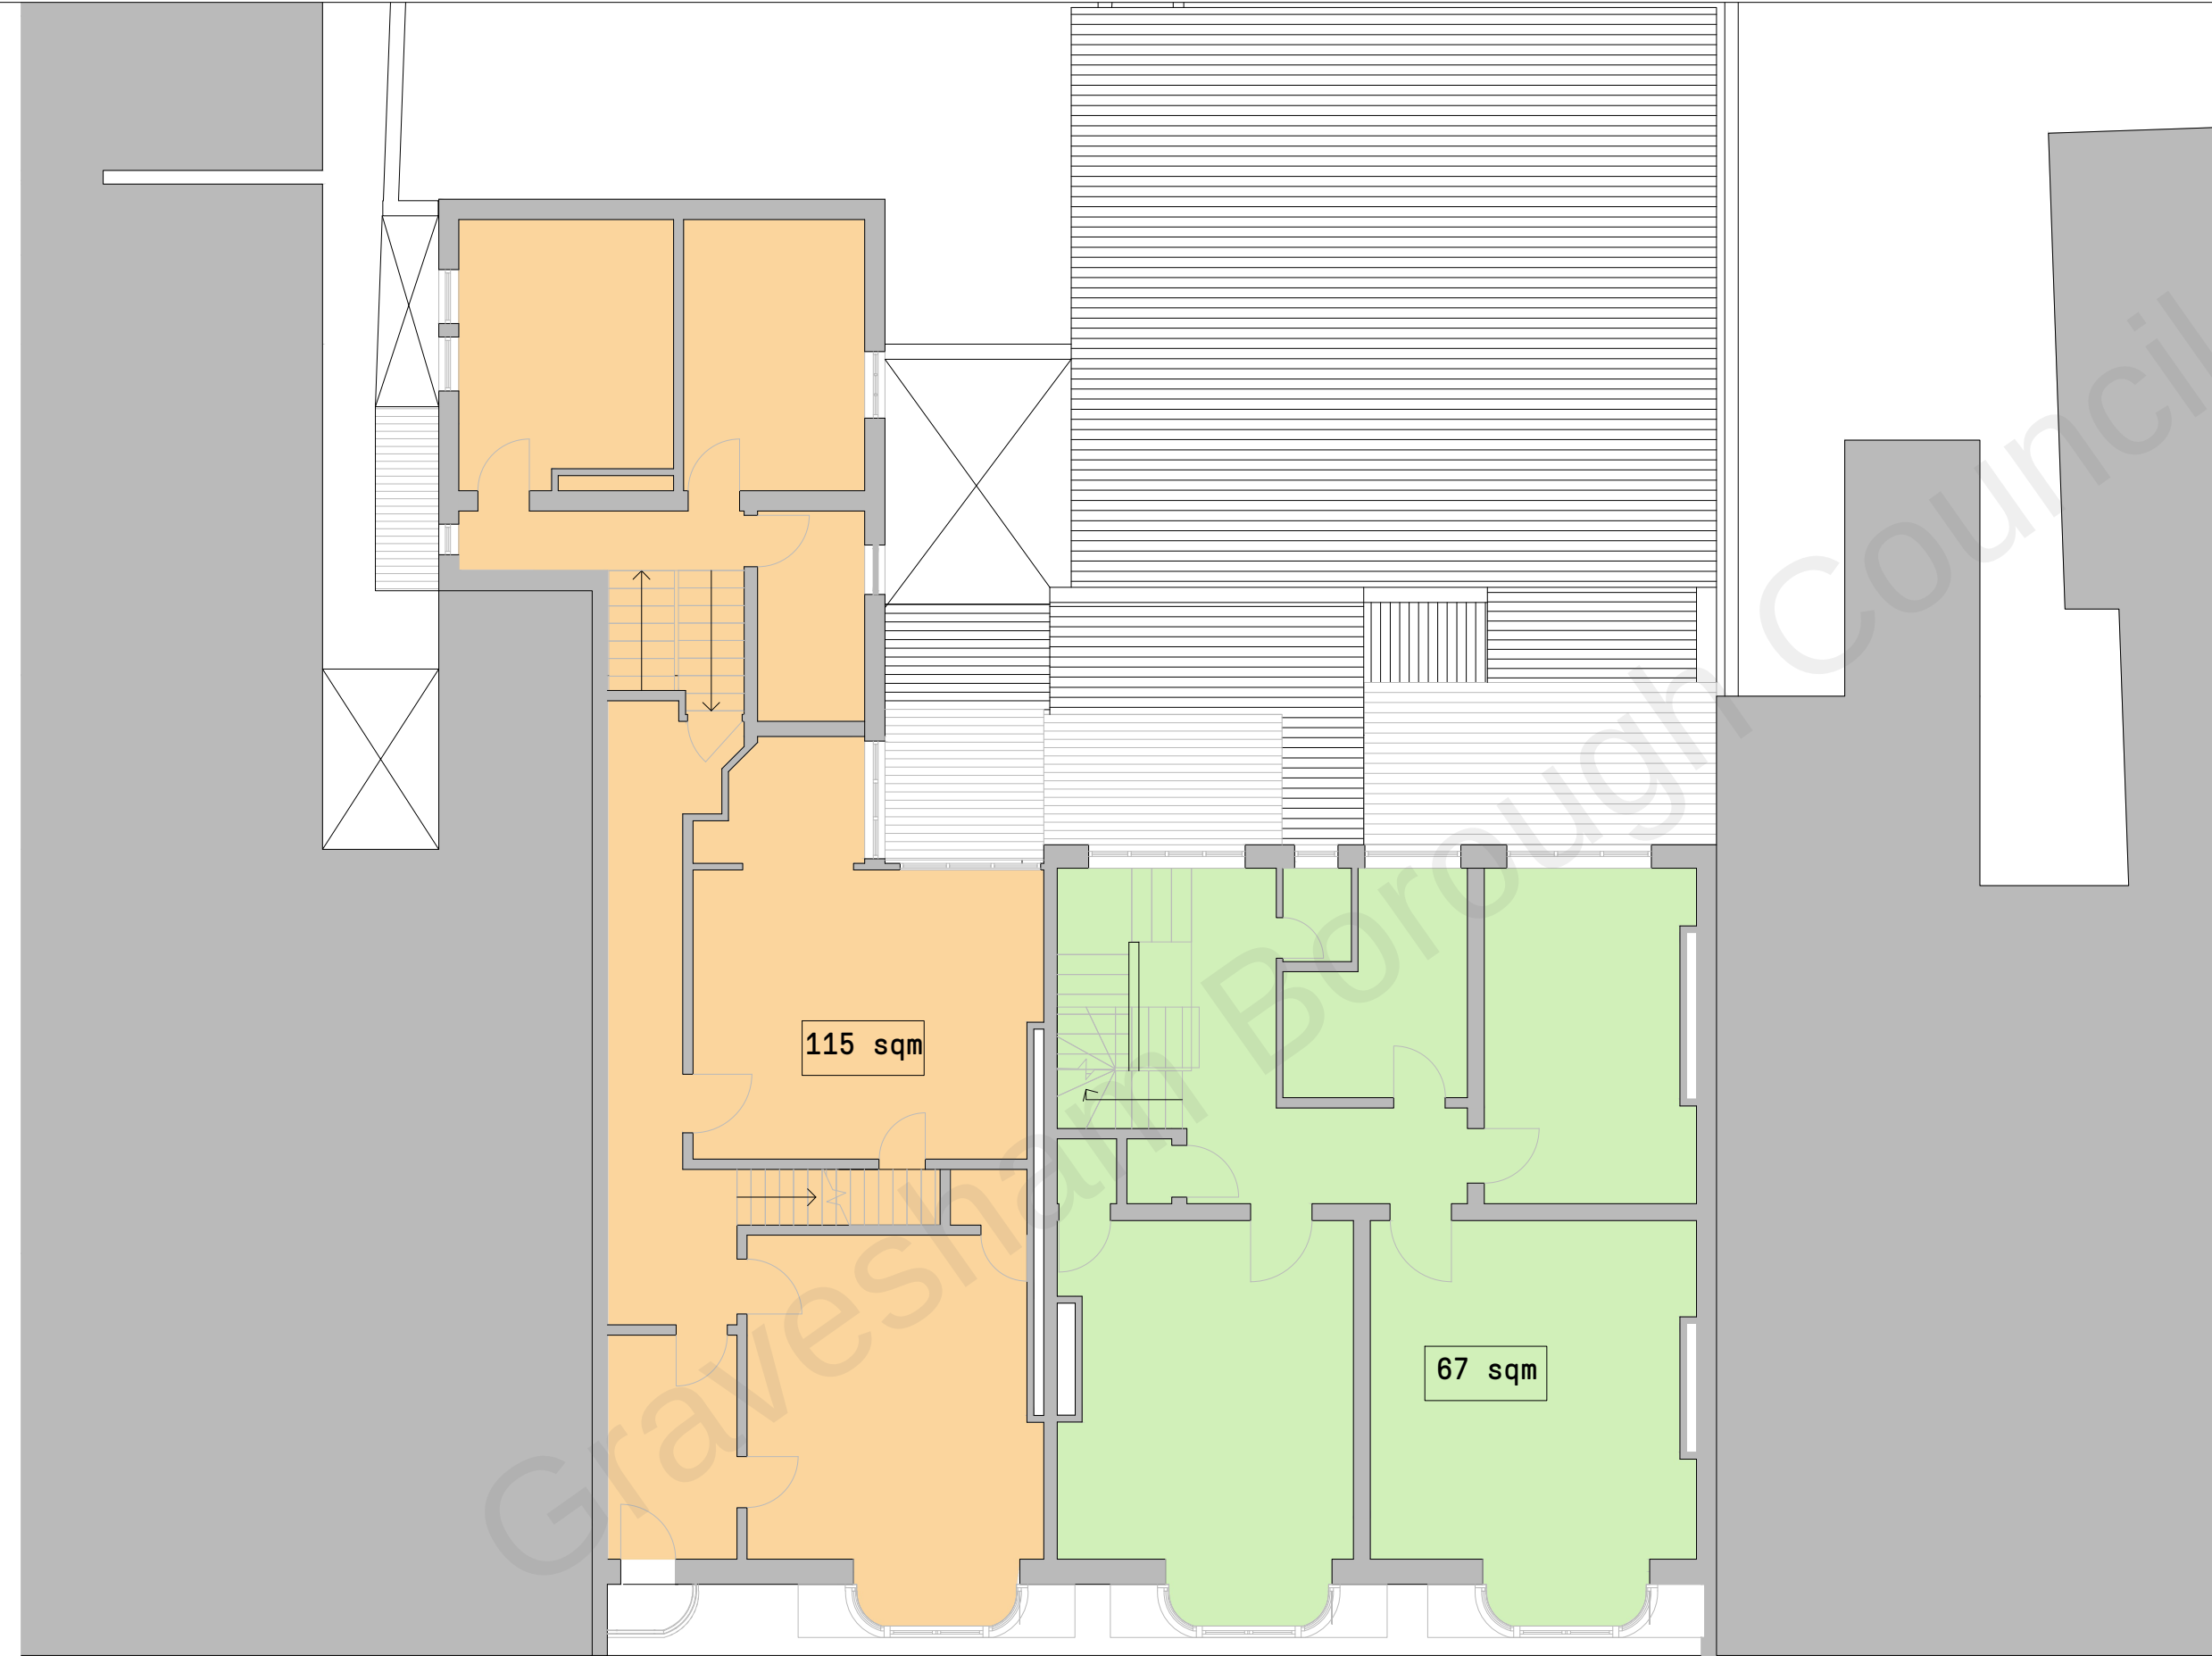

- Do not scale from this drawing, except for planning purposes.

- Check all dimensions on site.

- Subject to survey.

- Subject to site inspection.

- Site boundary lines are indicative only.

KEY:

Class E Retail

C3 Residential

Class E Use

P1	08.02.22	DR	PLANNING ISSUE
-	17.12.21	DR	Preliminary Issue
Rev	Date	By	Description
Revision Schedule			

project

22-25 NEW ROAD
GRAVESEND
DA11 0AA

title

EXISTING SECOND FLOOR PLAN

sheet number

050112

drawing status

PRIOR APPROVAL

contract no.

client ref.

scale	date	drawn by	checked by
1 : 100 @ A3	DEC 21	DR	CG
project no.	drawing number	revision	
12126	CGL-XX-02-DR-A-050112	P1	
originator-zone-level-type-role-sheet number			

Level 2 Irongate House
30 Dukes Place
London EC3A 7LP

T: +44 (0)20 7539 1200
E: hq@cgluk.com
www.cgluk.com

26-29 NEW ROAD

22-25 NEW ROAD

20-21 NEW ROAD

© Copyright Reserved. Child Graddon Lewis Limited