


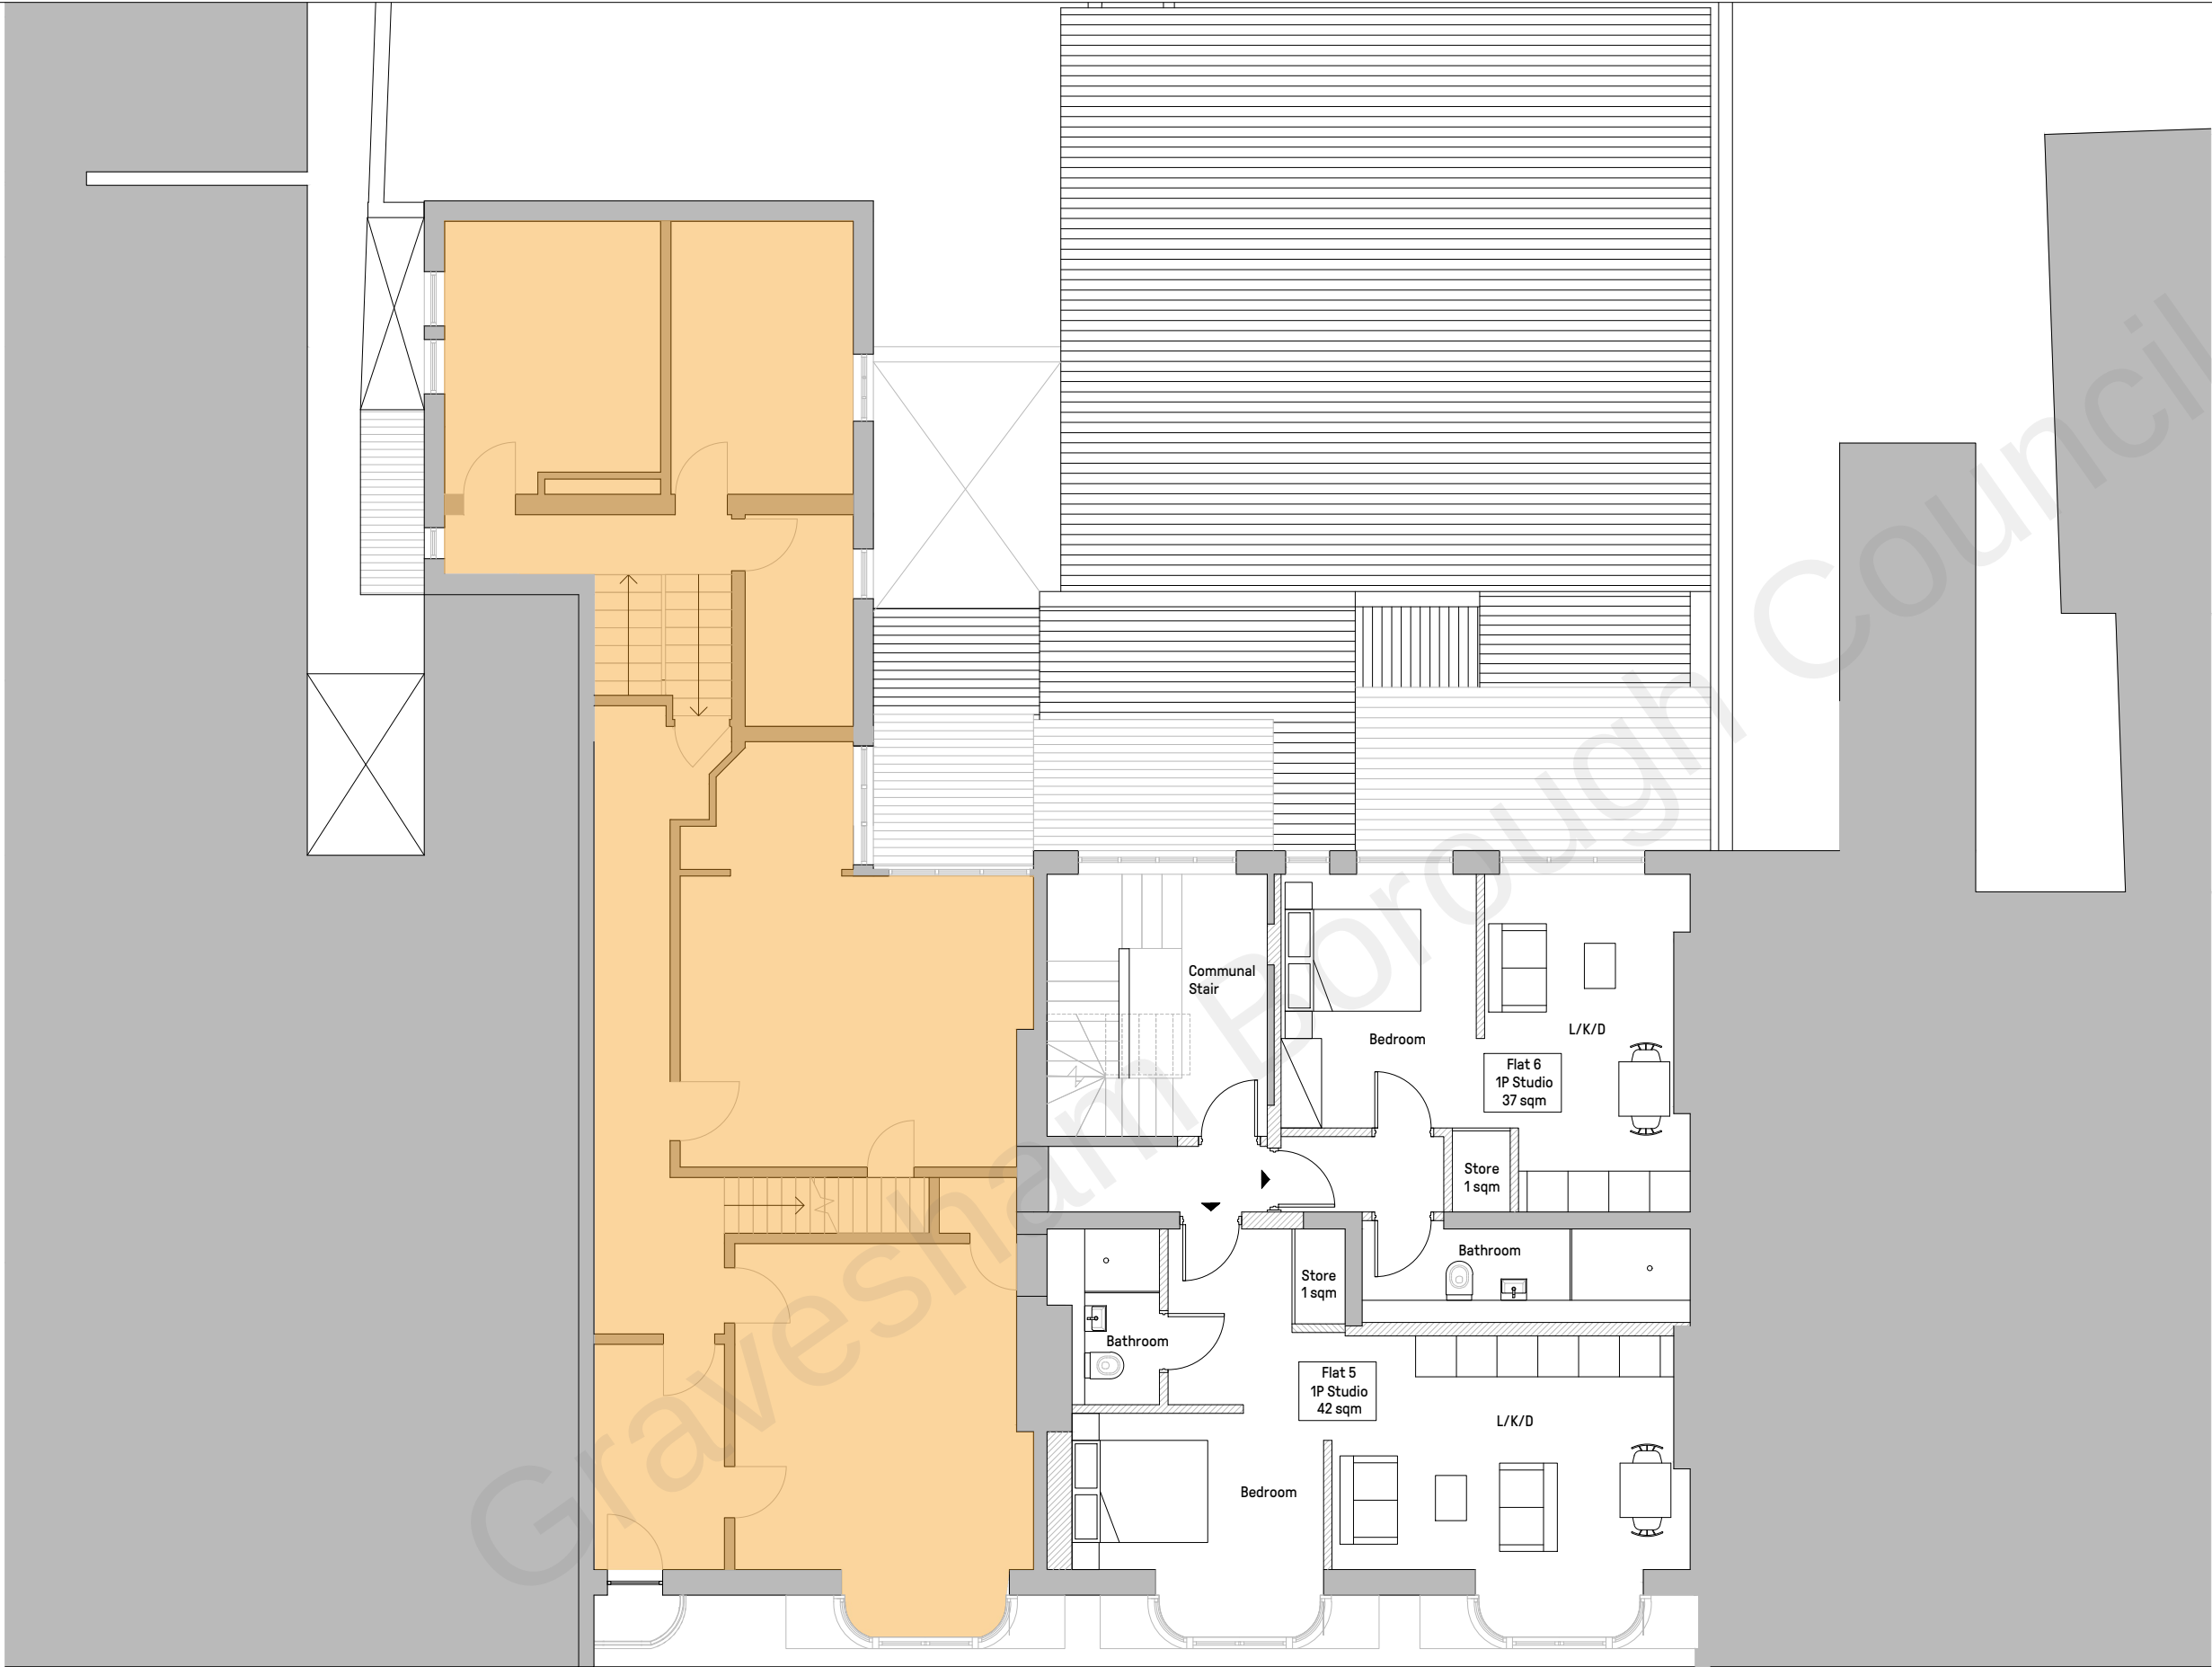


- Do not scale from this drawing, except for planning purposes.
- Check all dimensions on site.
- Subject to survey.
- Subject to site inspection.
- Site boundary lines are indicative only.

KEY:

- Boundary
- Existing Walls
- Proposed Walls
- Existing Residential (Not Part of this application)

P1	08.02.22	DR	PLANNING ISSUE
-	17.12.21	DR	Preliminary Issue
Rev	Date	By	Description
Revision Schedule			

 

project
22-25 NEW ROAD
GRAVESEND
DA11 0AA

title
PROPOSED SECOND FLOOR PLAN

sheet number
050212

drawing status
PRIOR APPROVAL

contract no. client ref.

scale	date	drawn by	checked by
1 : 100 @ A3	NOV 21	DR	CG
project no.	drawing number	revision	
12126	CGL-XX-02-DR-A-050212	P1	
originator-zone-level-type-role-sheet number			



Level 2 Irongate House
30 Dukes Place
London EC3A 7LP

T: +44 (0)20 7539 1200
E: hq@cgluk.com
www.cgluk.com

26-29 NEW ROAD 22-25 NEW ROAD 20-21 NEW ROAD

