




Revision	Date	Description

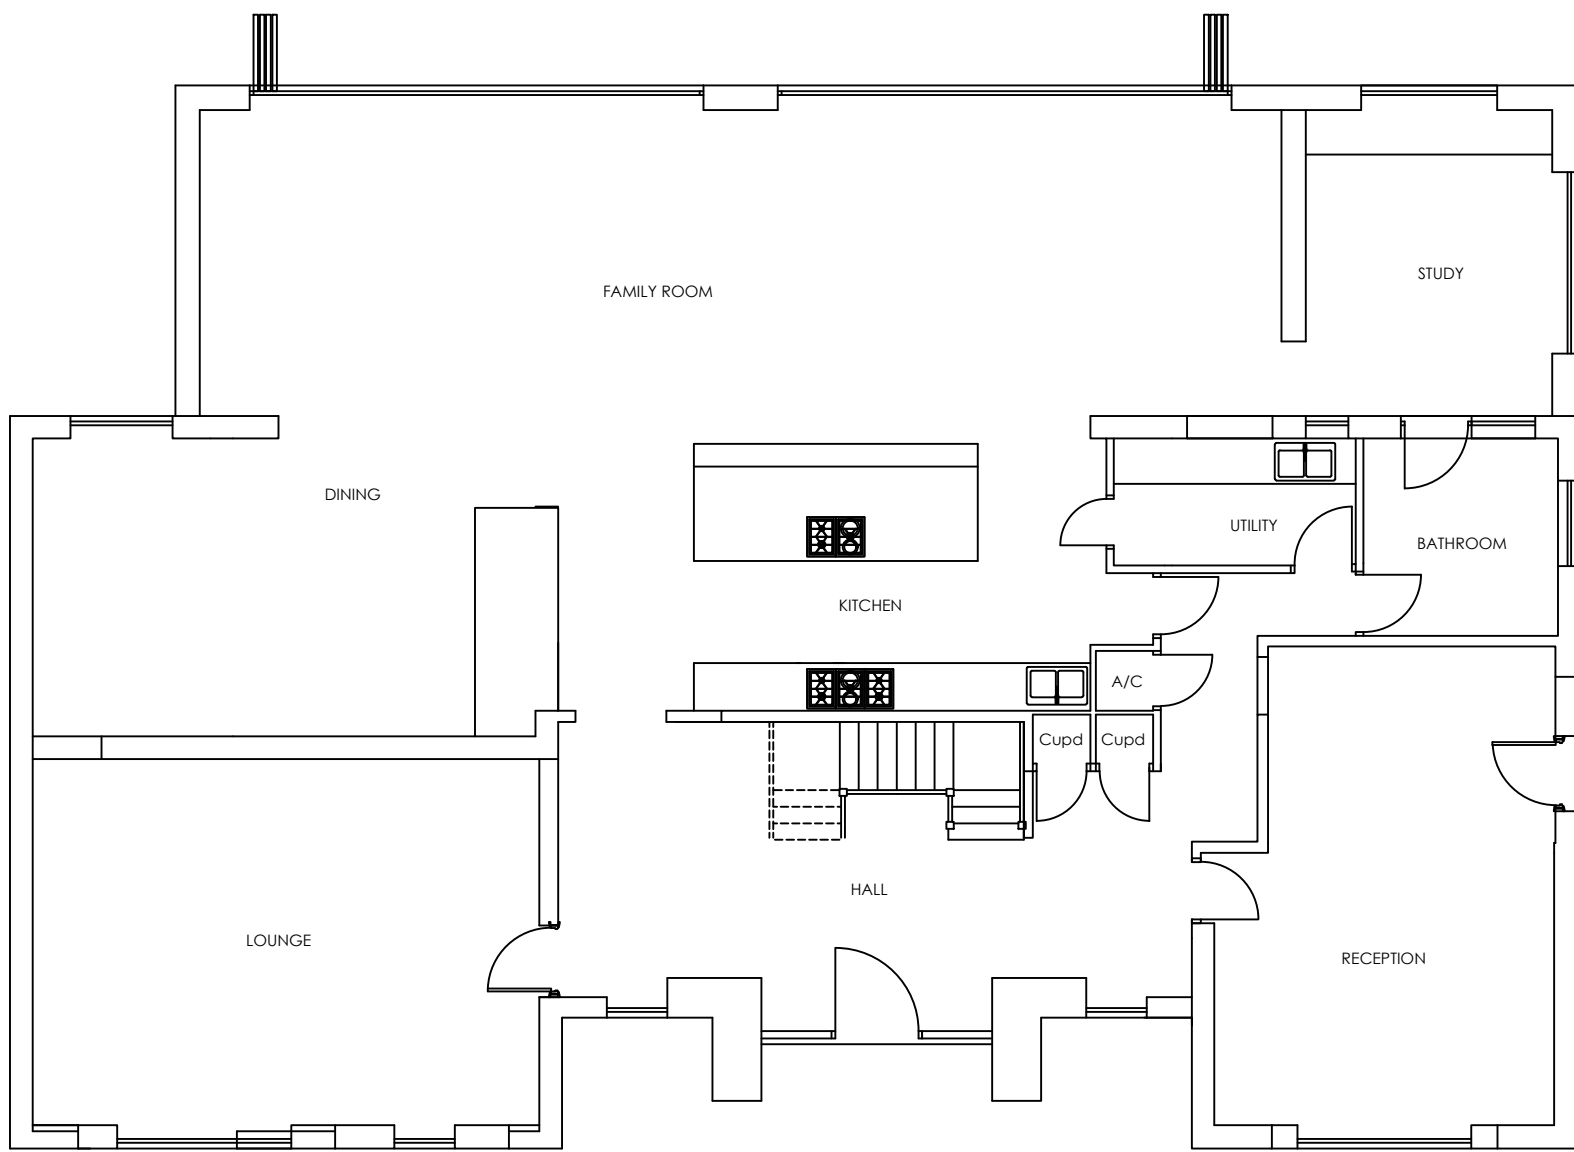


Proposed Ground Floor Plan

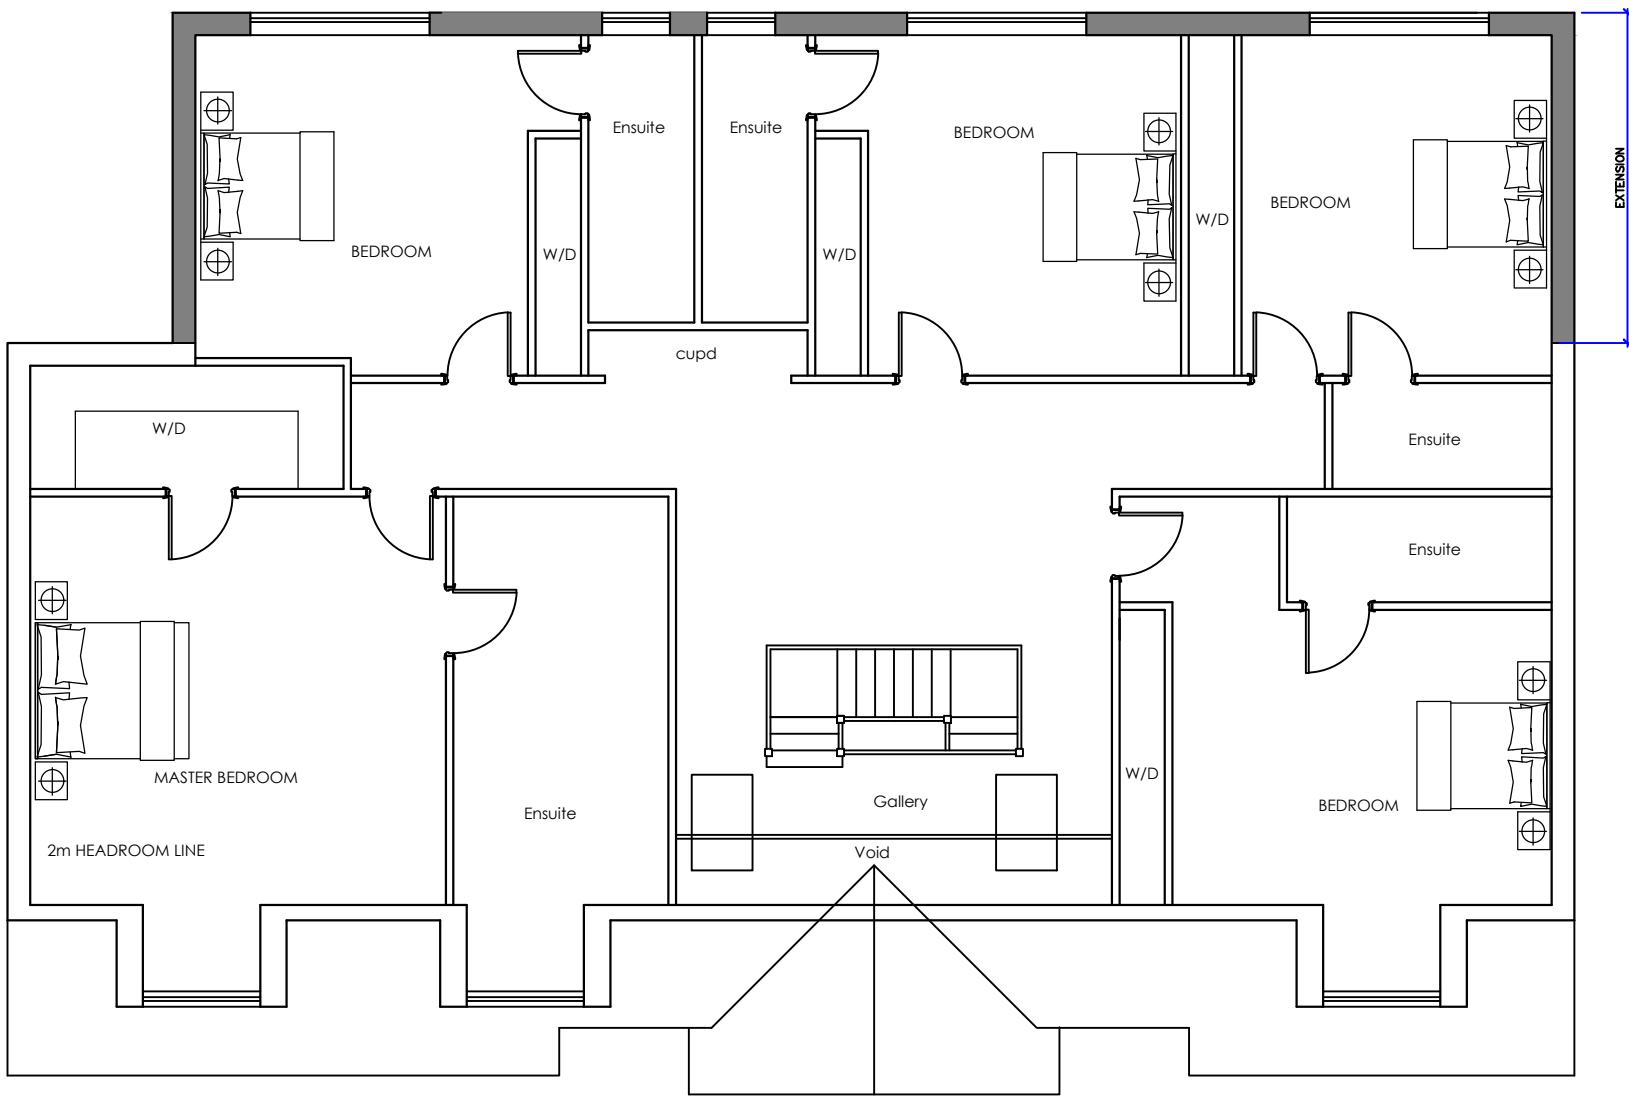

Proposed First Floor Plan

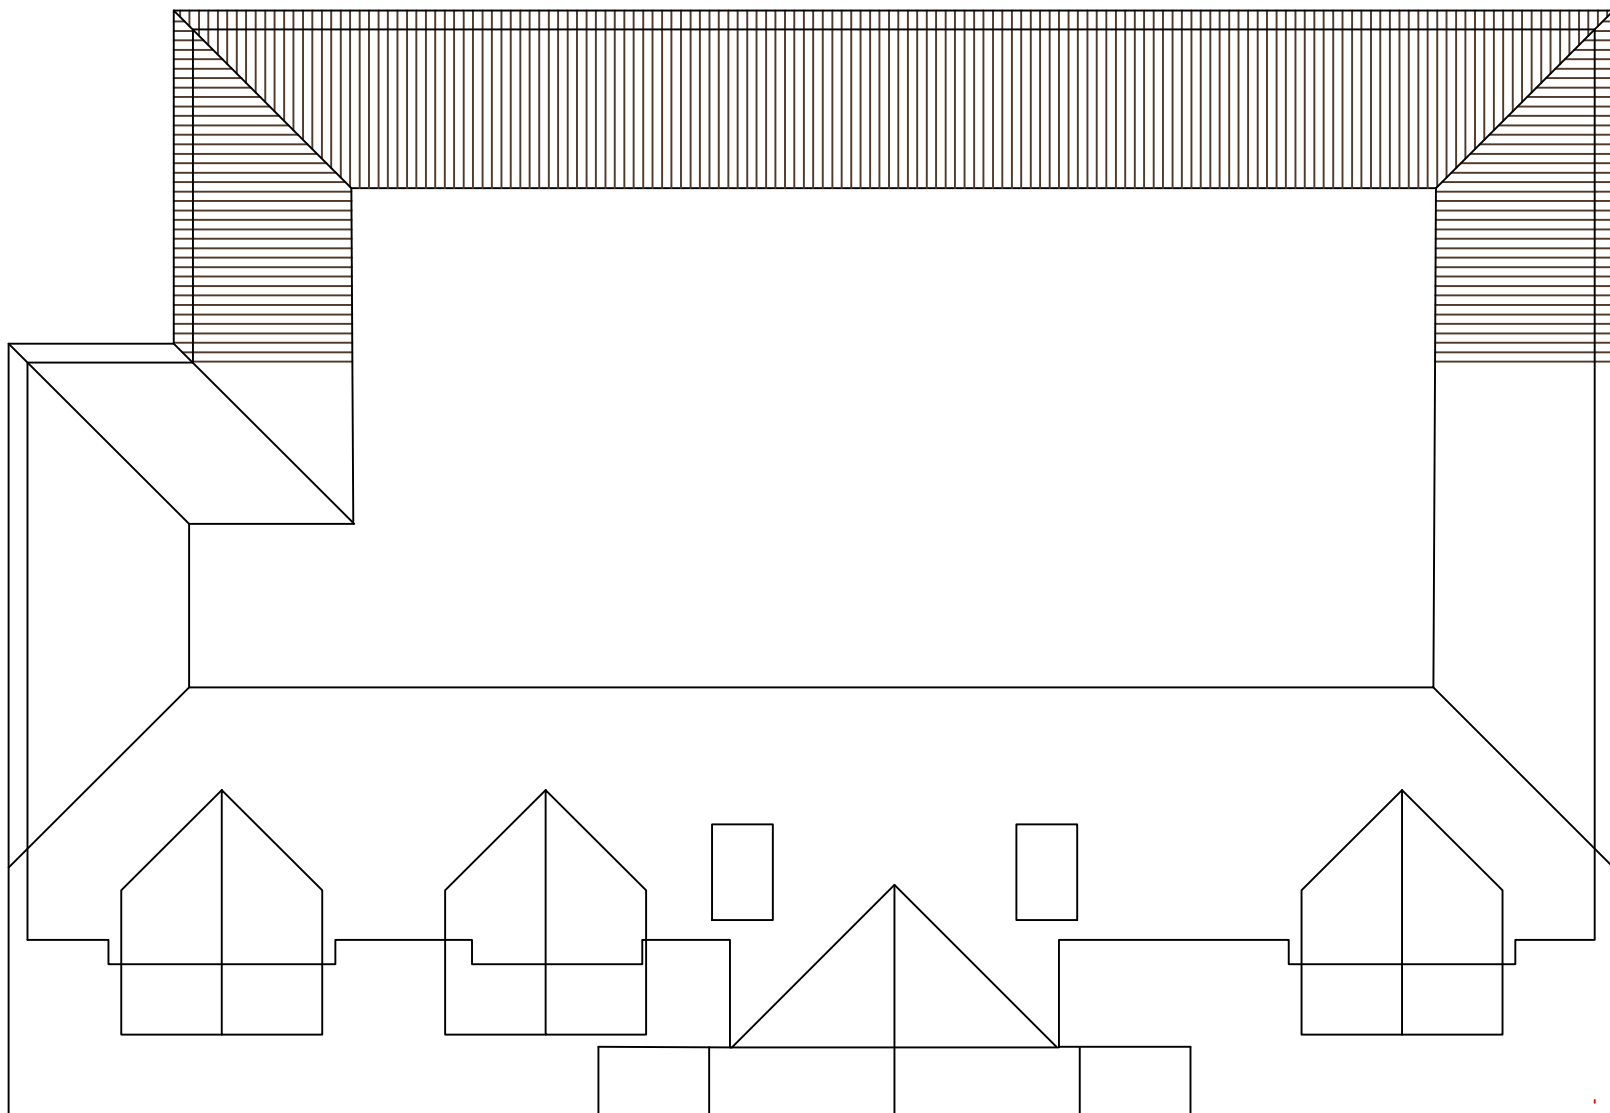


Proposed Roof Plan

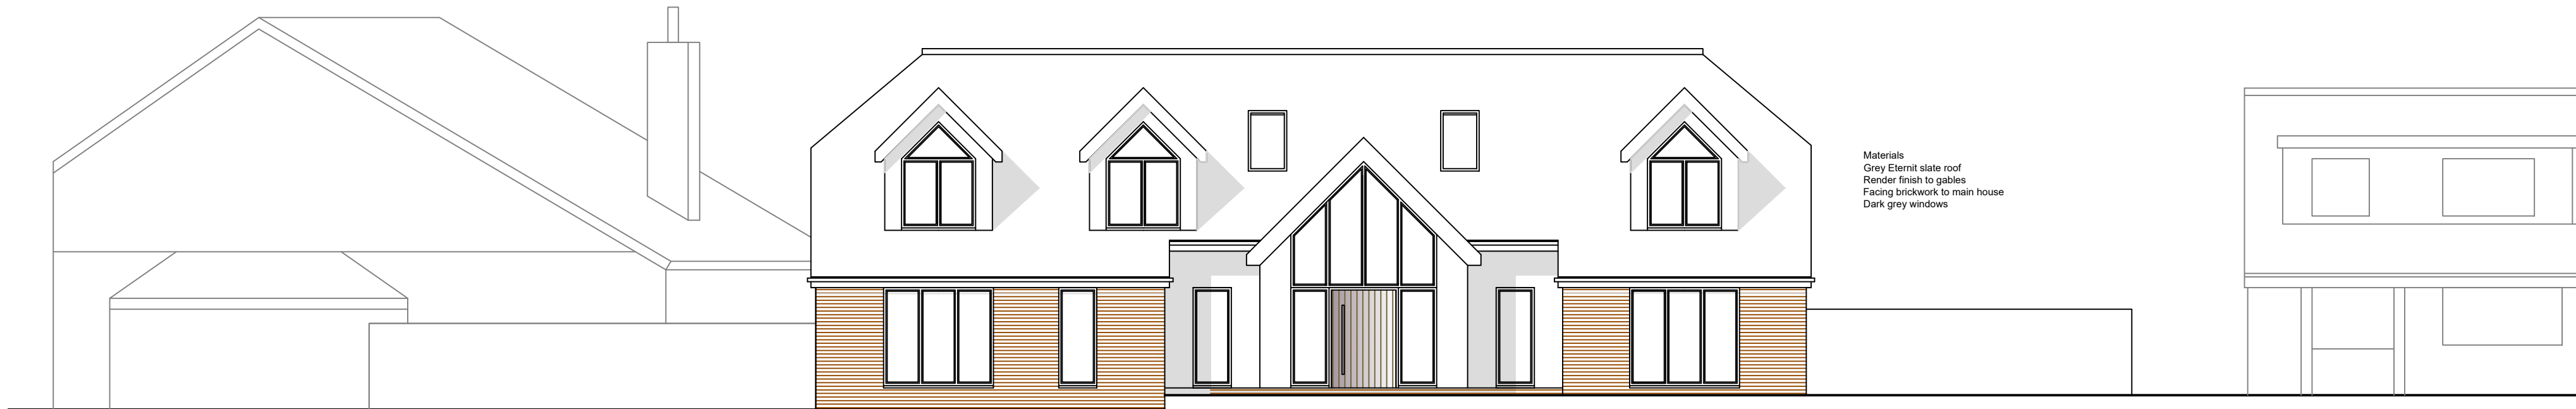


Marycroft - (True elevation taken at angle)

Proposed Front Elevation


Collina

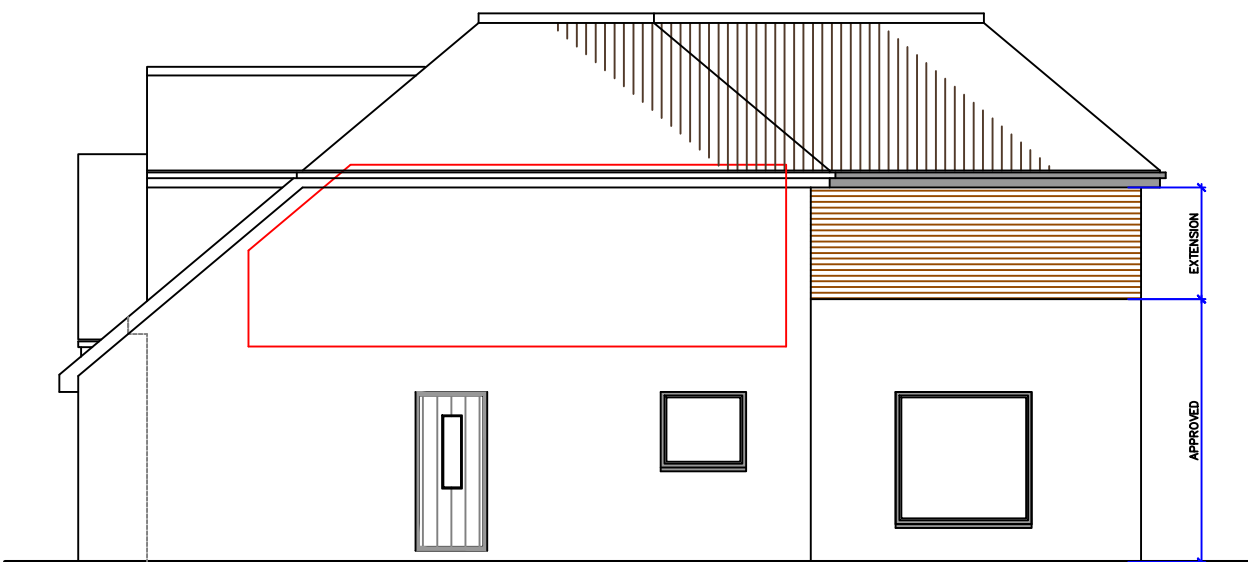

Proposed Side Elevation

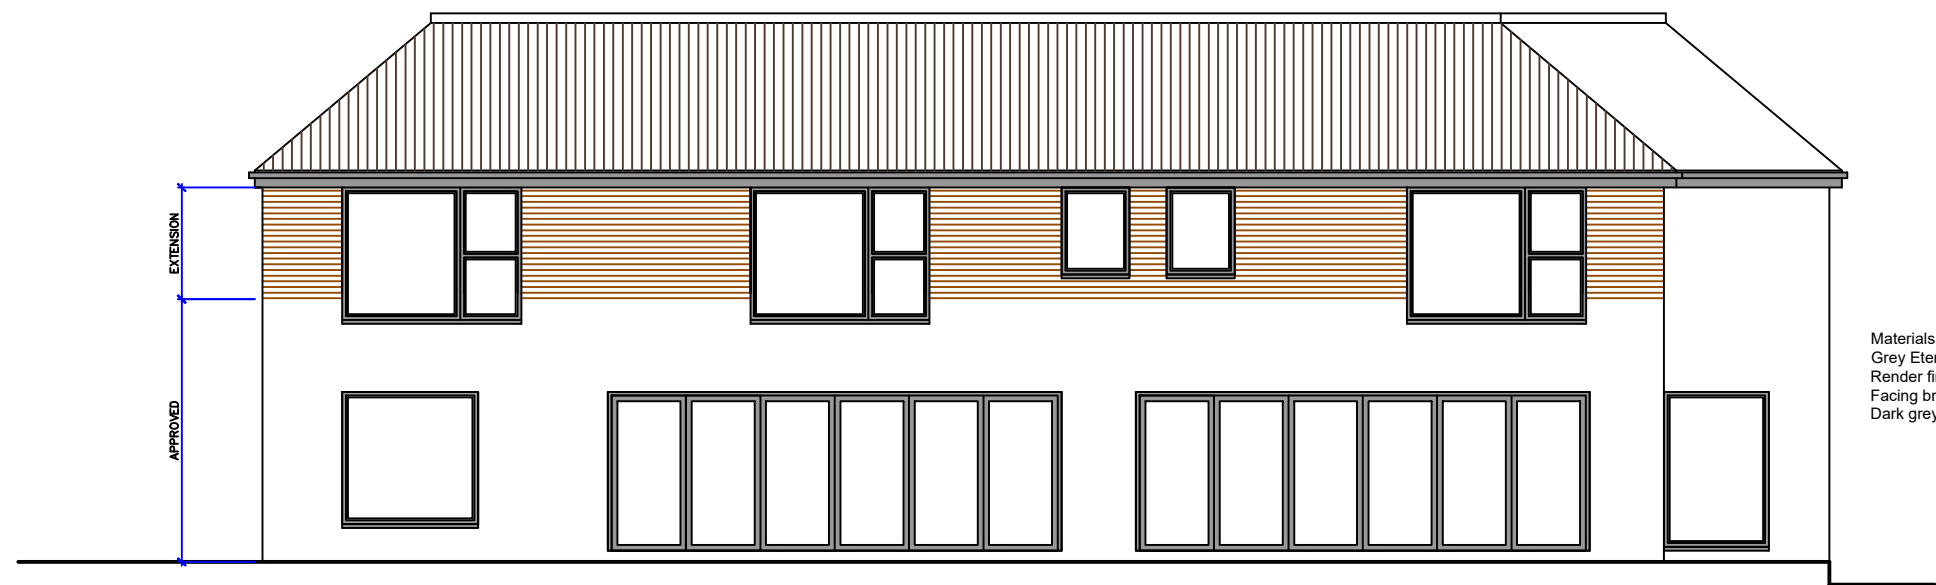

Proposed Rear Elevation

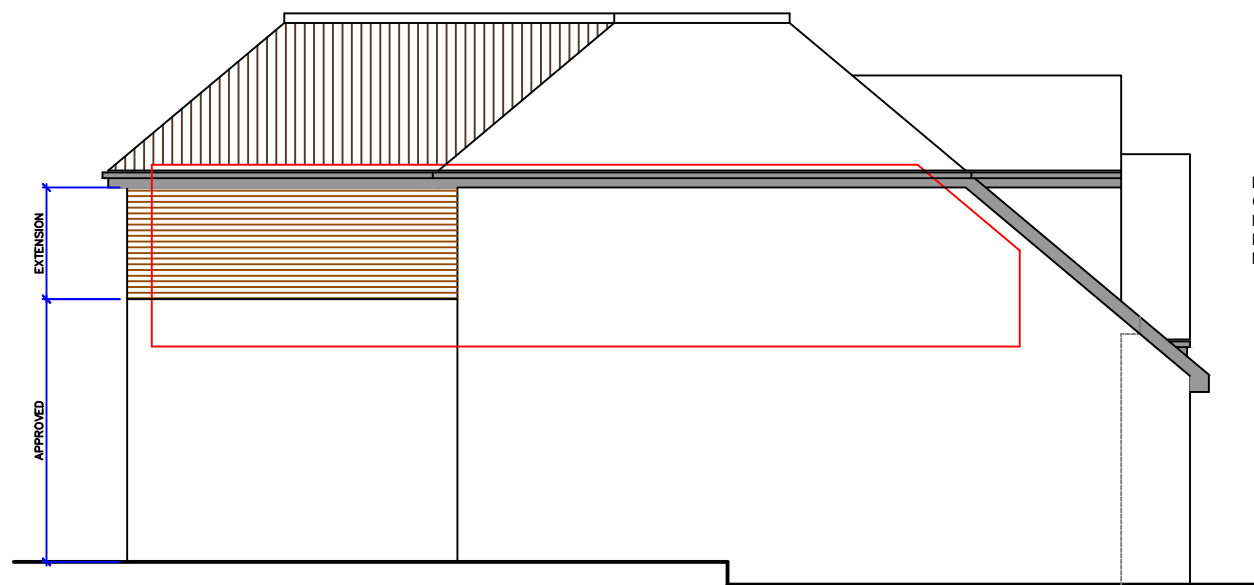

Proposed Side Elevation

Revision	Date	Description

Status
PLANNING

Mark Carter ASSOCIATES

Architectural Design

design studio
priestfield stadium gillingham kent ME7 4DD
tel 01634 304700 fax 01634 850986
e mail: markcarter.design@virgin.net

Client
HAYER INVESTMENTS KENT LTD

Drawing Title
REVISION TO FIRST FLOOR FLOOR
PLANS AND ELEVATIONS

Project Title
ALTERATIONS AT
No1 WILLOW WALK

Scale	Date	Drawn
1:100	AUG 24	MC

Drawing No	Rev
3429 - 013	-

