


**Disclaimer**

Adjacent Properties and boundaries are shown for illustrative purposes only and have not been surveyed unless otherwise stated. All areas shown are approximate and should be verified before forming the basis of a decision. Do not scale other than for Planning purposes. All dimensions must be checked by the contractor before commencing work on site. No deviation from this drawing will be permitted without prior written consent of the architect. The copyright of this drawing remains with Thistle Architecture and may not be reproduced in any form without prior written consent.


**Notes**

Drawing based on survey information by others and subject to planning, building regulation and other statutory approvals.


- Drawing Key**
- Existing Walls
  - New Walls  
(External Alterations Completed Under PDR)
  - Demolished Walls / Sanitaryware
  - Rooflights Above

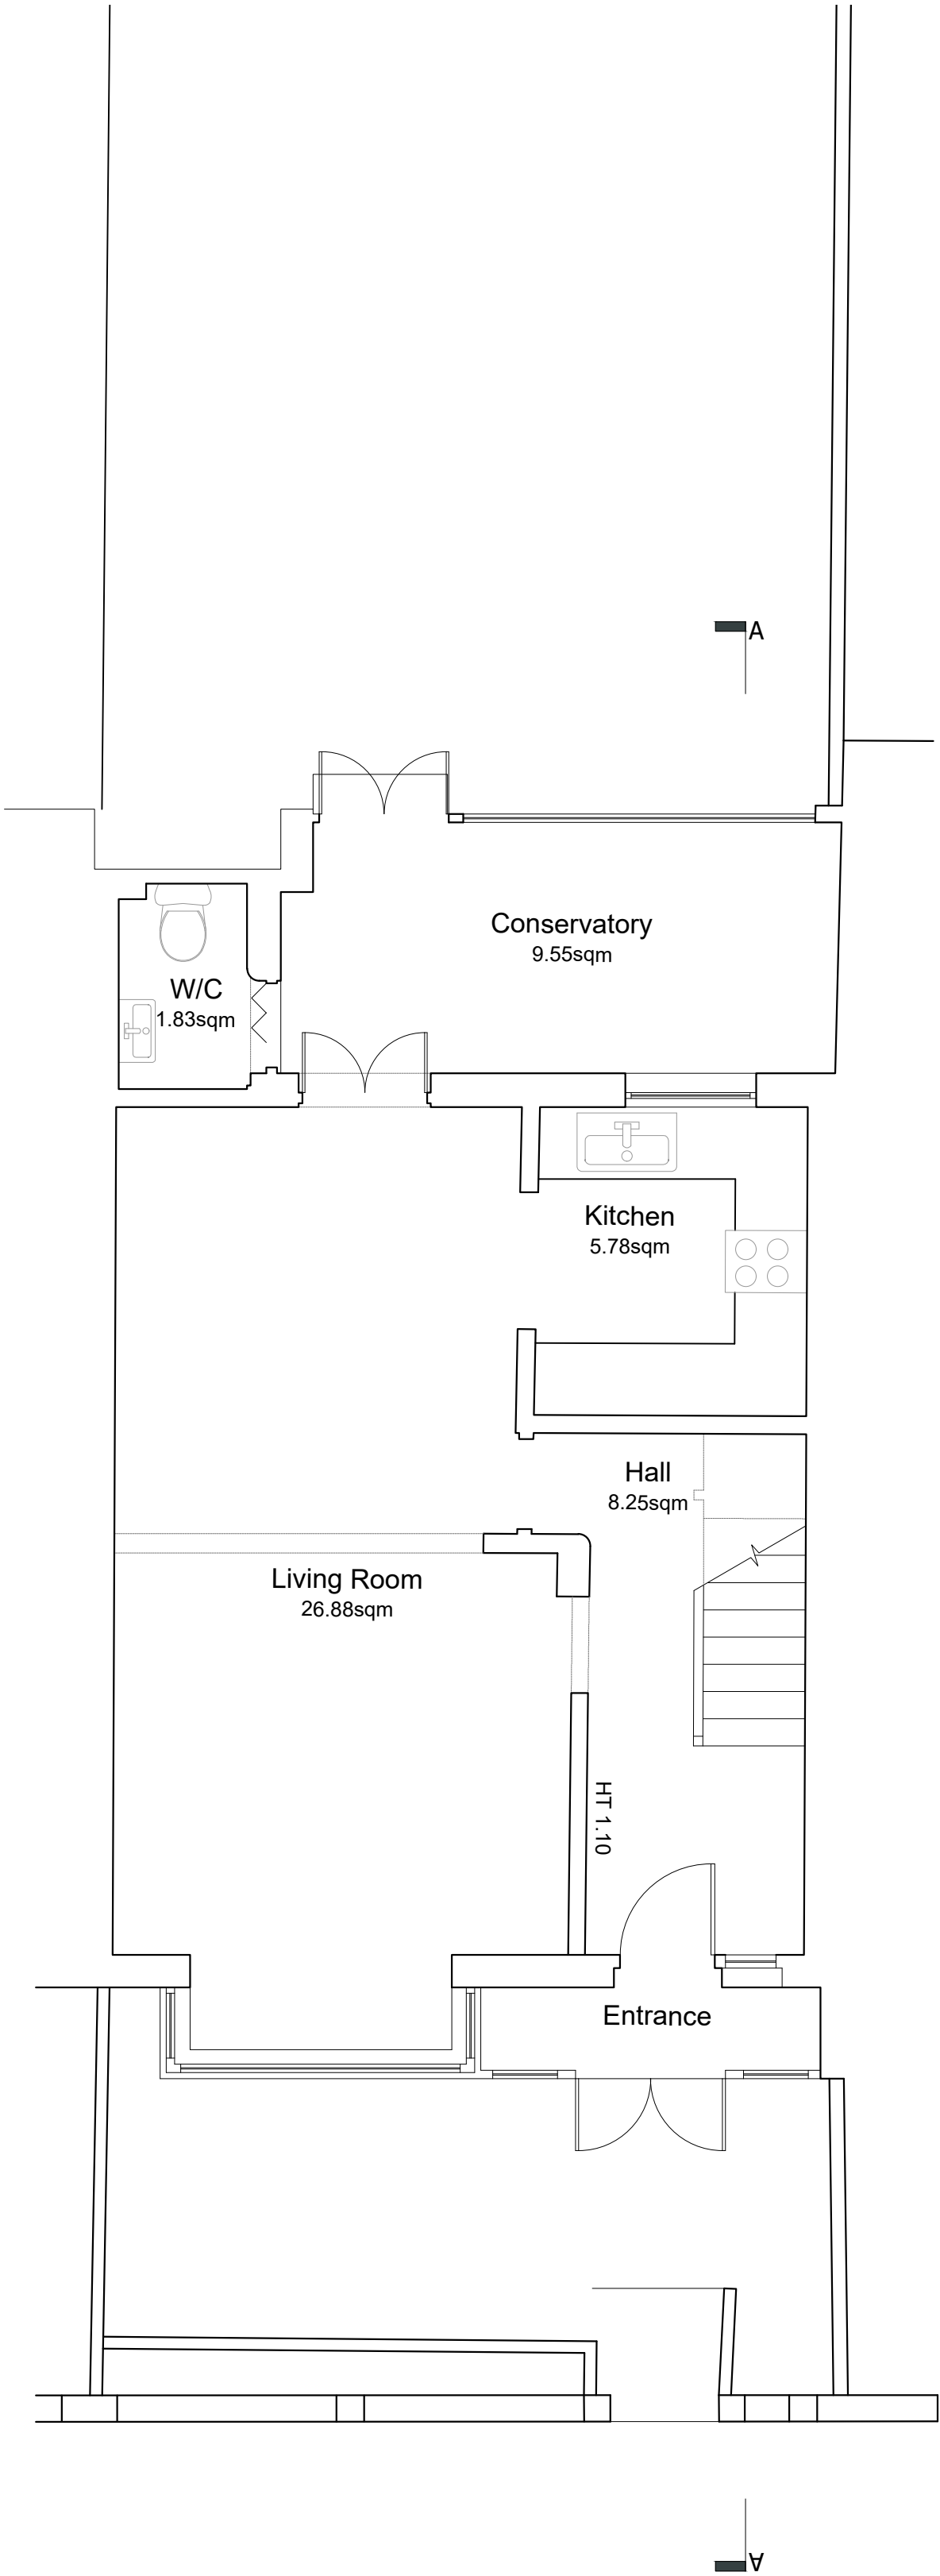


GROUND FLOOR PLAN  
SCALE 1:50

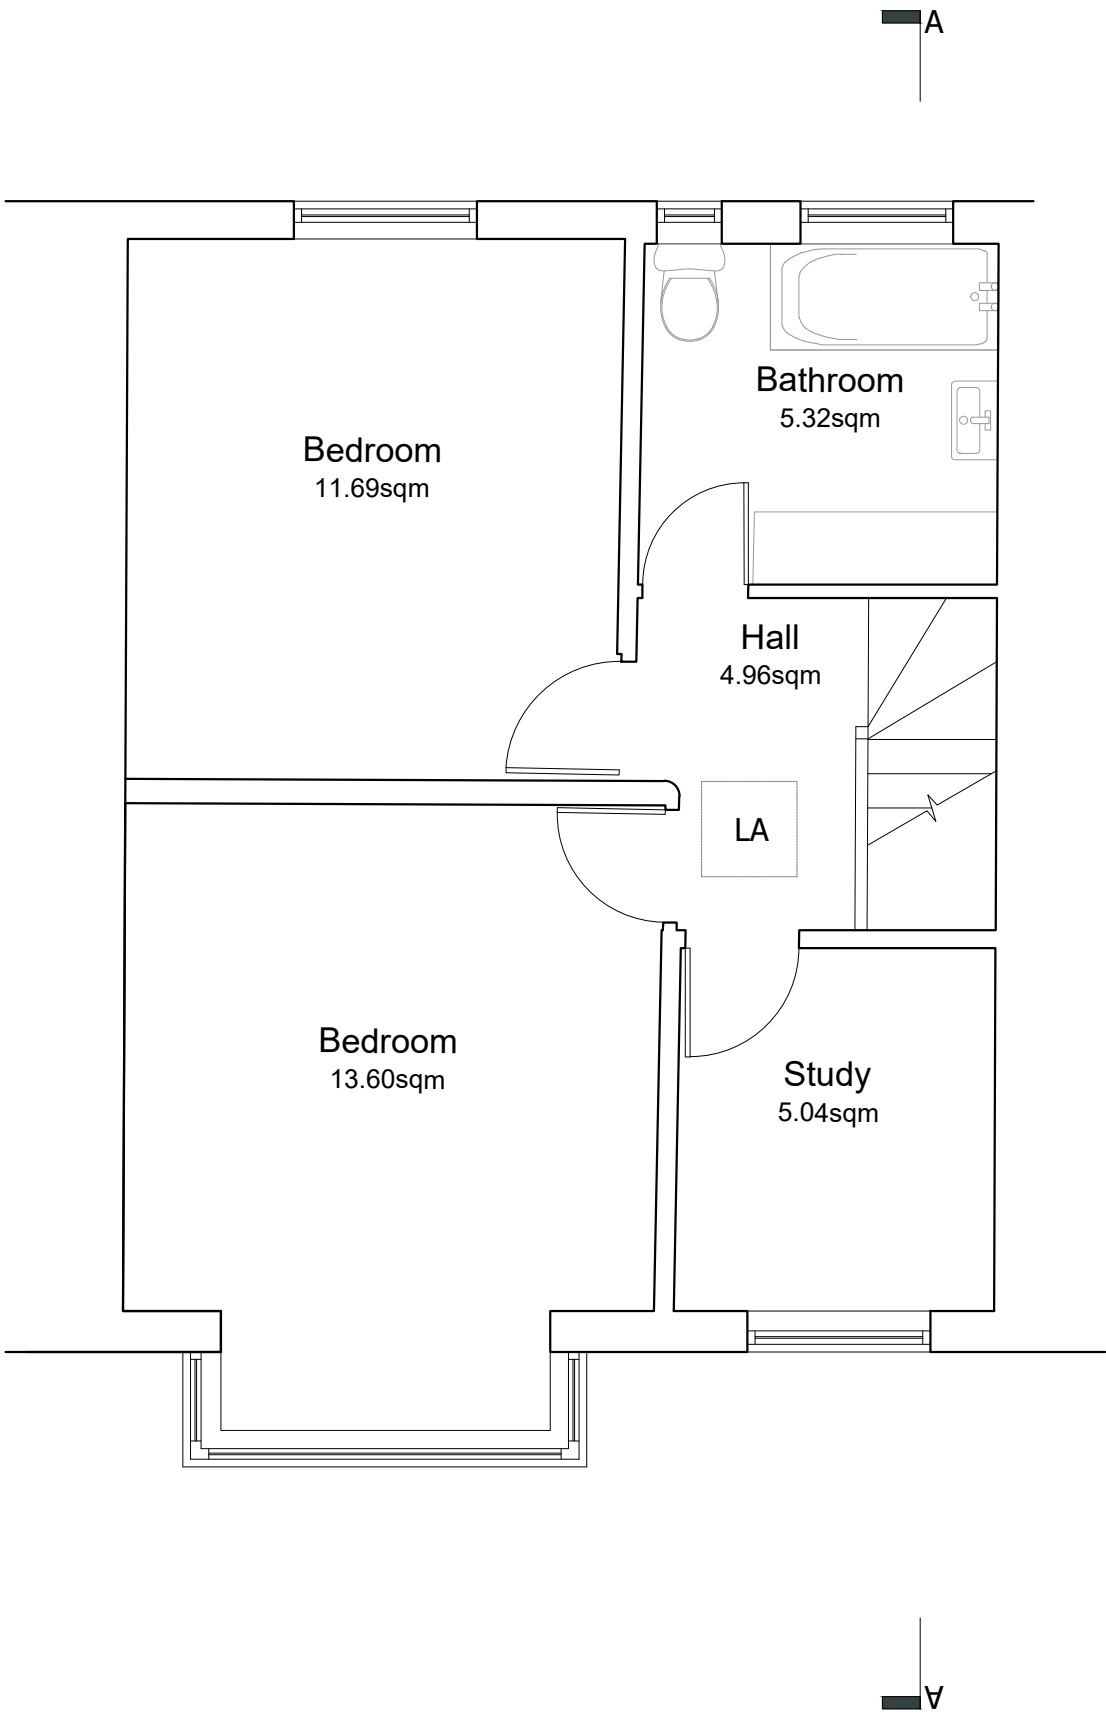


FIRST FLOOR PLAN  
SCALE 1:50

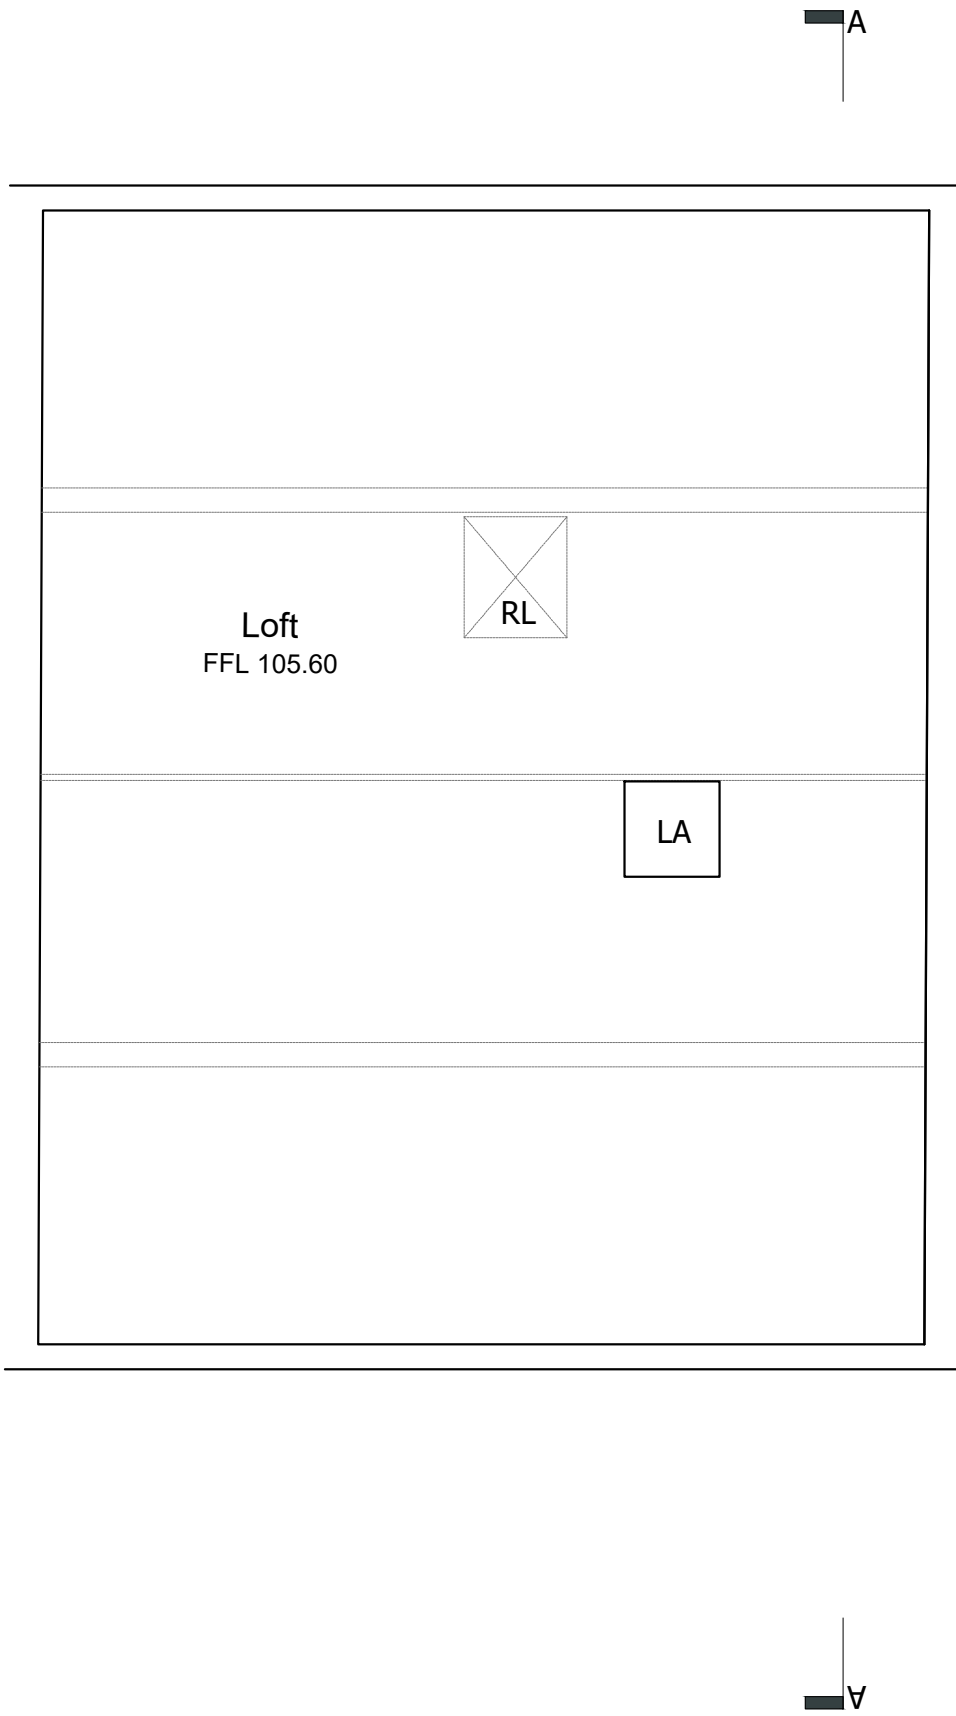

LOFT PLAN  
SCALE 1:50

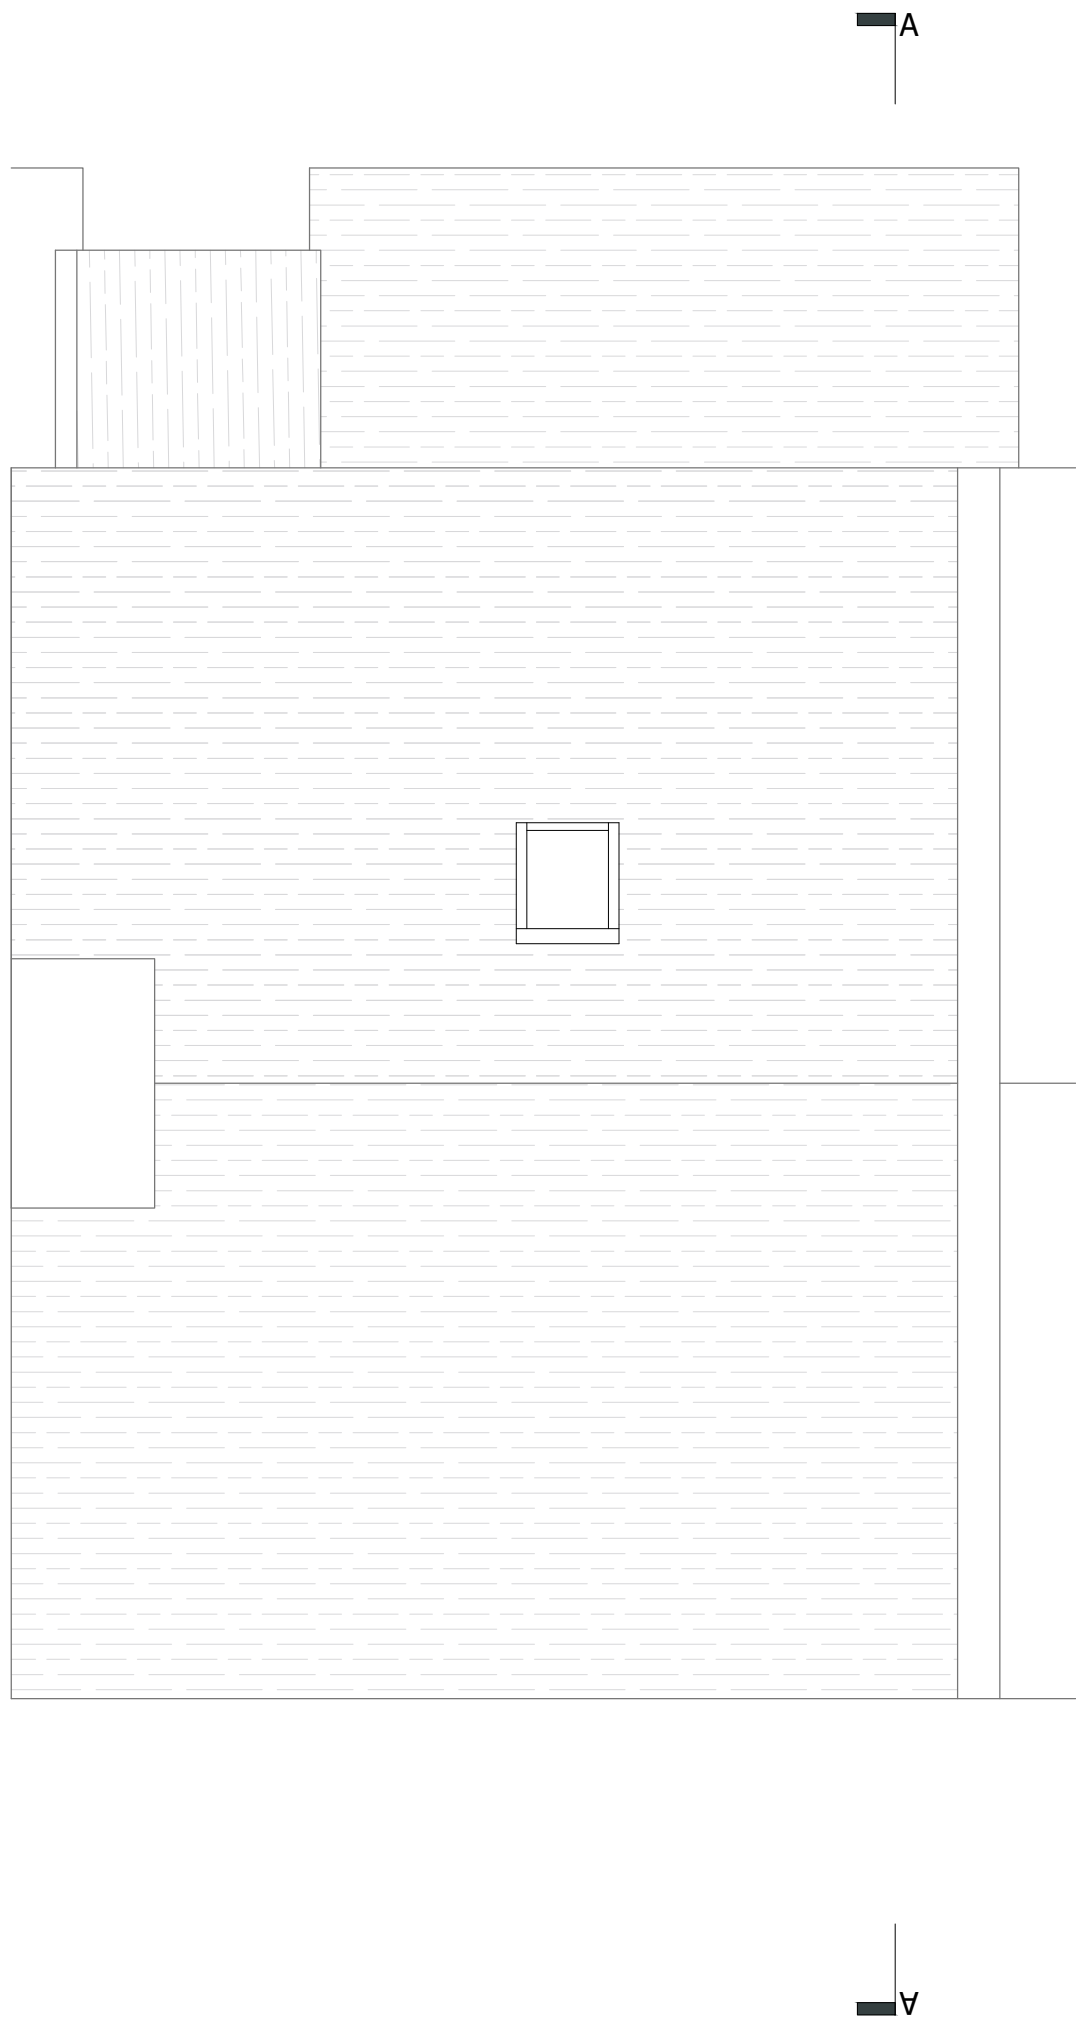

ROOF PLAN  
SCALE 1:50

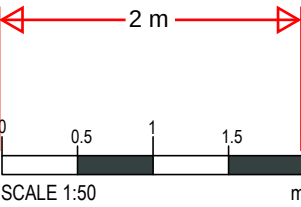

| Rev. | Description            | By |
|------|------------------------|----|
| A    | General revisions      | TW |
| B    | General revisions      | TW |
| C    | Rear extension revised | HR |
| D    | Rear extension revised | HR |



**Our Studio //** Ichen Court, Eastgate Street, Winchester  
**Our Number //** 0800 175 5405  
**Our Email //** hello@thistlearchitecture.co.uk  
**Our Website //** thistlearchitecture.co.uk

**Project**  
**22 Trosley Avenue, Gravesend**

**Drawing Title**  
**Existing Floor Plans**

**Drawing Number**  
**0087- PL001 - REVD**

**Scale**  
**1:50 @A1**

**Issue Status**  
**Preliminary**

|       |            |
|-------|------------|
| Drawn | Date       |
| ZK    | April 2024 |