


Disclaimer

Adjacent Properties and boundaries are shown for illustrative purposes only and have not been surveyed unless otherwise stated. All areas shown are approximate and should be verified before forming the basis of a decision. Do not scale other than for Planning purposes. All dimensions must be checked by the contractor before commencing work on site. No deviation from this drawing will be permitted without prior written consent of the architect. The copyright of this drawing remains with Thistle Architecture and may not be reproduced in any form without prior written consent.


Notes

Drawing based on survey information by others and subject to planning, building regulation and other statutory approvals.


- Drawing Key**
- Existing Walls
 - New Walls
(External Alterations Completed Under PDR)
 - Demolished Walls / Sanitaryware
 - Rooflights Above

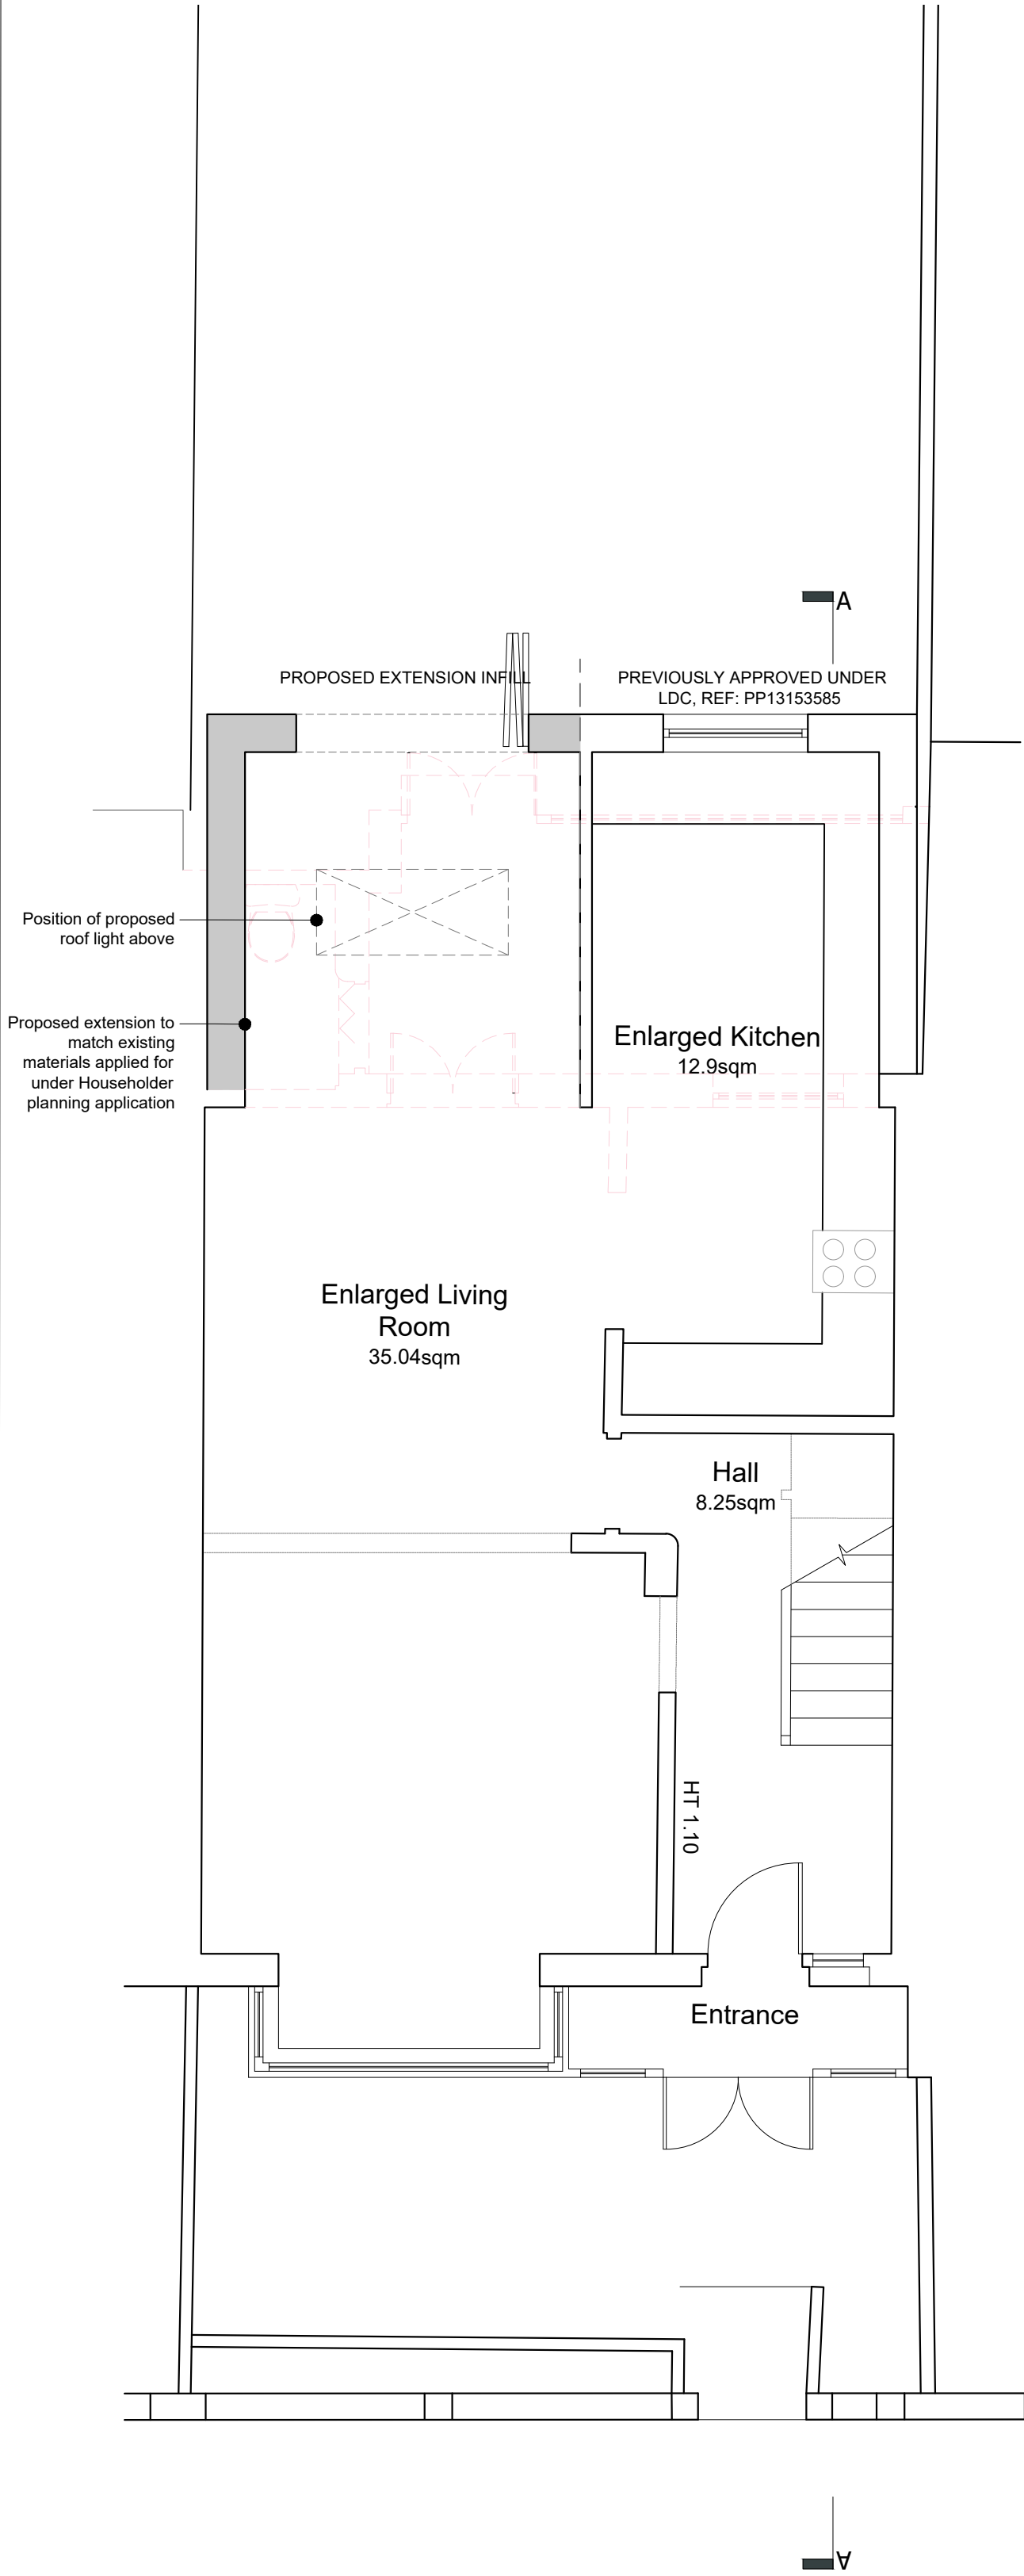


GROUND FLOOR PLAN
SCALE 1:50

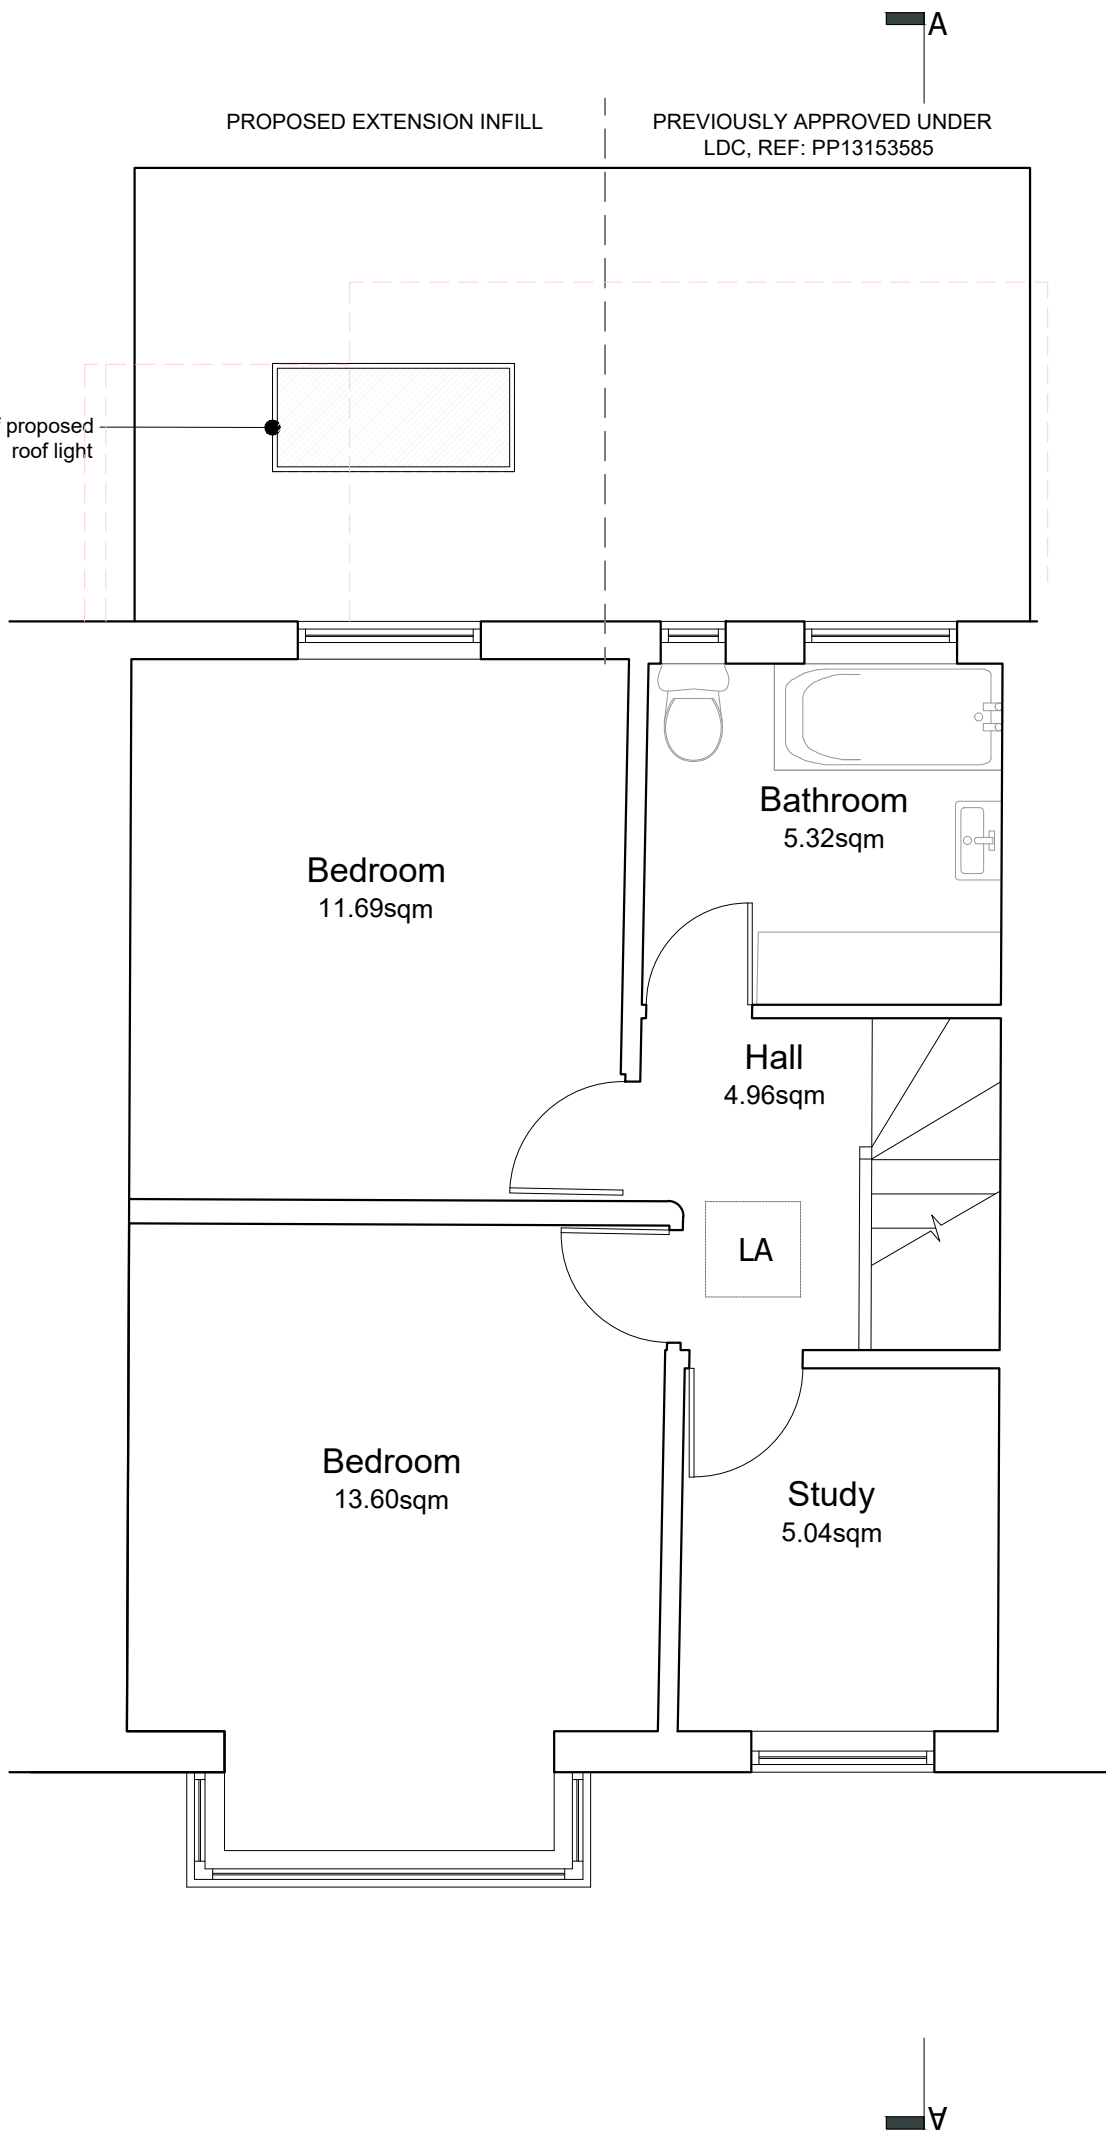


FIRST FLOOR PLAN
SCALE 1:50

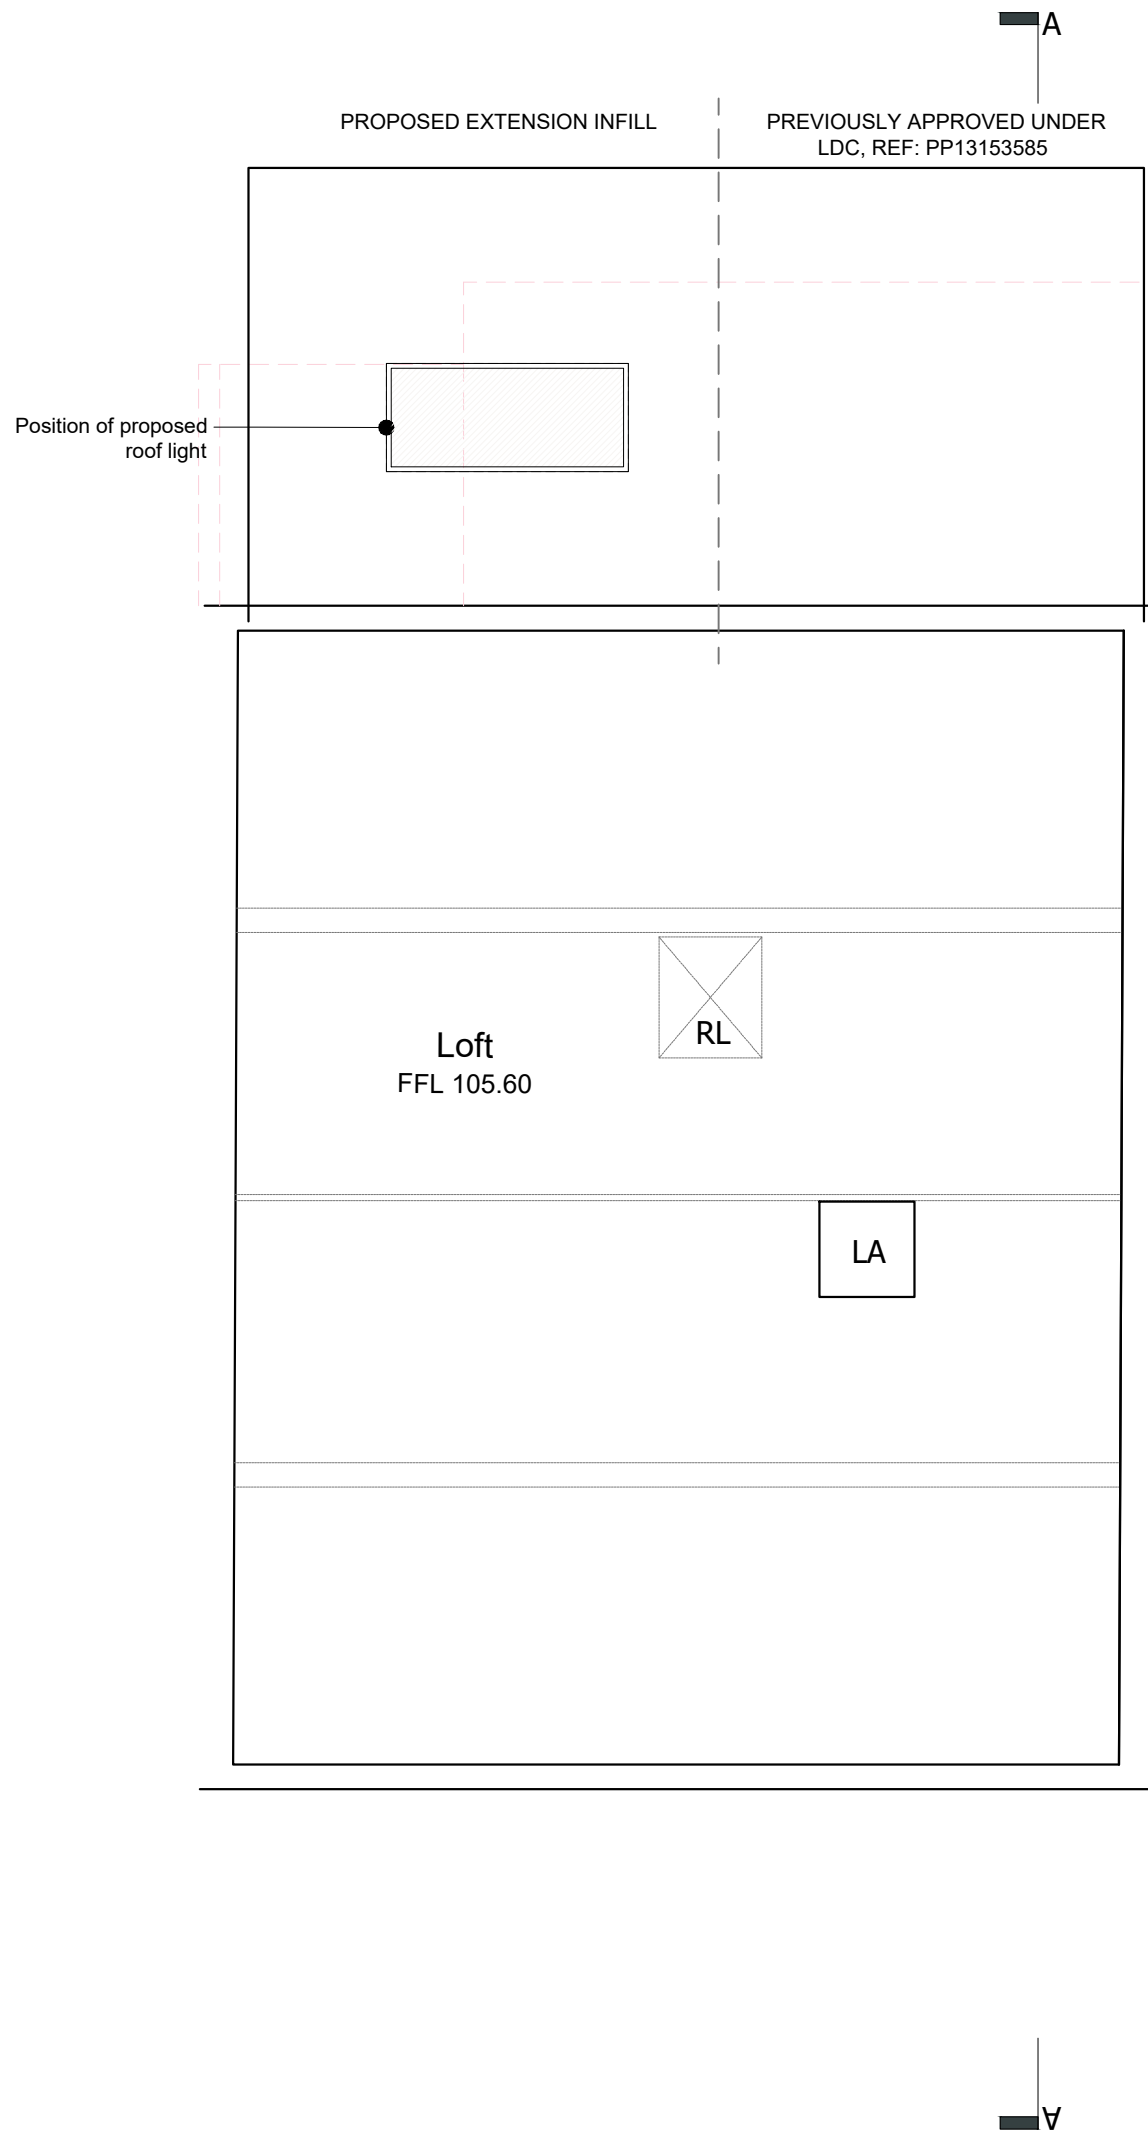

LOFT PLAN
SCALE 1:50

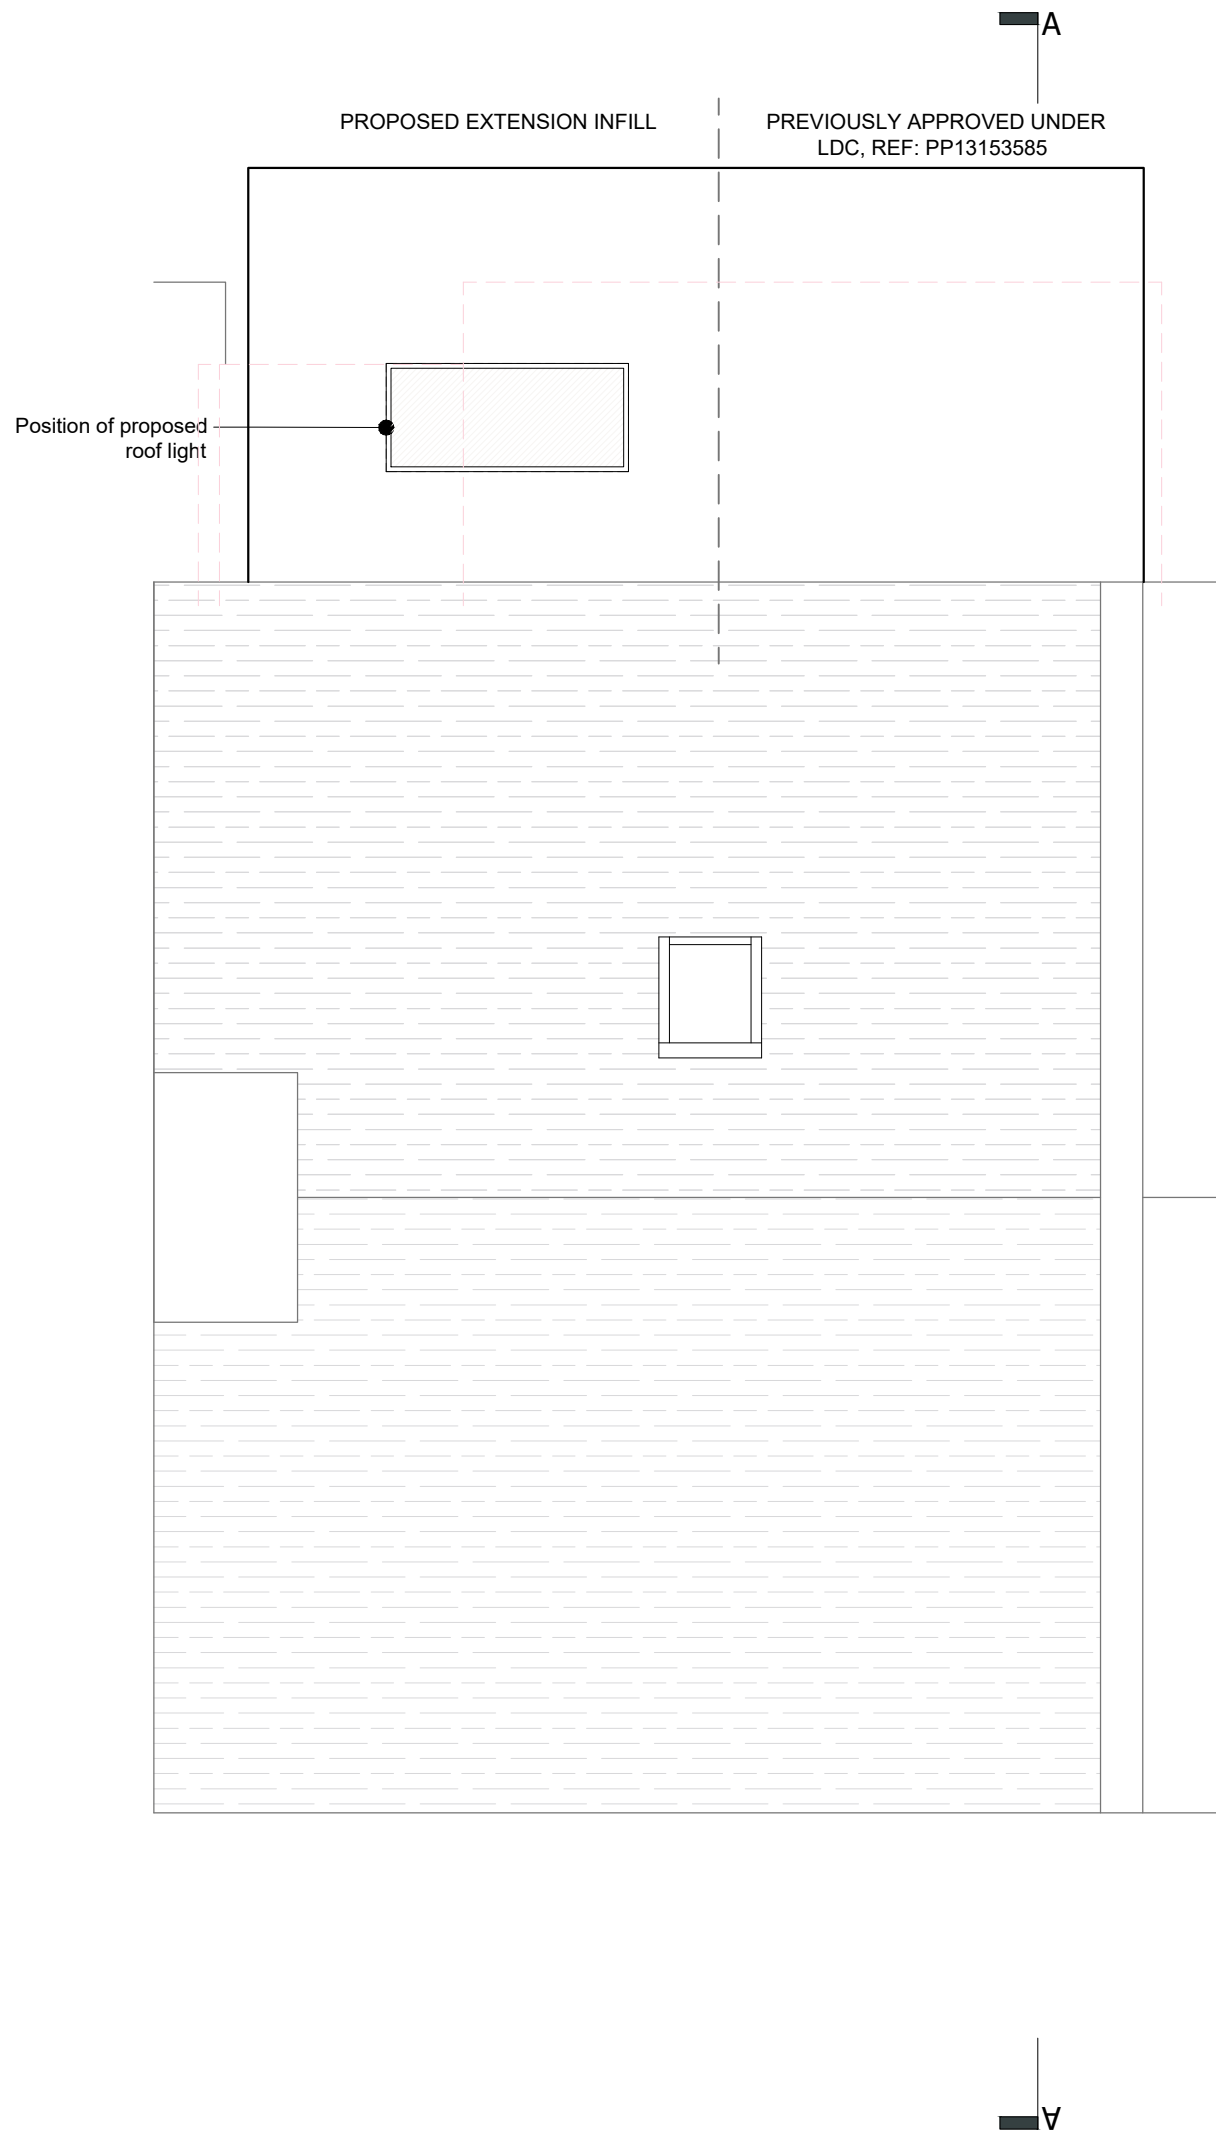

ROOF PLAN
SCALE 1:50

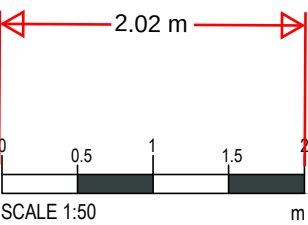

Rev.	Description	By
A	General revisions	TW
B	General revisions	TW
C	Rear extension revised	HR
D	Rear extension revised	HR



Our Studio // Ichen Court, Eastgate Street, Winchester
Our Number // 0808 175 5405
Our Email // hello@thistlearchitecture.co.uk
Our Website // thistlearchitecture.co.uk

Project

22 Trosley Avenue, Gravesend

Drawing Title

Proposed Floor Plans

Drawing Number

0087- PL003 - REVD

Scale

1:50 @A1

Issue Status

Preliminary

Drawn **Date**
ZK **April 2024**