





FRONT ELEVATION

SCALE 1:50

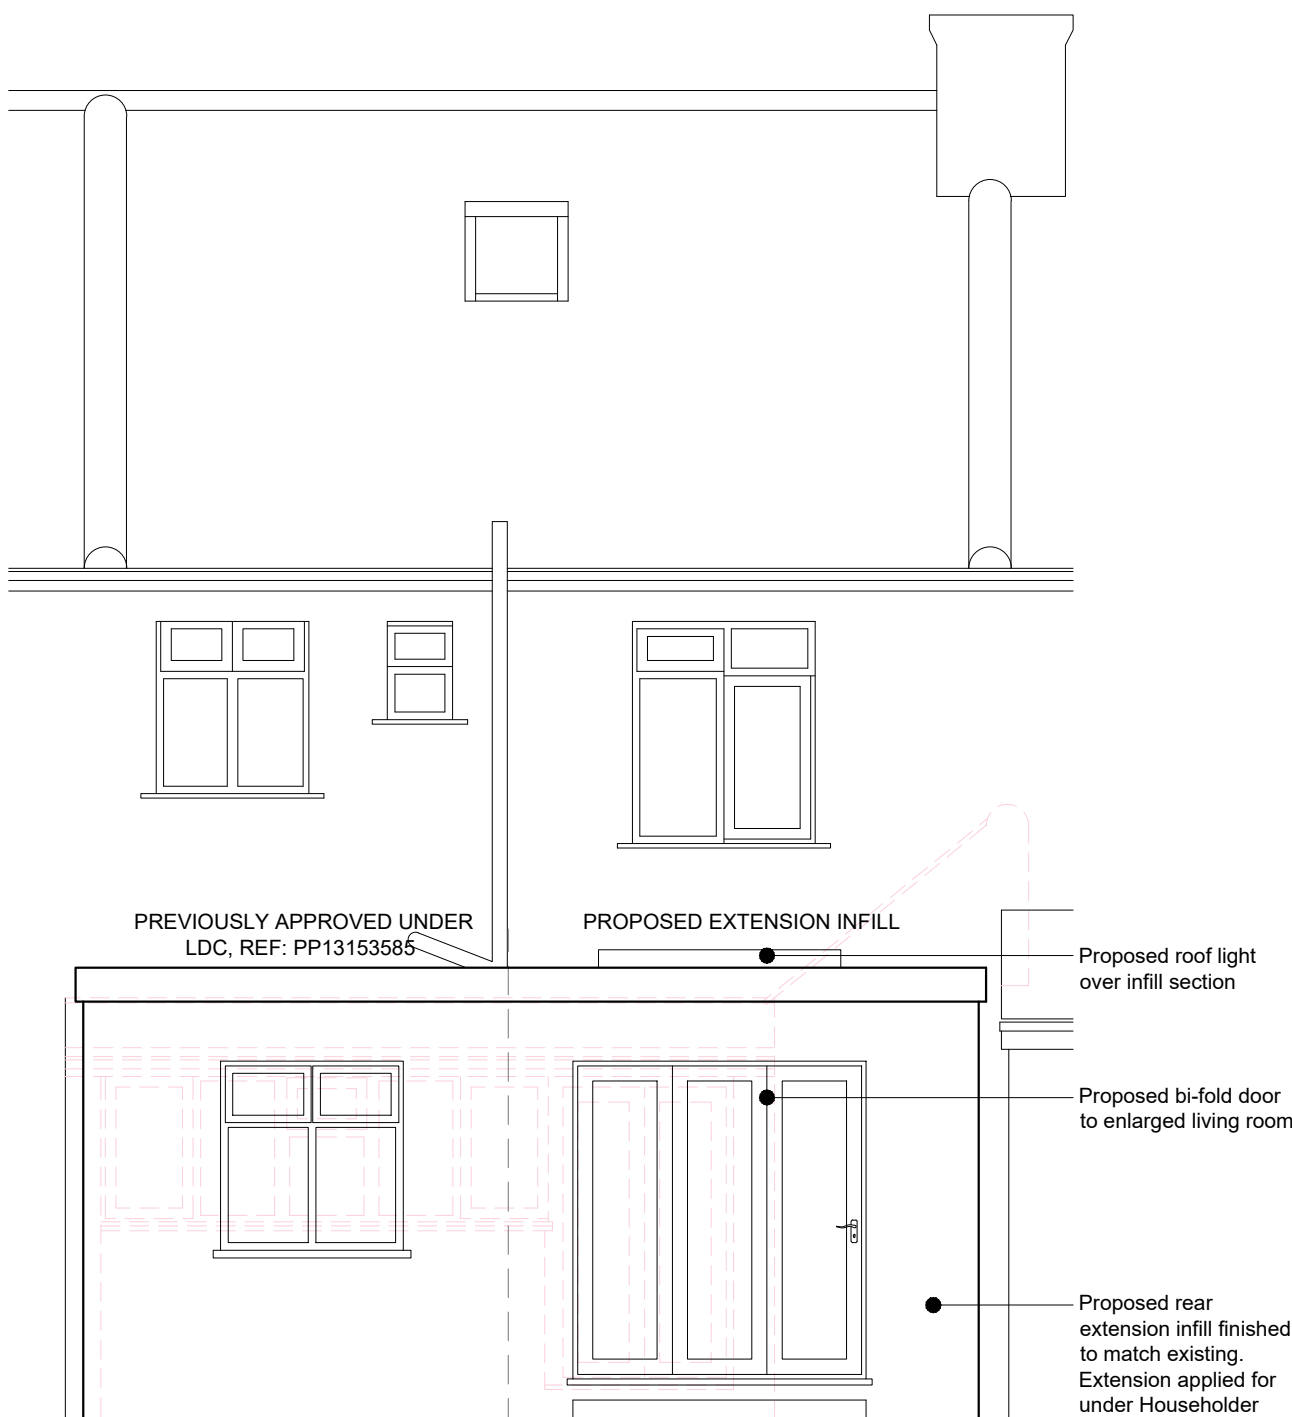

REAR ELEVATION

SCALE 1:50

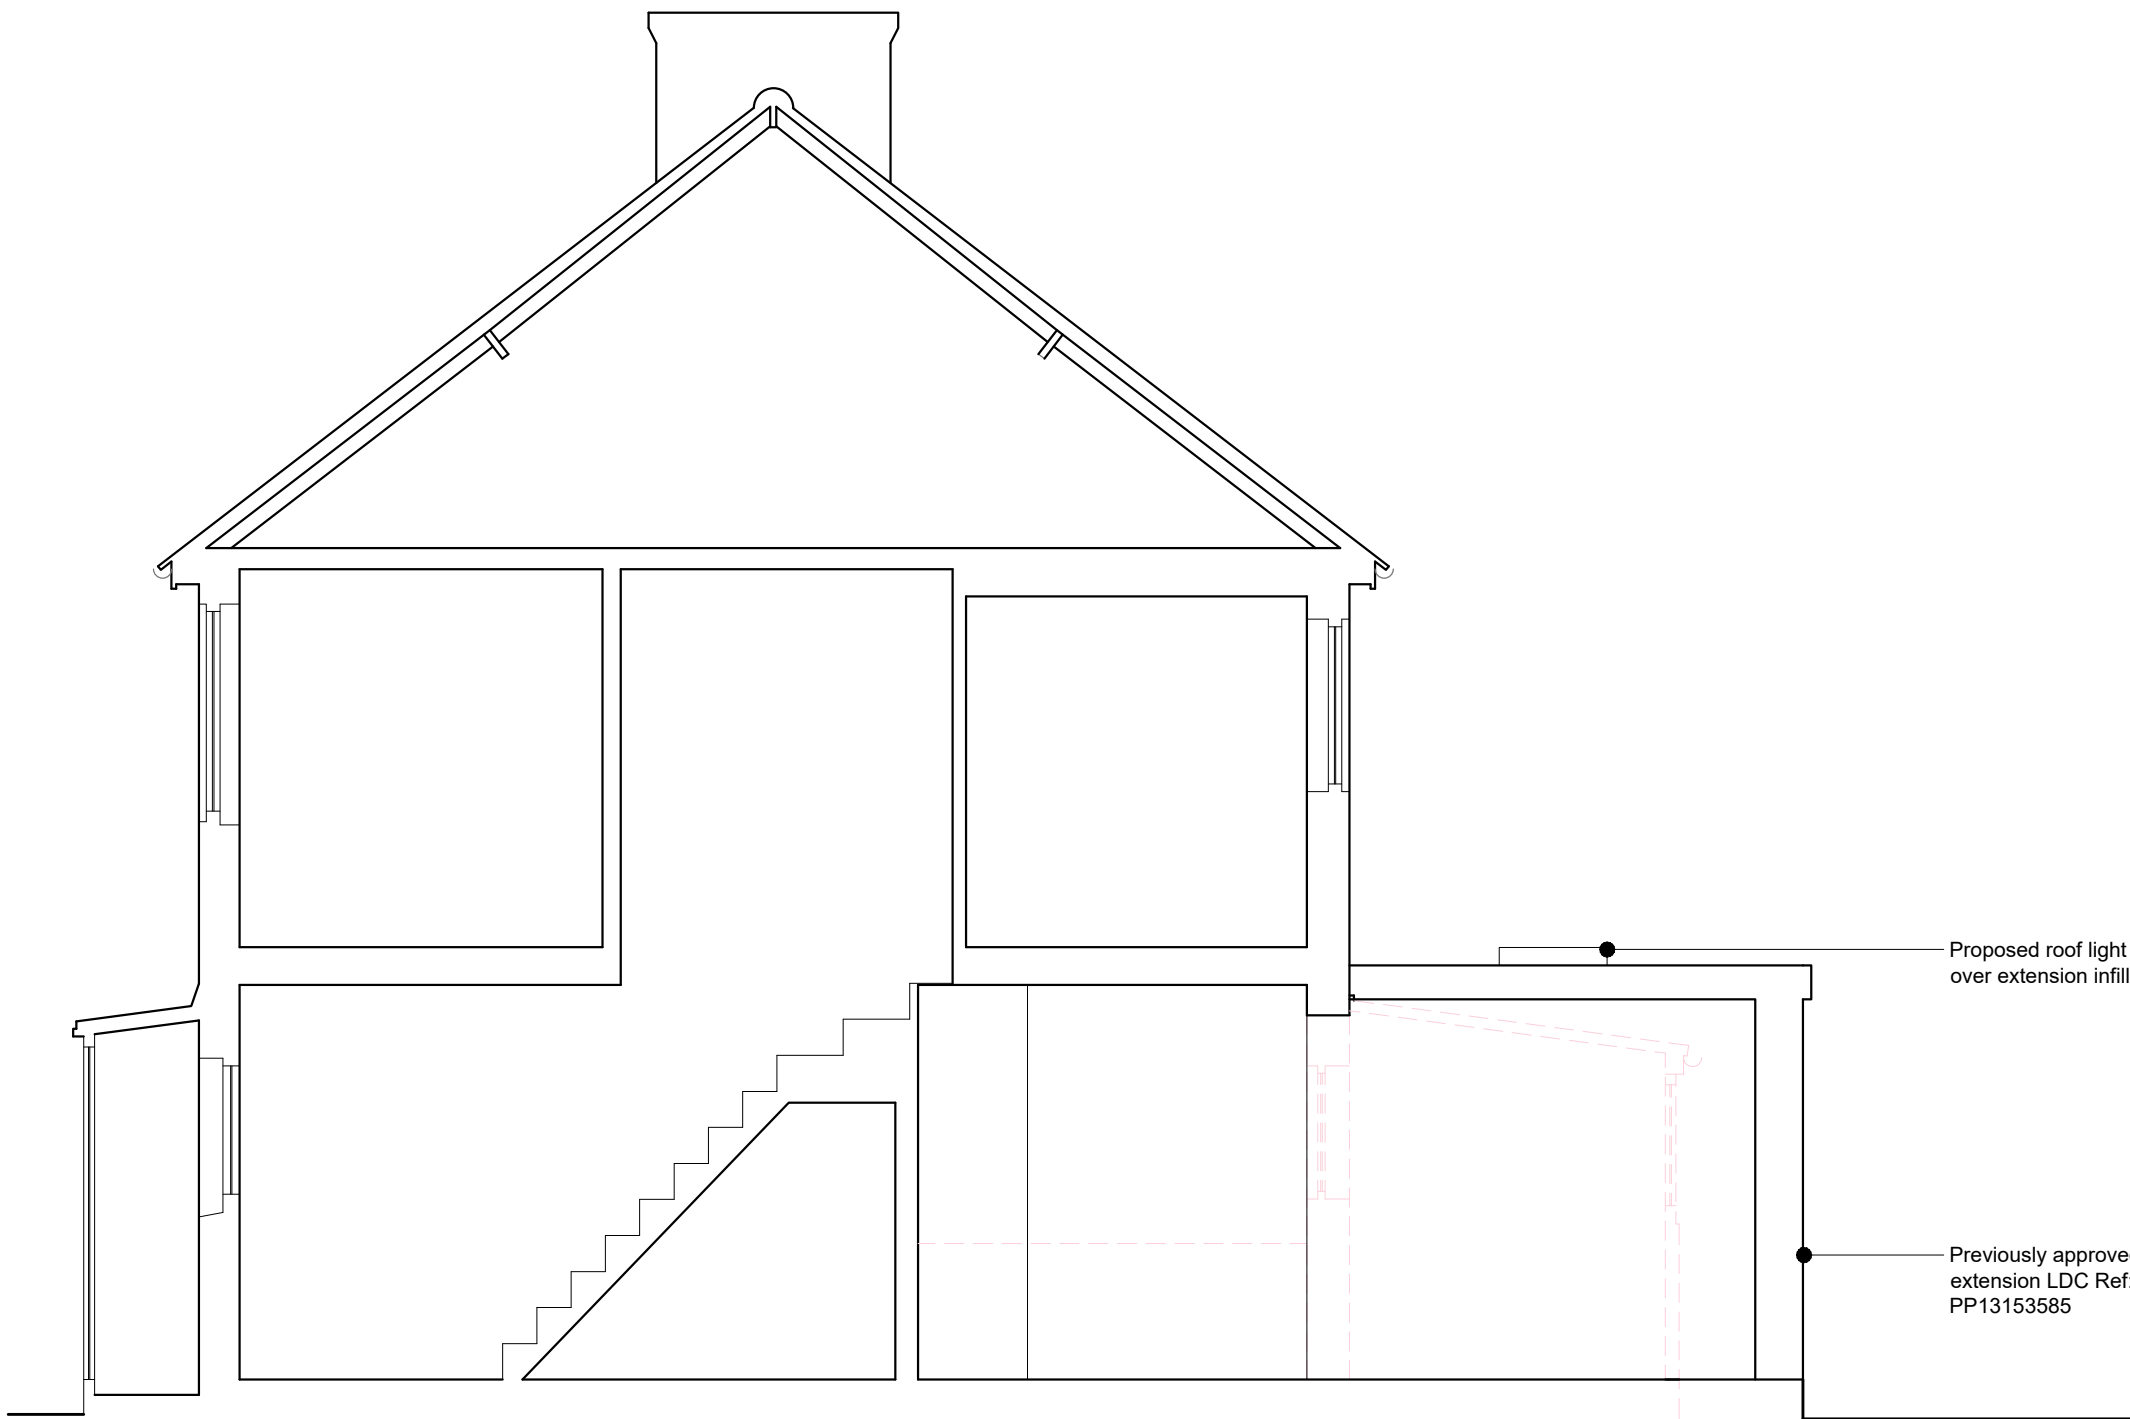

SECTION

SCALE 1:50

Disclaimer


Adjacent Properties and boundaries are shown for illustrative purposes only and have not been surveyed unless otherwise stated. All areas shown are approximate and should be verified before forming the basis of a decision. Do not scale other than for Planning purposes. All dimensions must be checked by the contractor before commencing work on site. No deviation from this drawing will be permitted without prior written consent of the architect. The copyright of this drawing remains with Thistle Architecture and may not be reproduced in any form without prior written consent.

Notes

Drawing based on survey information by others and subject to planning, building regulation and other statutory approvals.

Drawing Key

	Existing Walls
	New Walls (External Alterations Completed Under PDR)
	Demolished Walls / Sanitaryware
	Rooflights Above
	Smoke Detector
	*EL Emergency Lighting in accordance BS 5622-1
	H Heat Detector
	FD30SC 30 Minute Fire Rated Door with Self Closer
	30 Minute Fire Rated Wall
	*BG Break Glass
	Extract Ventilation

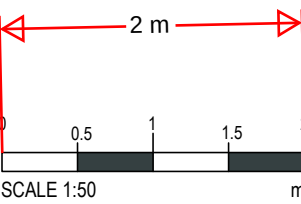

Rev.	Description	By
A	General revisions	TW
B	General revisions	TW
C	Rear extension revised	HR
D	Rear extension revised	HR



Our Studio // Ichen Court, Eastgate Street, Winchester
Our Number // 0800 175 5405
Our Email // hello@thistlearchitecture.co.uk
Our Website // thistlearchitecture.co.uk

Project

22 Trosley Avenue, Gravesend

Drawing Title

Proposed Elevations and Section

Drawing Number

0087 - PL004 - REVD

Scale

1:50 @A1

Issue Status

Preliminary

Drawn	Date
ZK	April 2024