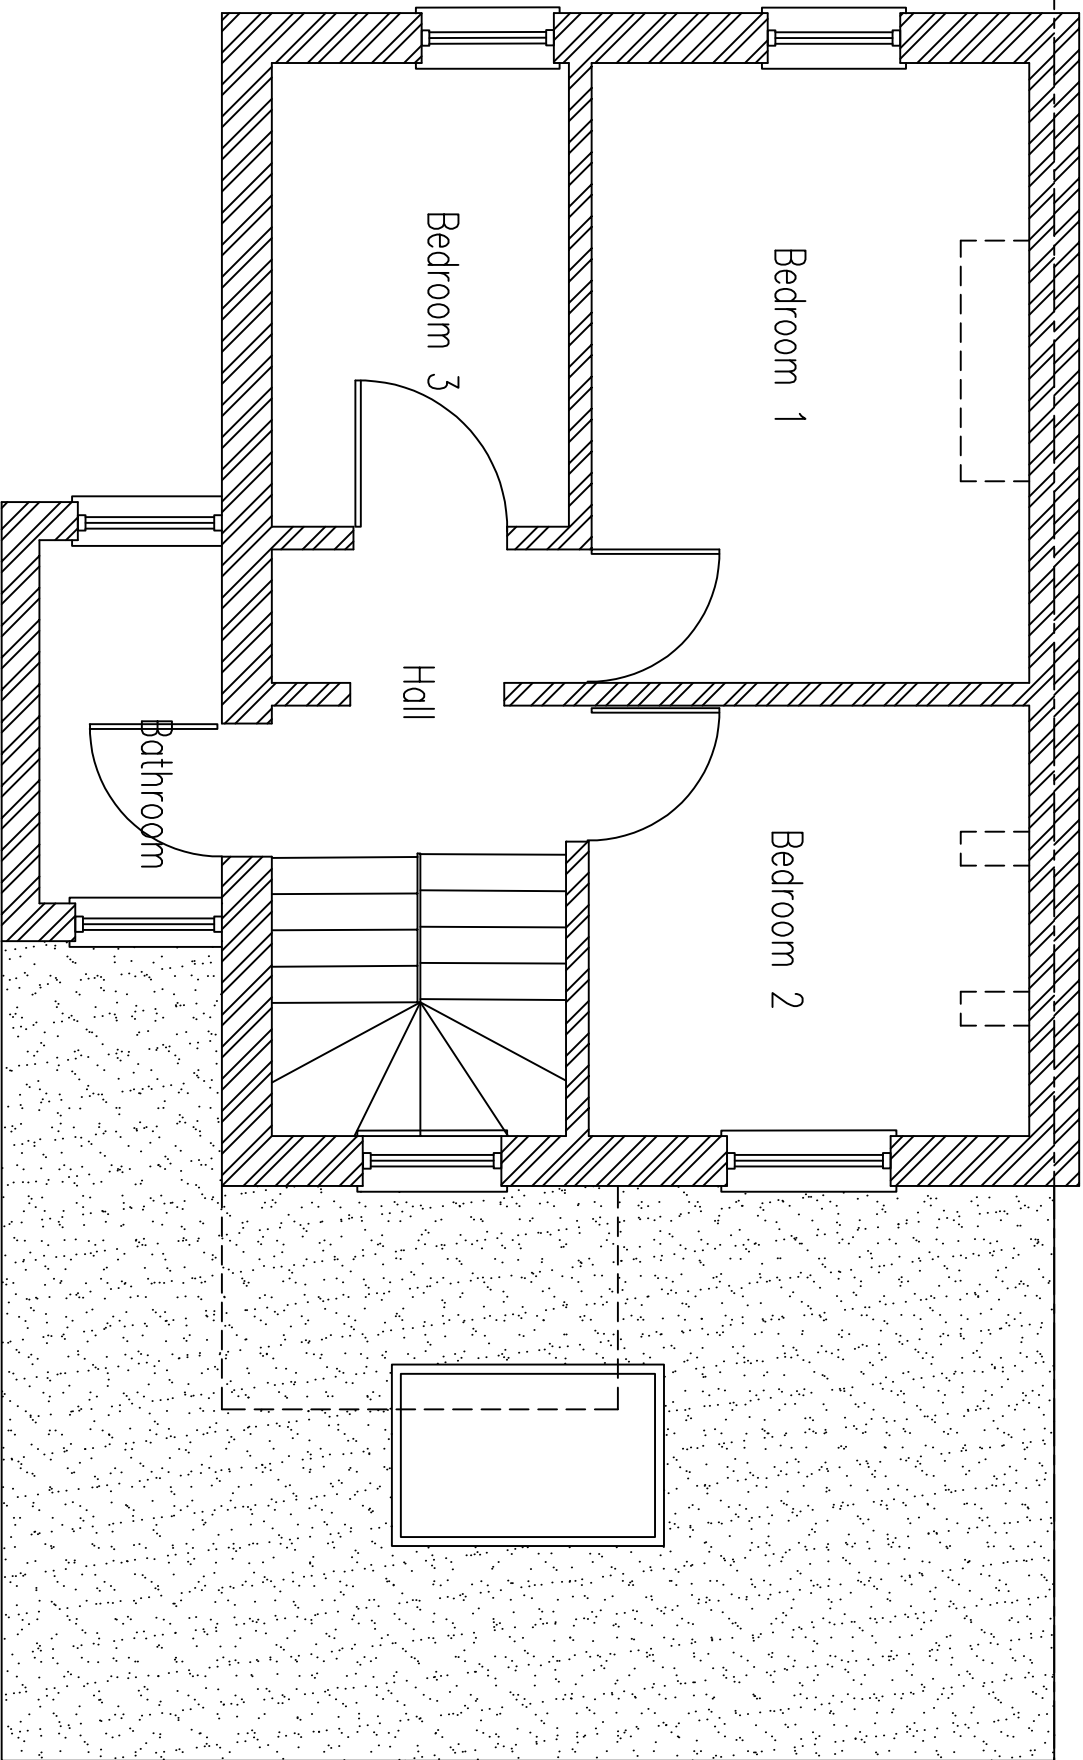


Proposed First Floor Plan

Client
Mr H Dhandu
41 Cobham Street
Gravesend Kent
DA11 0SA

Drawing Title
Proposed First Floor Plan

Description	Initial	Rev	Date
This drawing is copyright and may not be reproduced or made use of unless expressly agreed by the Design Team. All dimensions to be checked on Site.			

Drawing No.	Revision
2317-008	00
Scale 1:50@A3	Date August 2024
Computer File No.	Project No.
Drawn By Raj Bhatti	Checked By
Coordinated By	Approved By