
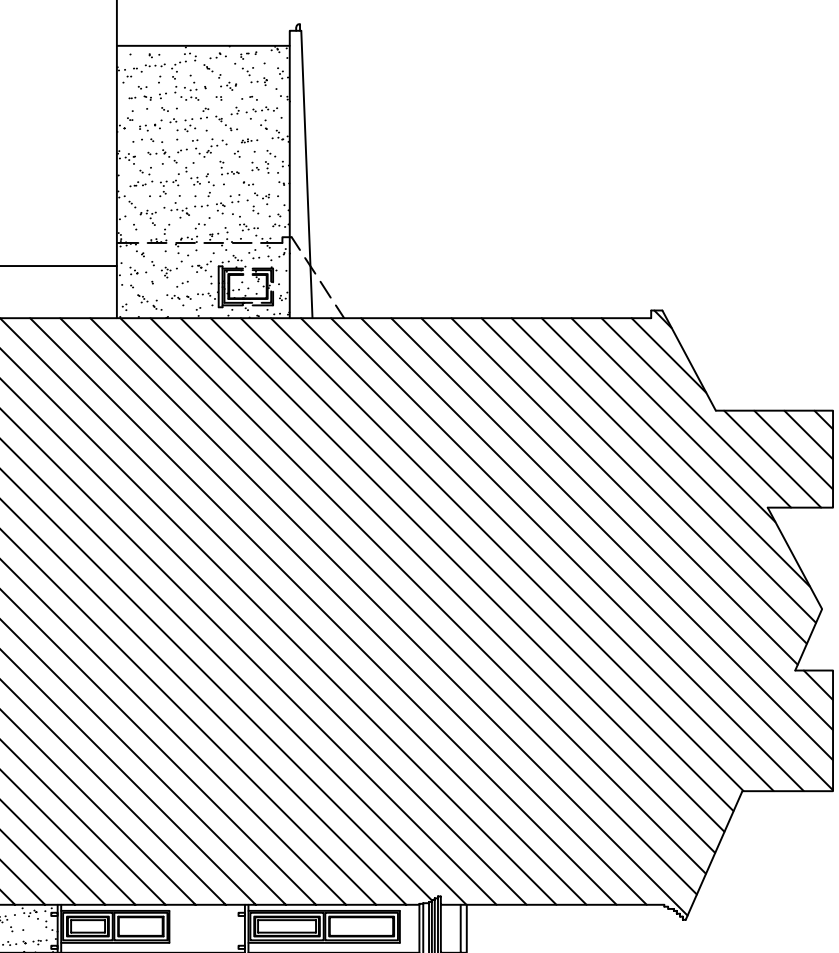
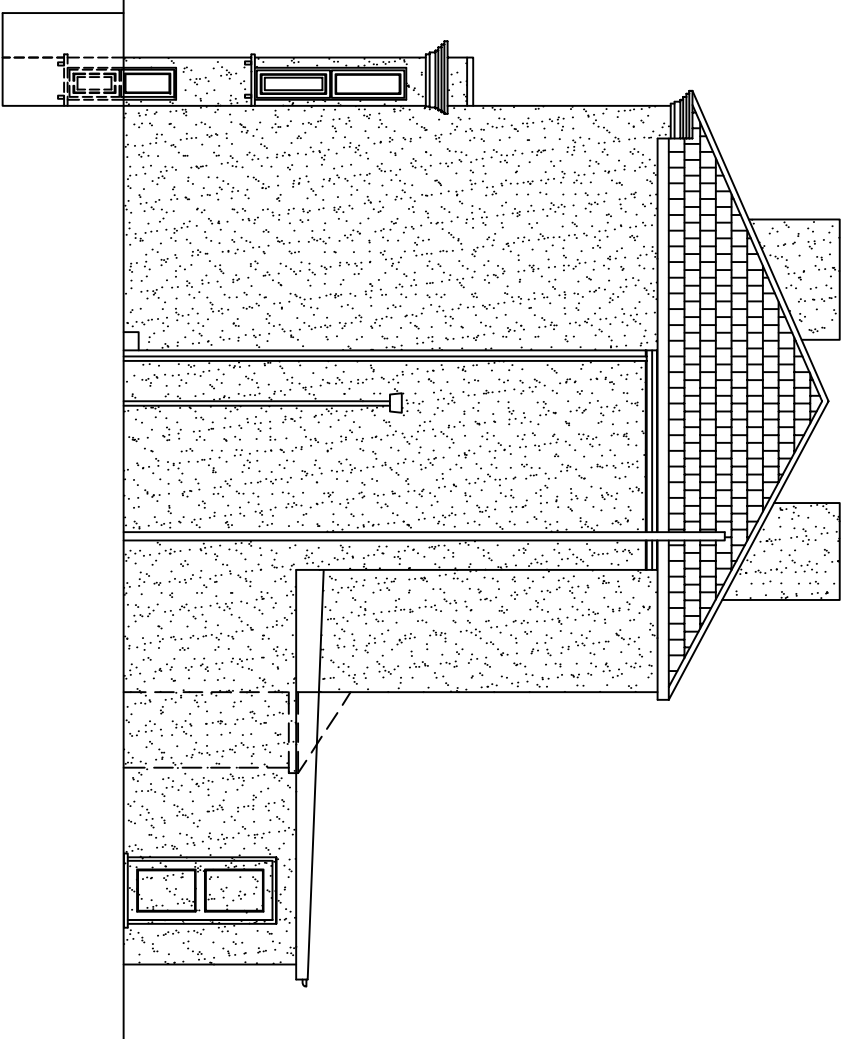
 
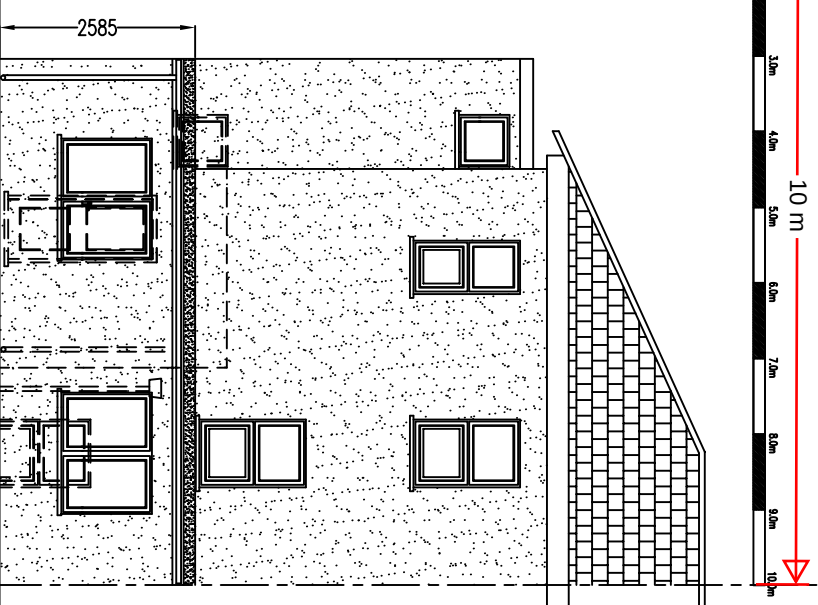


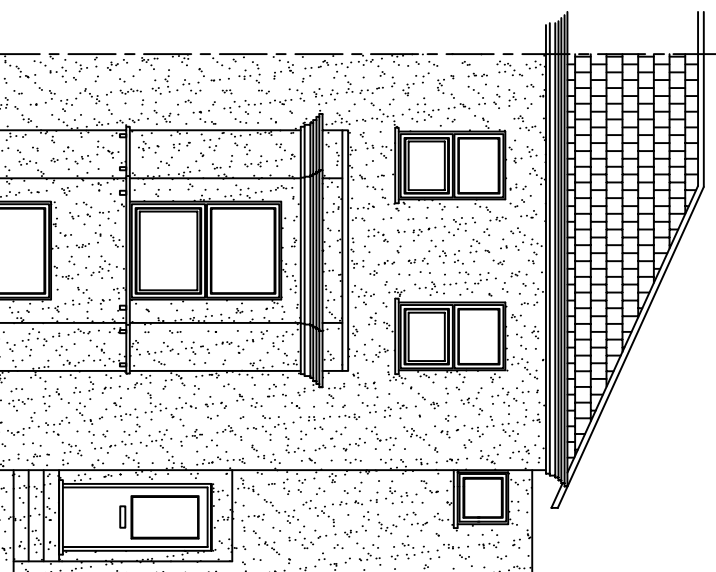

Proposed Front Elevation

Proposed Rear Elevation

Proposed Side Elevation

Proposed Side Elevation

Client Mr H Dhanda 41 Cobham Street Gravesend Kent DA11 0SA			
Drawing Title Proposed Elevations			
Description	Initial	Rev	Date
This drawing is copyright and may not be reproduced or made use of unless expressly agreed by the Design Team. All dimensions to be checked on Site.			
Drawing No. 2317-009	Revisor 00		
Scale 1:50@A3	Date August 2024		
Computer File No.	Project No.		
Drawn By Raj Bhatti	Checked By		
Coordinated By	Approved By		