



Notes:


- Do not scale from this drawing.
- All dimensions to be verified on site and is in mm.
- Builder to verify all dimensions, heights and levels prior to commencement of work.
- All documents shall be checked to ensure that they are compatible by the contractor before construction commences. In the event of apparent ambiguity or contradiction the engineer and/ or architect shall be notified immediately.
- The contractor in preparing his estimate shall visit the site and acquaint himself with the problems involved.
- The contractor shall issue all statutory notices to the local Authority during progress and completion of works.

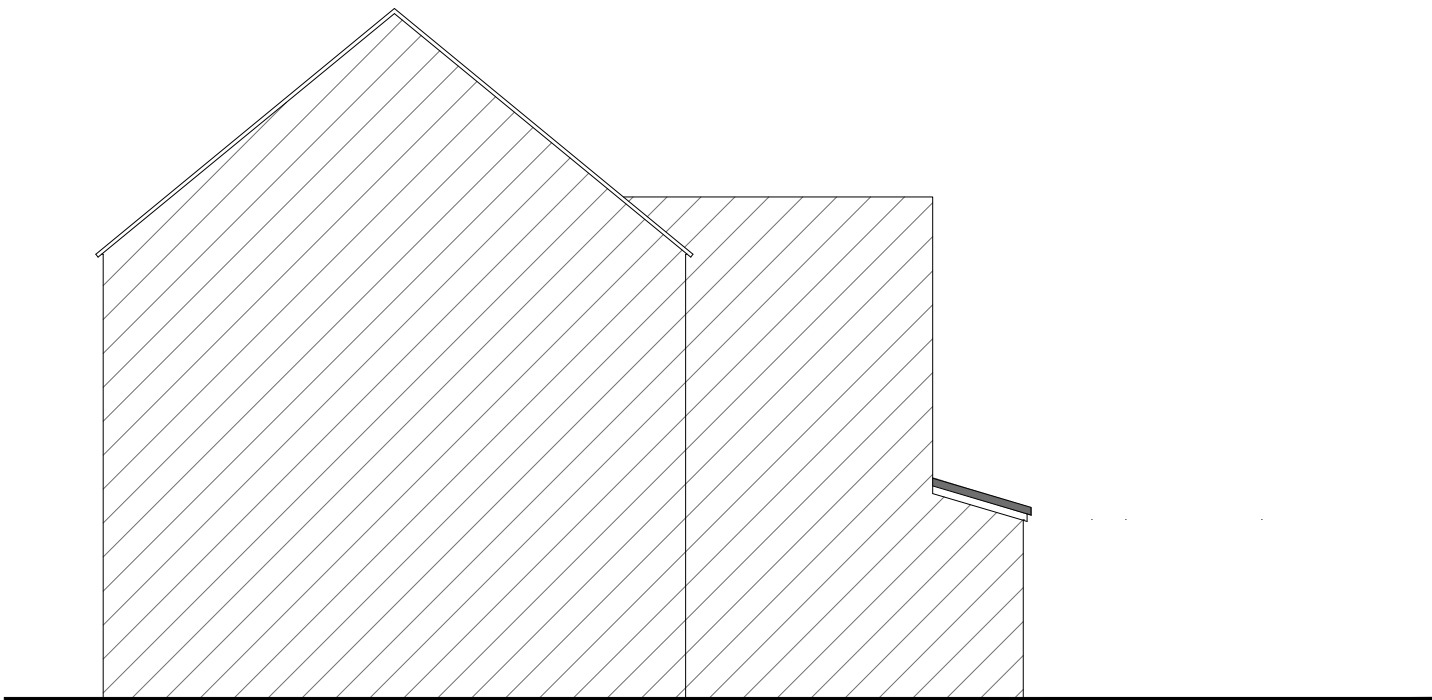


South West Elevation

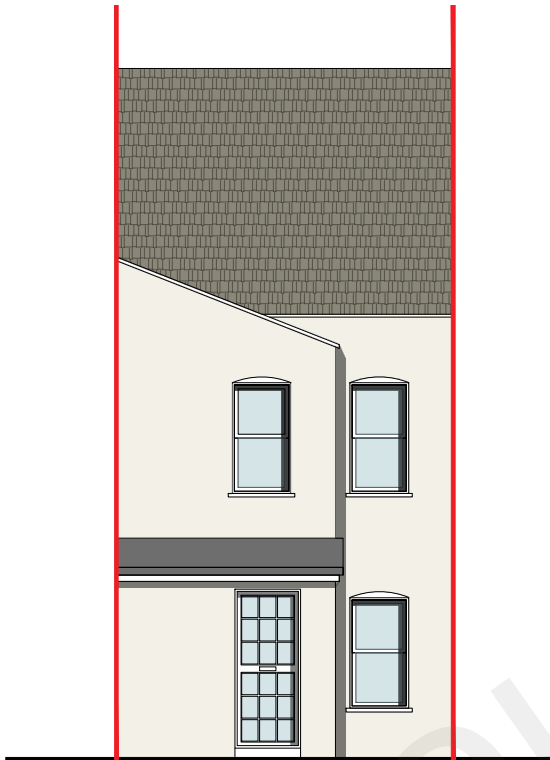

South East Elevation

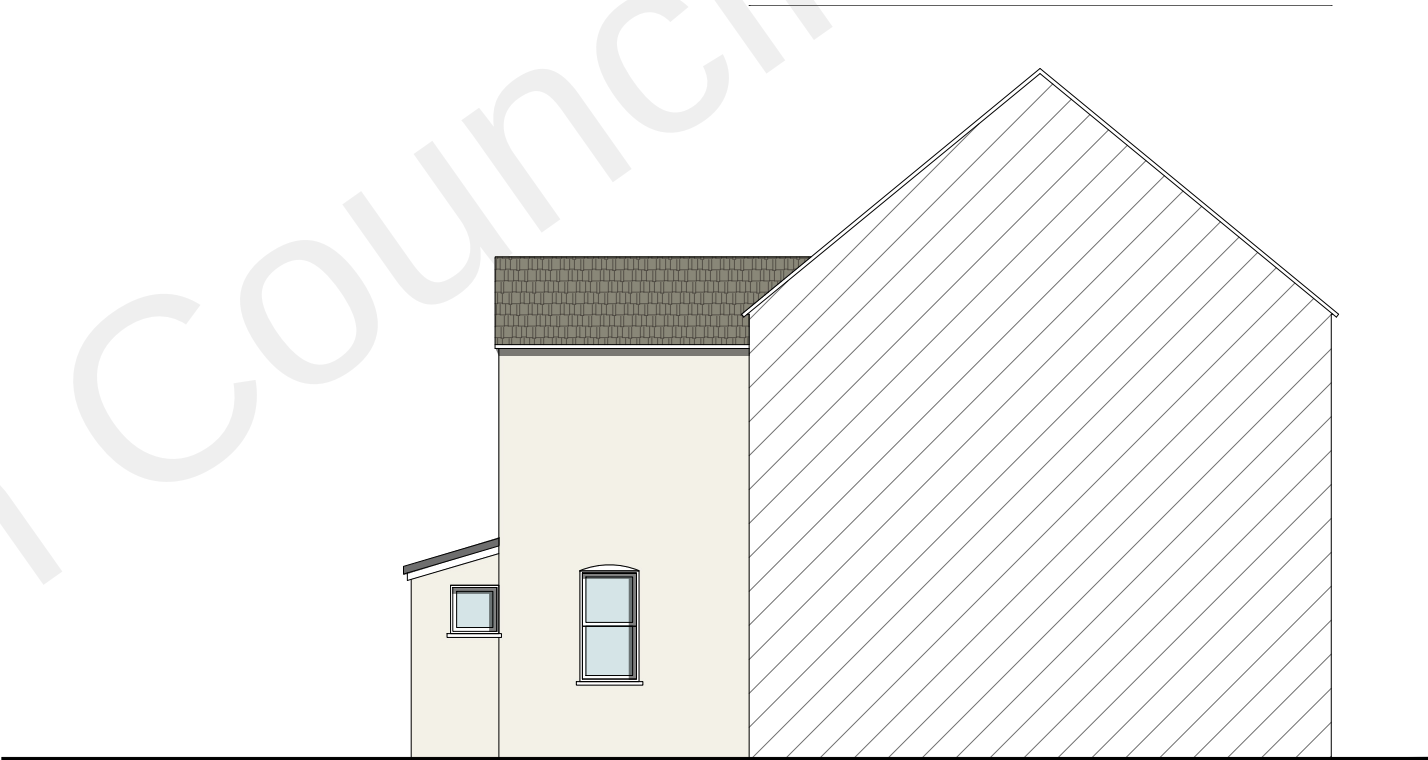

North East Elevation

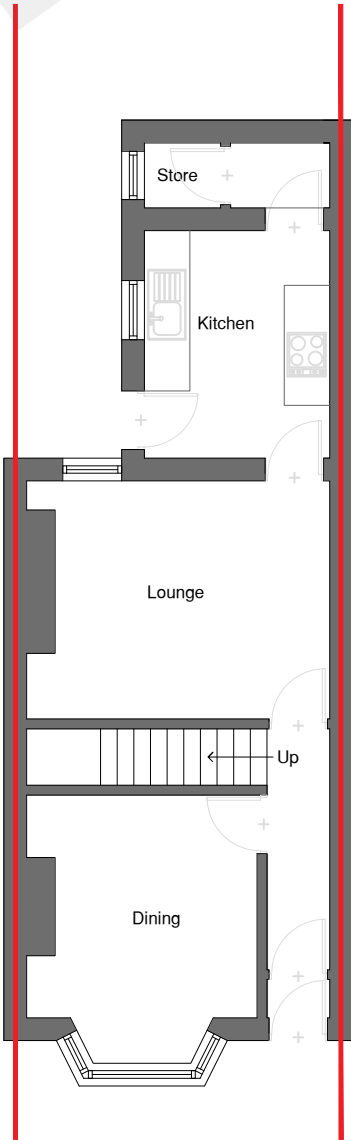

Pre-Existing Floor Plan

Scale 1:100



A	—	—	—	—	—
REV:	DESCRIPTION:	BY:	DATE:		

STATUS: PLANNING



Whitehall Place
47 The Terrace,
Gravesend, Kent
DA12 2DL
01474 247 787
info@barronedwards.co.uk
www.barronedwards.co.uk

SITE: 21 Park Avenue
Northfleet, Gravesend
Kent
DA11 8DW

TITLE: Pre-Existing Plan and Elevations

SCALE AT A2: 1:100	DATE: 21.06.22	DRAWN: SA
PROJECT NO: 220606	DRAWING NO: 002	REVISION: A